



15 x 20 x 2mm channel
as capping

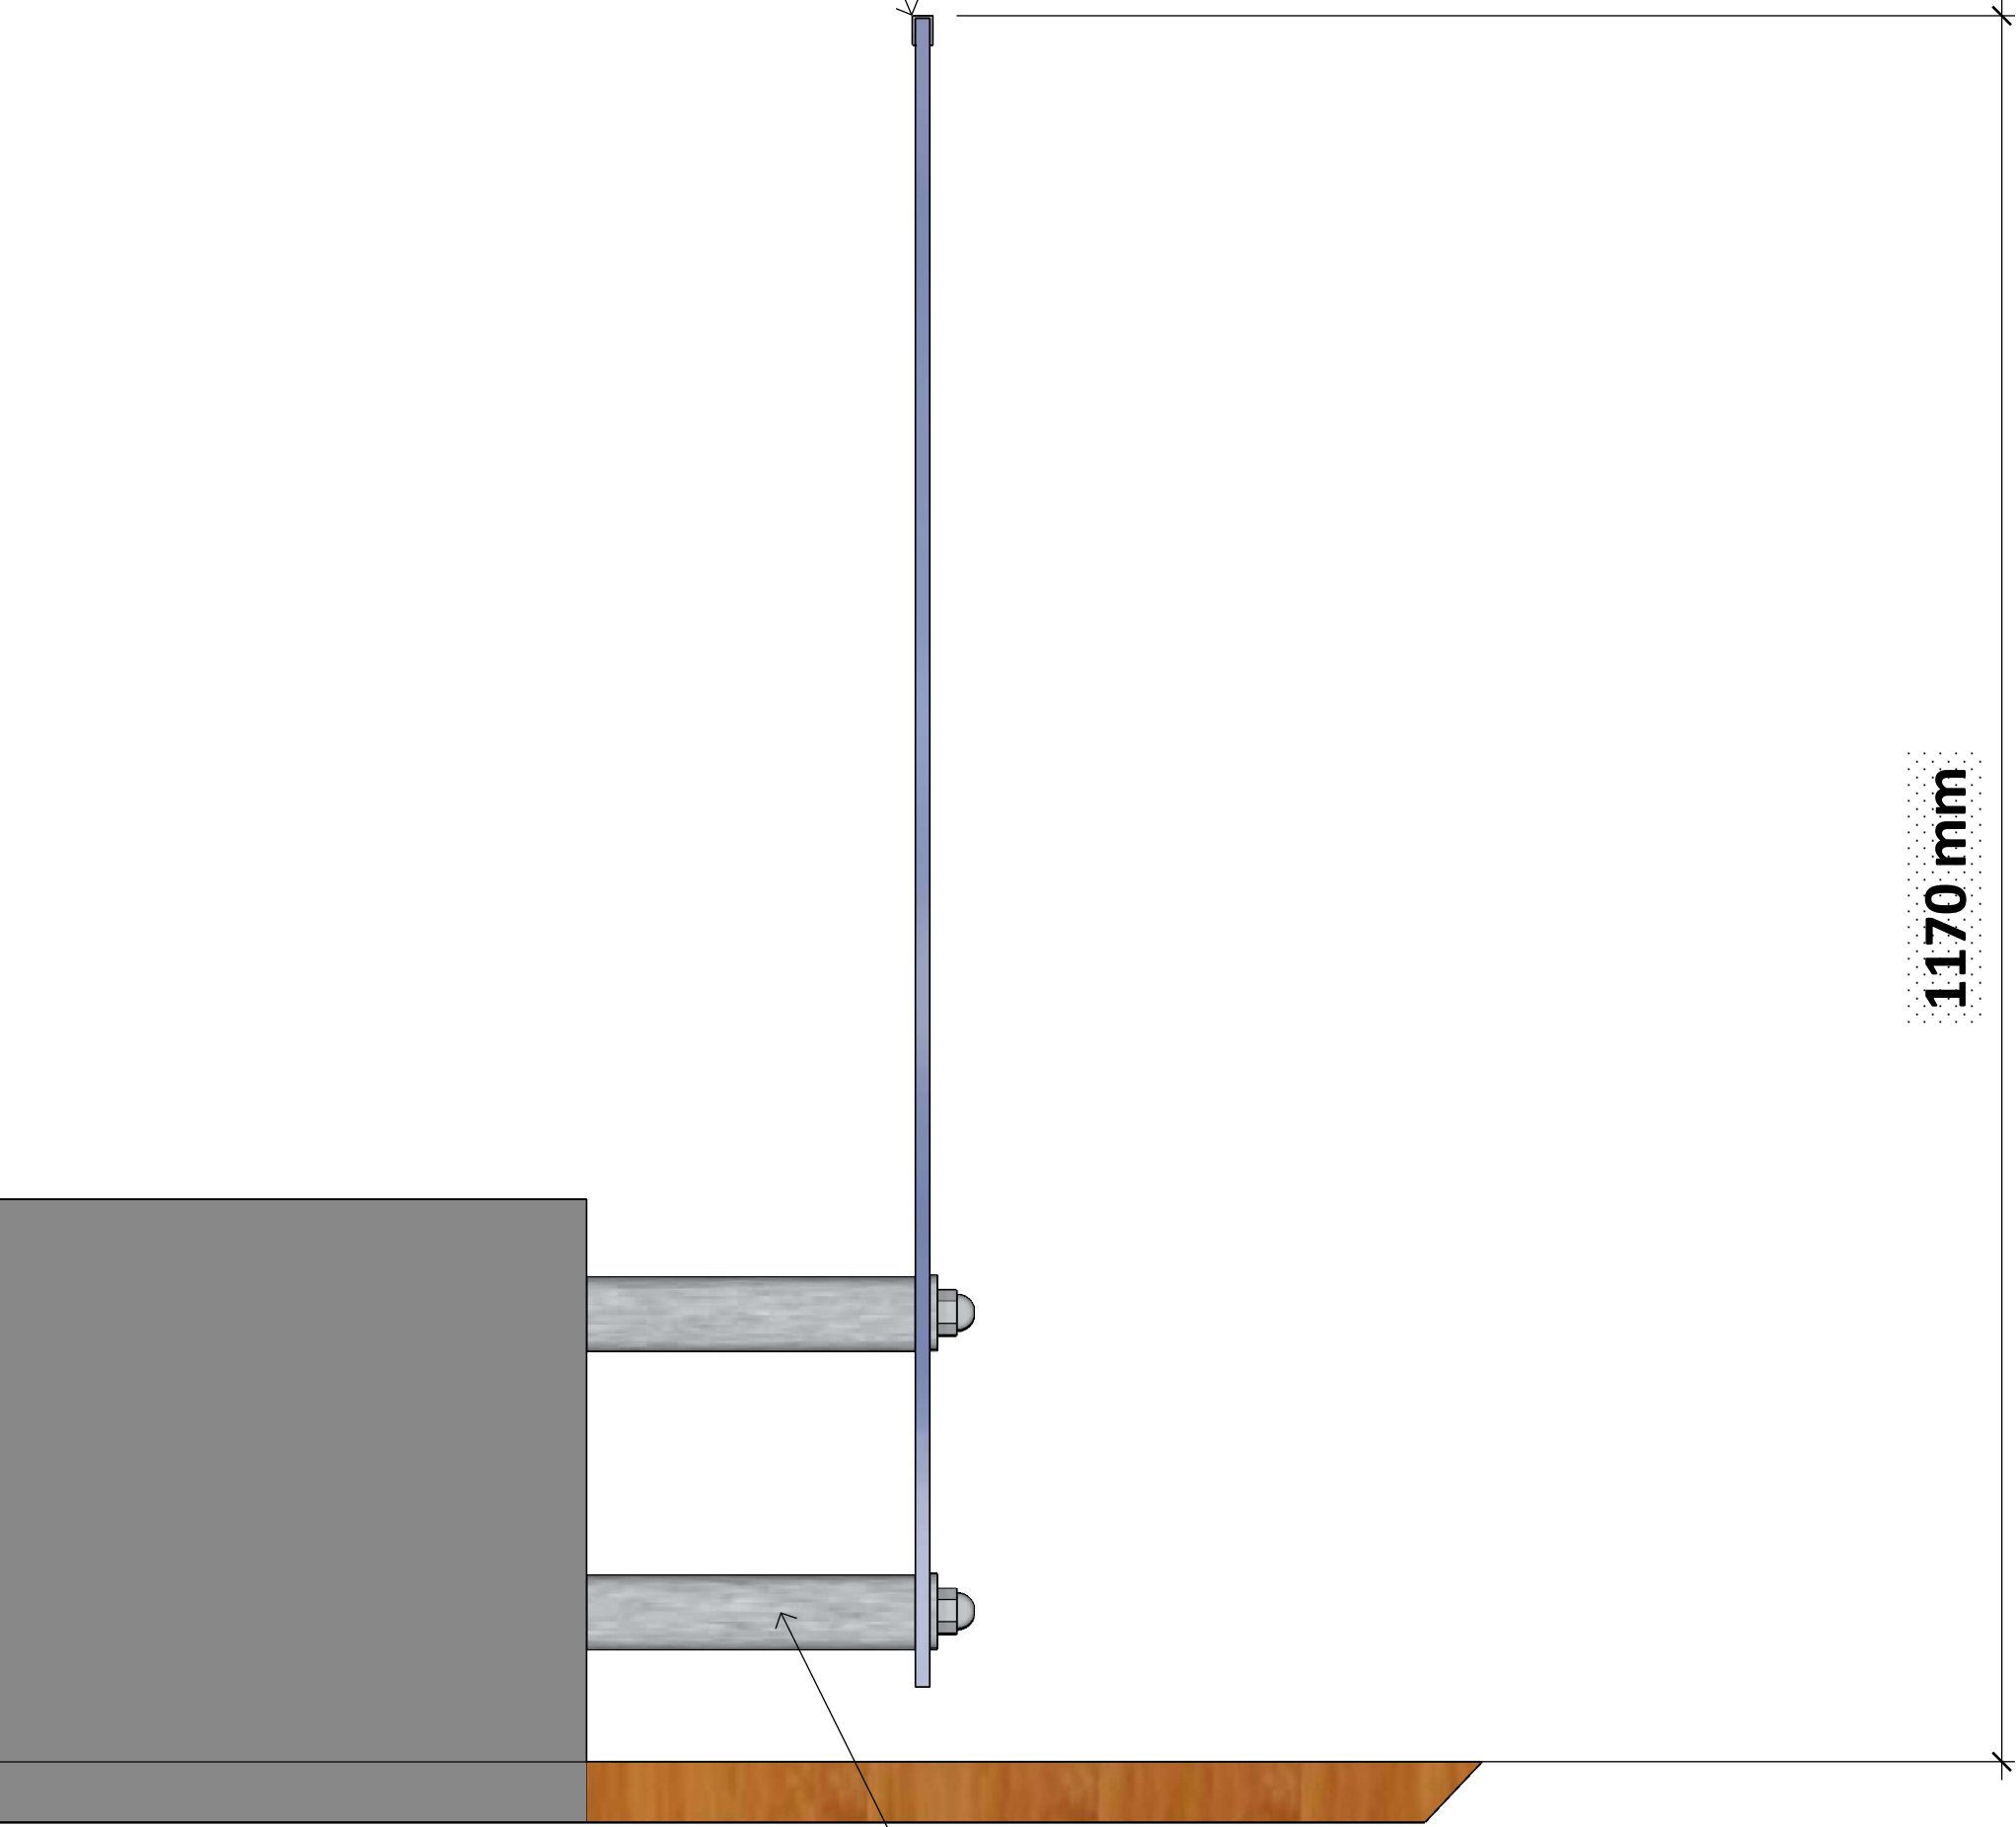

48mm dia stainless steel
tubes over M16 threaded bars

10mm toughened glass

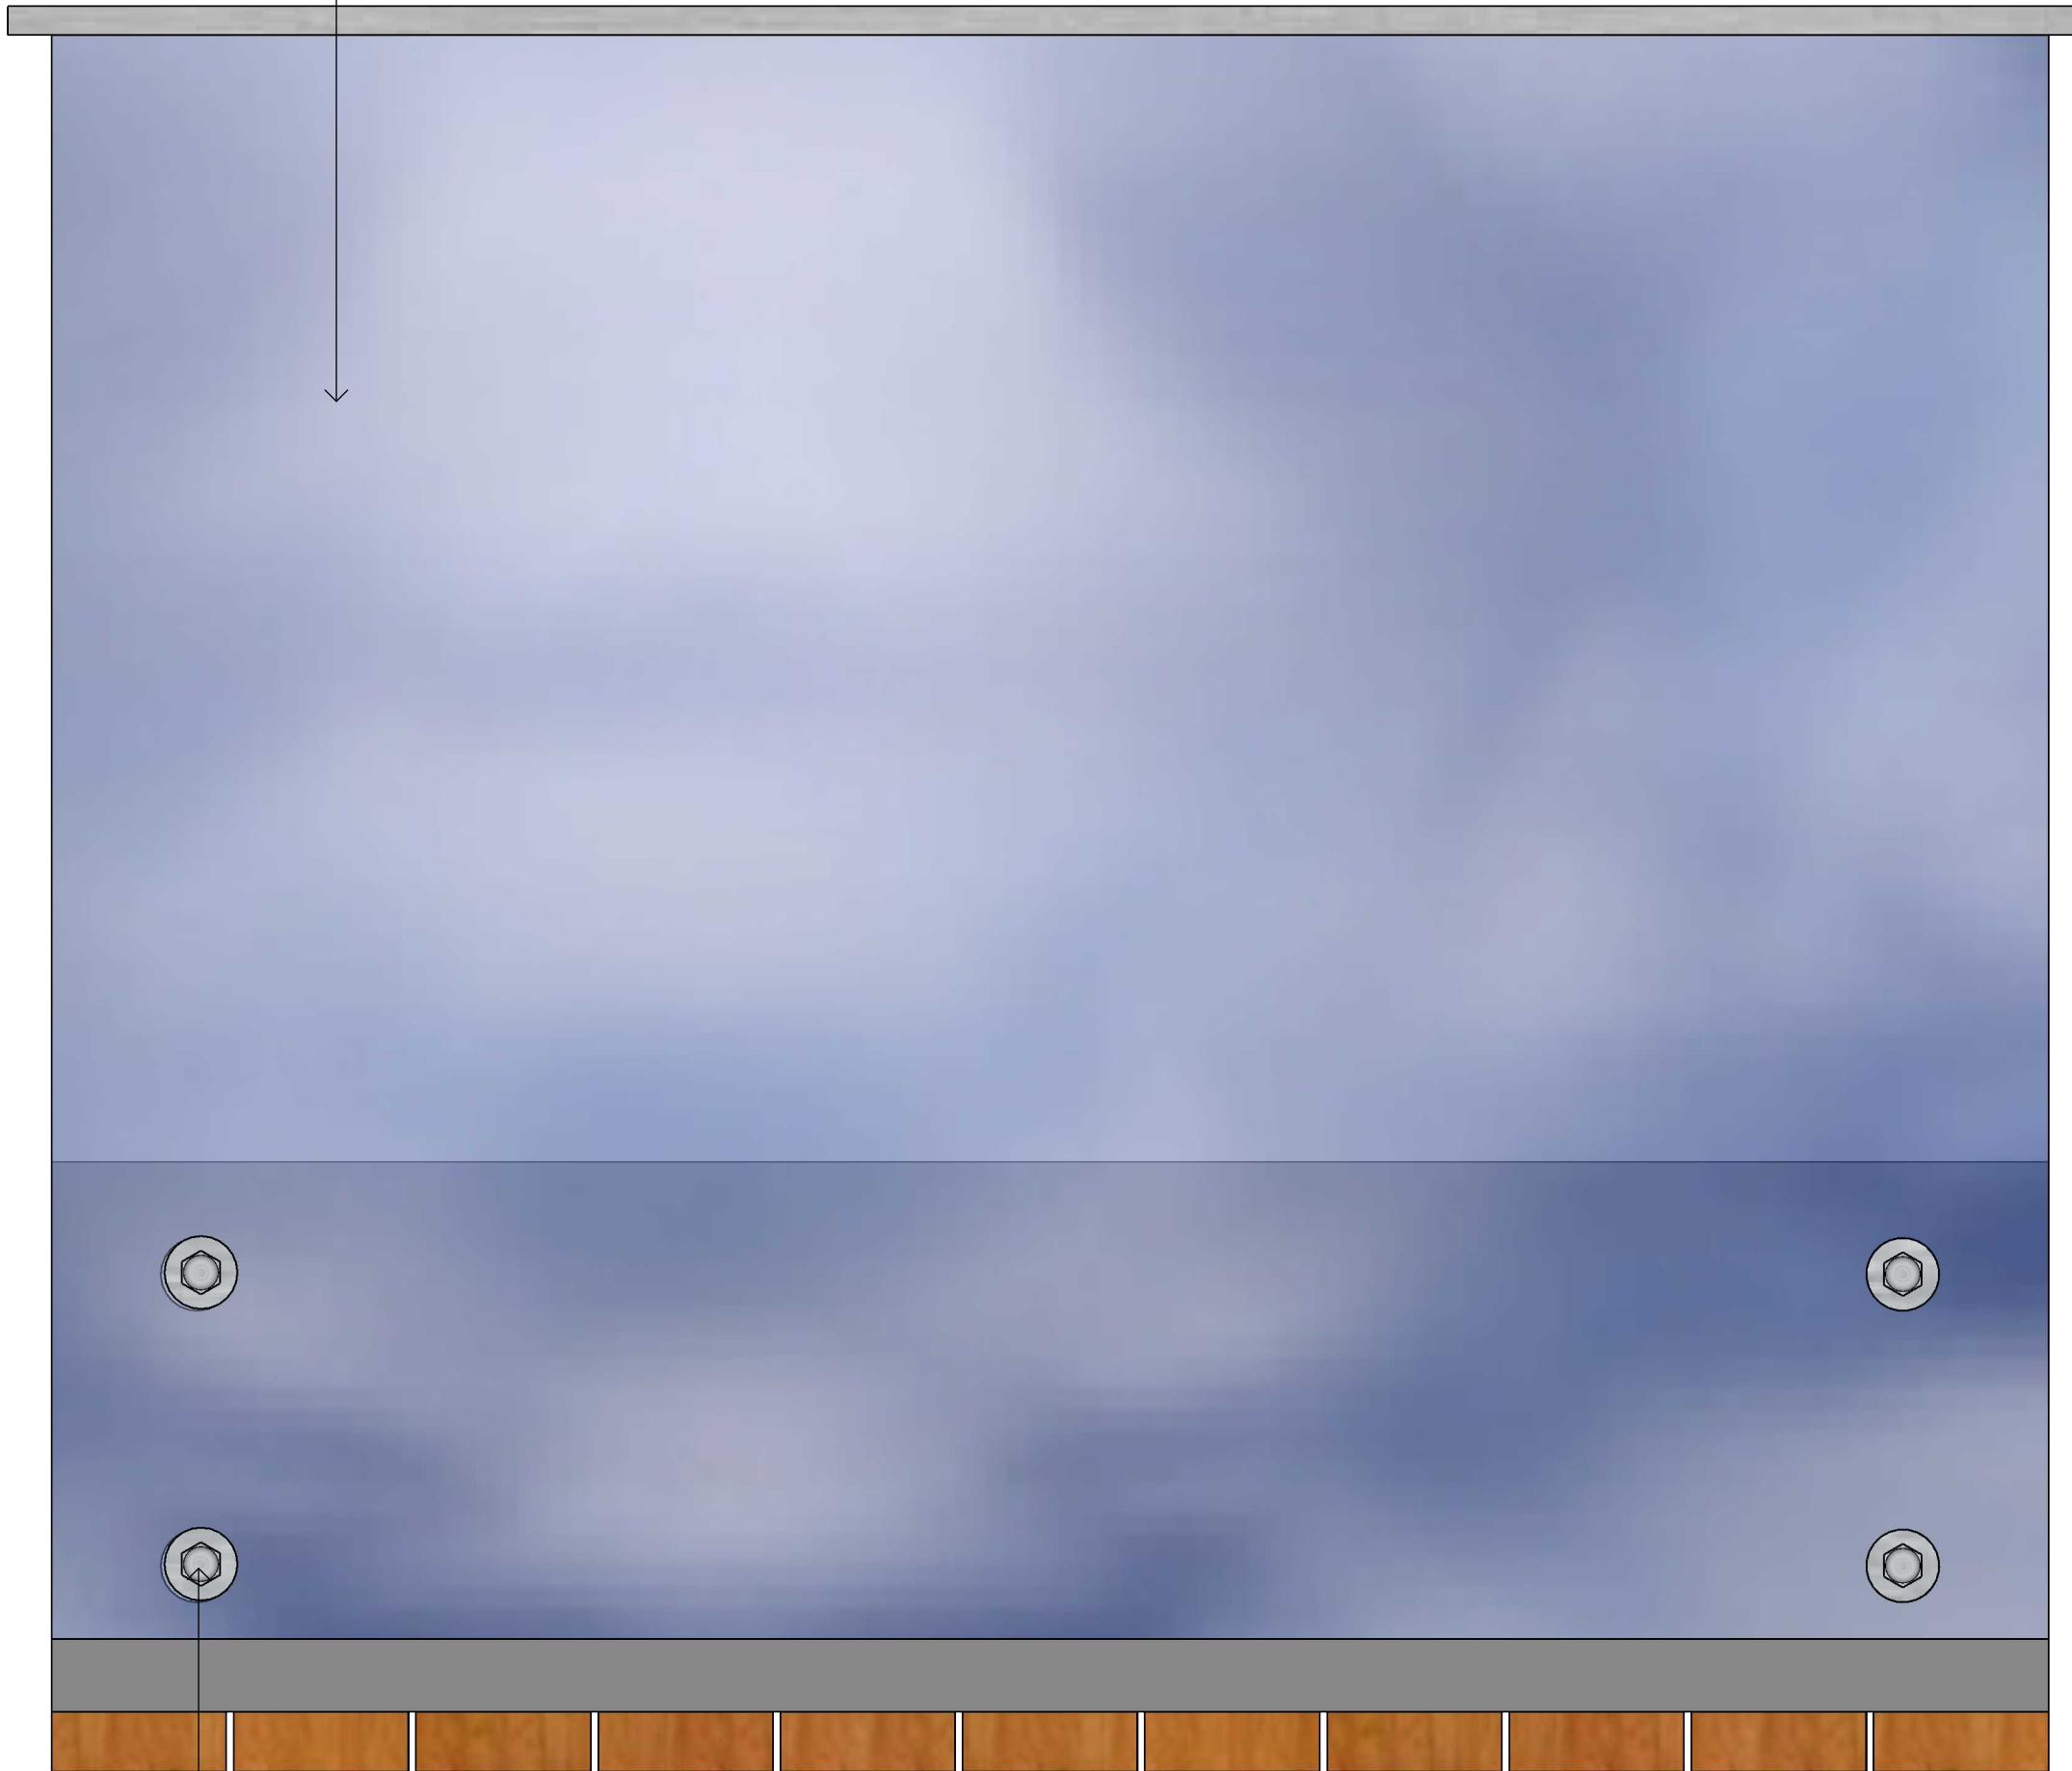

M16 Domed Nuts

Area Cubed Limited	
21-22 Wenlock Road N1 7GU	
CLIENT NAME Cushman & Wakefield	
DATE 20.01, 2019	
PROJECT Central Studios	
DRAWN BY DG	
ISSUE No.	PROJECT NO.
DRAWING No. Q203.SK01 existing haluetrade	
Scale	
Material 10mm toughened	
Spec	
Quantity see detail	
Delivery 2019	
Notes	
as surveyed	