
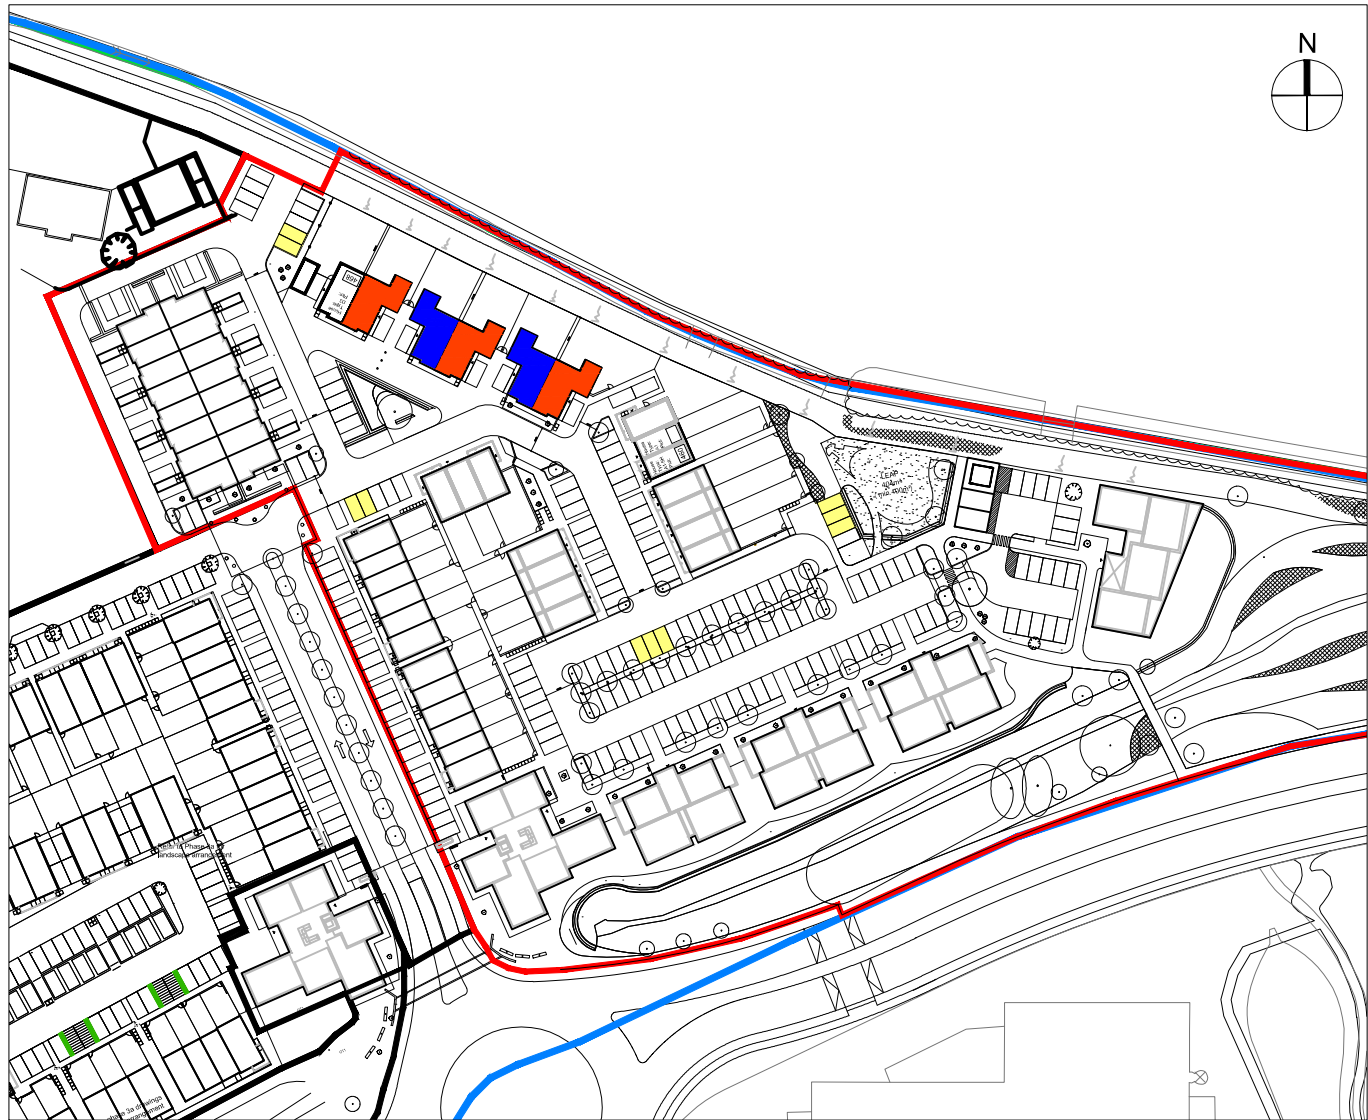
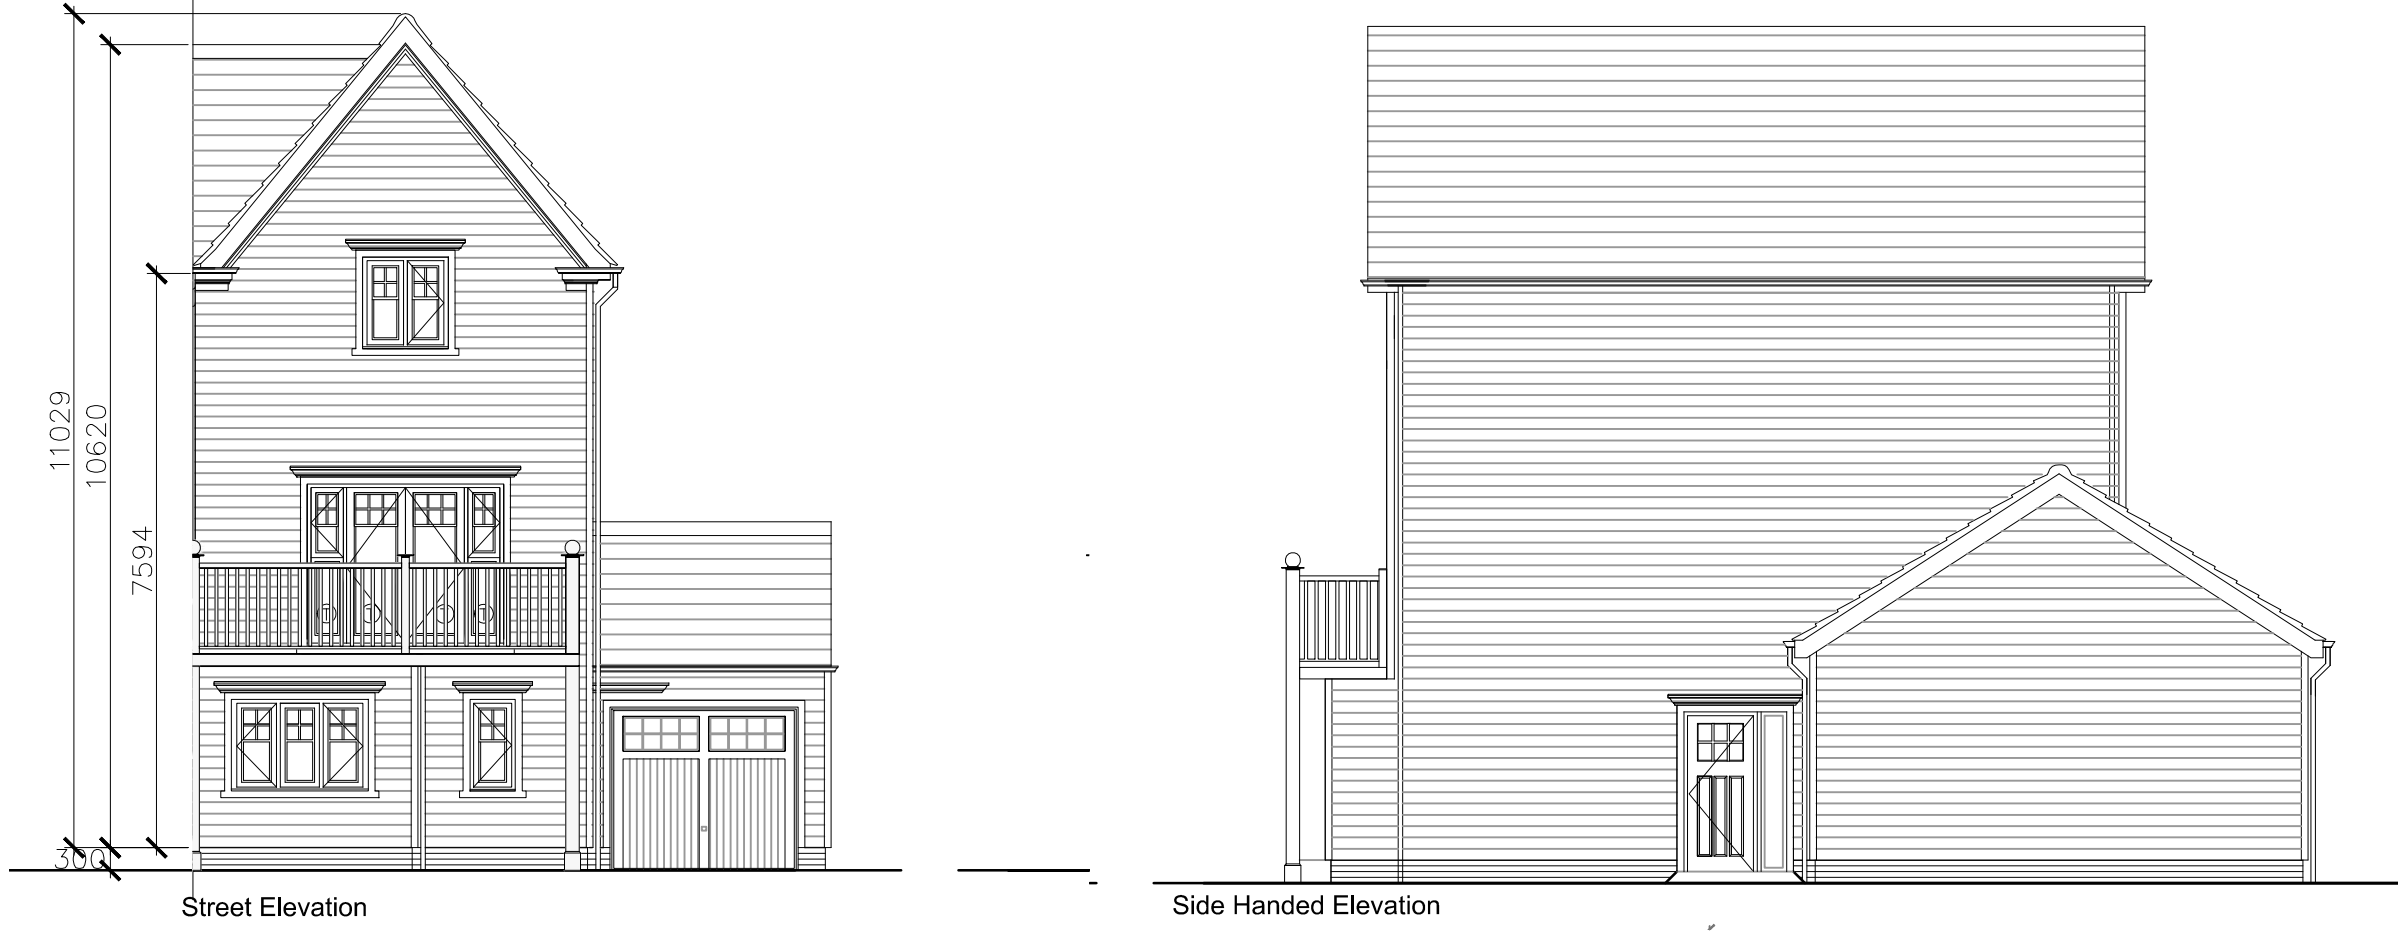


D1/D1H

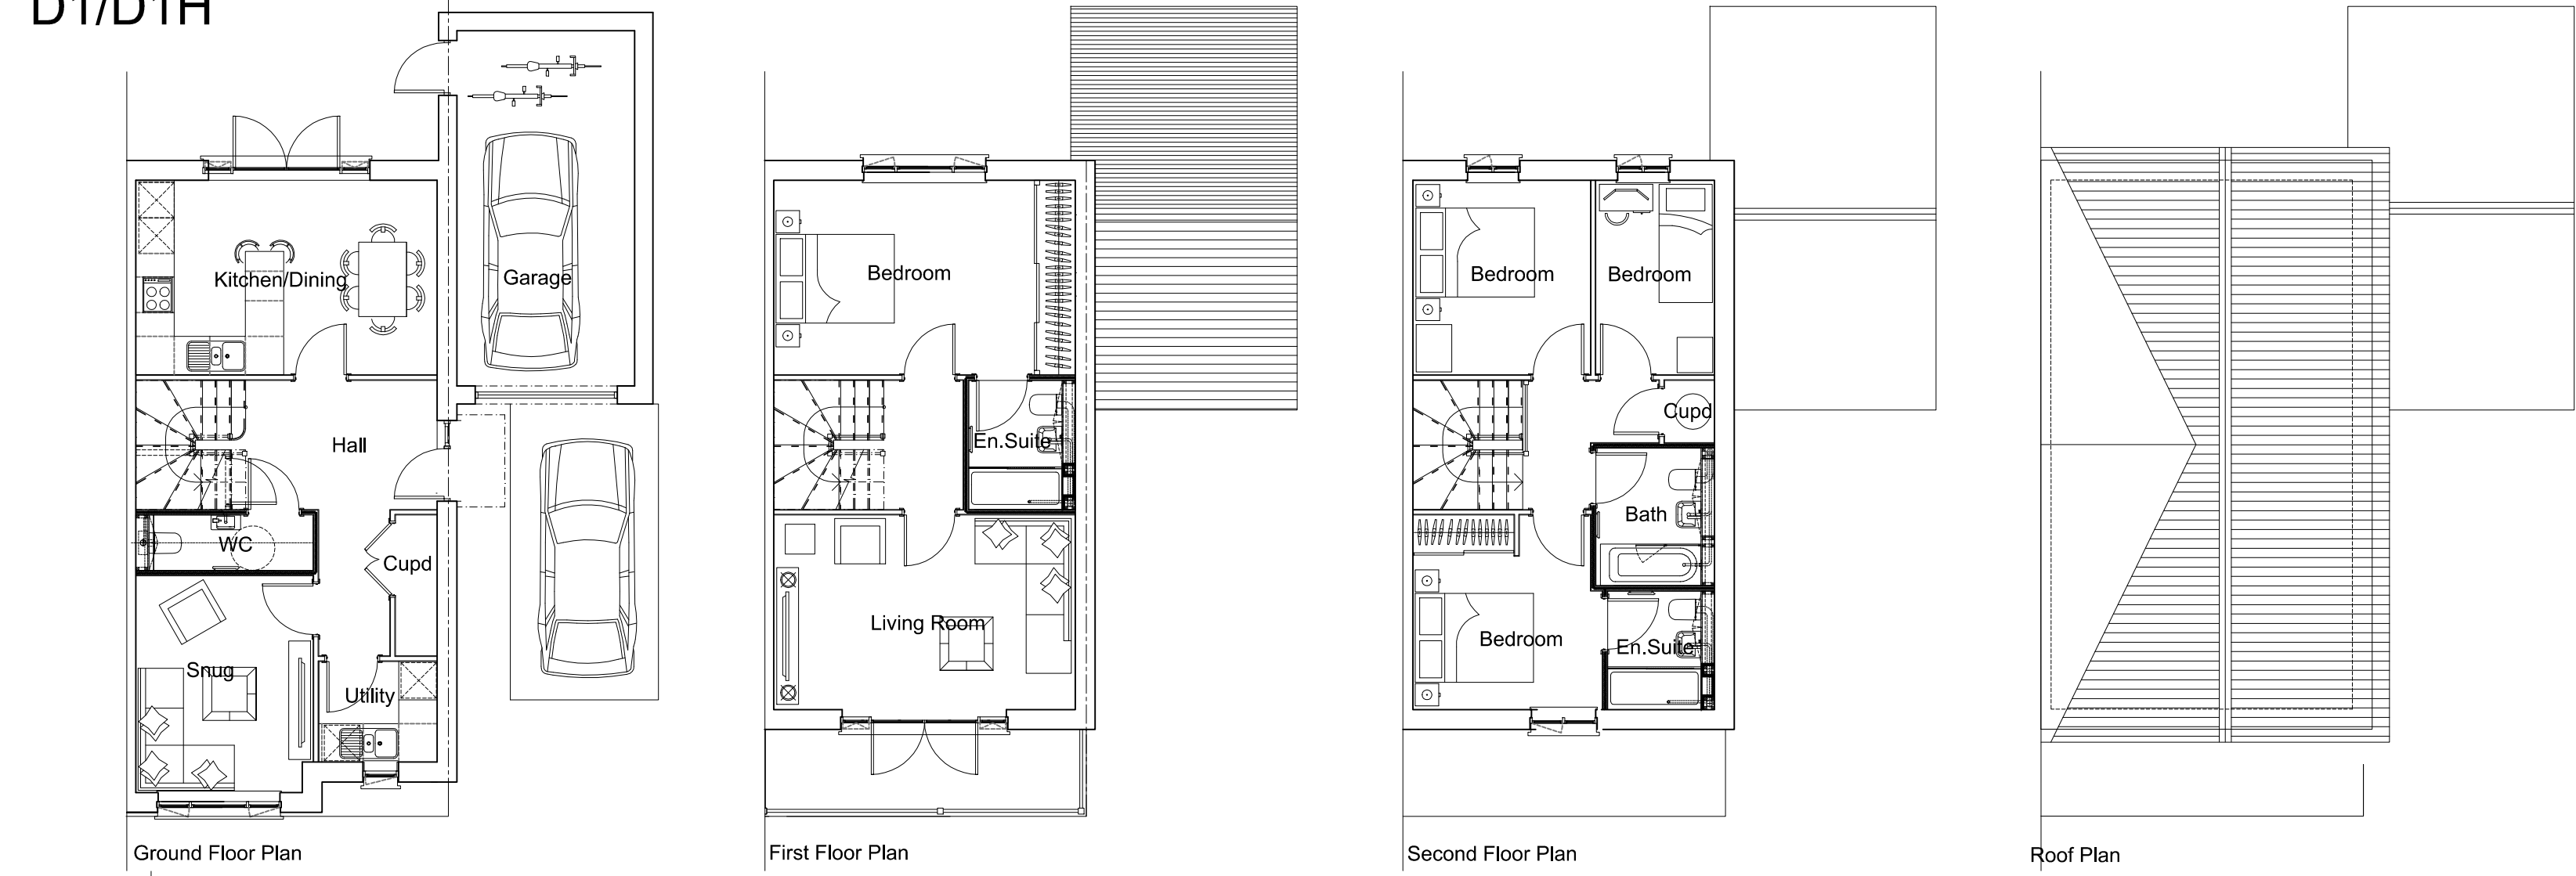

D1
D1H

Plots 463,465,467
Plots 464,466

Contractors are not to scale dimensions from this drawing

The internal layouts within apartments will be subject to design development.
The precise location of walls and internal doors and the detailed layout of bathroom and kitchen areas will be subject of non-material changes and may vary from the internal layouts set out in these plans.
These minor alterations will not affect the position and arrangement of external doors and windows nor will they affect the relative relationship between habitable rooms and windows.

The survey information shown on this drawing is based on a topographical survey prepared by a third party and Broadway Malyan Limited accept no responsibility for the accuracy or completeness of the survey.

P3	Keyplan update	VP	23.05.17
P2	Keyplan update	VP	24.03.17
P1	Reserved Matters Application	VP	18.01.17
Rev	Description	By	Date



BroadwayMalyan^{BM}
Architecture Urbanism Design

Ilex House, 10 High Street
Theale, Reading
Berkshire
RG7 5AN

T: +44 (0)118 932 3456
F: +44 (0)118 9323461
E: Rdg@BroadwayMalyan.com

www.BroadwayMalyan.com

Client
St Edward Homes
Project
Green Park Village

Description
**House Type D1
Plans & Elevations
Hardie Plank**

Status
PLANNING
Scale
1:100@A1
Job number
30934-6
Drawn
BM
Drawing number
PL-P3B2-010
Date
Jan '17
Revision
P3

Original size 100mm @ A1 Copyright Broadway Malyan Limited

