

FOR TOWN PLANNING ONLY

DWG NO: S002

JUNE 2019

PLANNING ISSUED

Rahul Taheem



BSc (Hons), Grad Dip Arch, MA Arch
ARCHITECTURAL CONSULTANTS
Architecture. Planning. Design.
32 Colin Gardens, London
NW9 6EJ
T: 07980883228
E: rahulhtaheem@hotmail.co.uk

Notes


Rev	Date	Comments
-----	------	----------

Notes

- The client is responsible for obtaining all statutory provisions including Building Regulations approval, works under the Party Wall Act 1996, and CDM Regulations 2015
- Rahul Taheem Architectural Consultants take no responsibility for dimensions obtained by scaling from this drawing. Check all dimensions on site before fabrication. If no dimension is shown the recipient must ascertain the dimension specifically from the Architectural Consultant or by site measurement and may not rely on the drawing. Supply of the drawing in digital form is solely for convenience and no reliance may be placed on any data in digital form. All data must be checked against hard copy issued by this office. This drawing is issued for design intent only and should not be used for construction unless stated. Discrepancies or omissions are to be brought to the attention of the design team. This drawing shall not be reproduced in whole or part without prior expressed permission of Rahul Taheem

 Existing structure

 Neighbouring properties

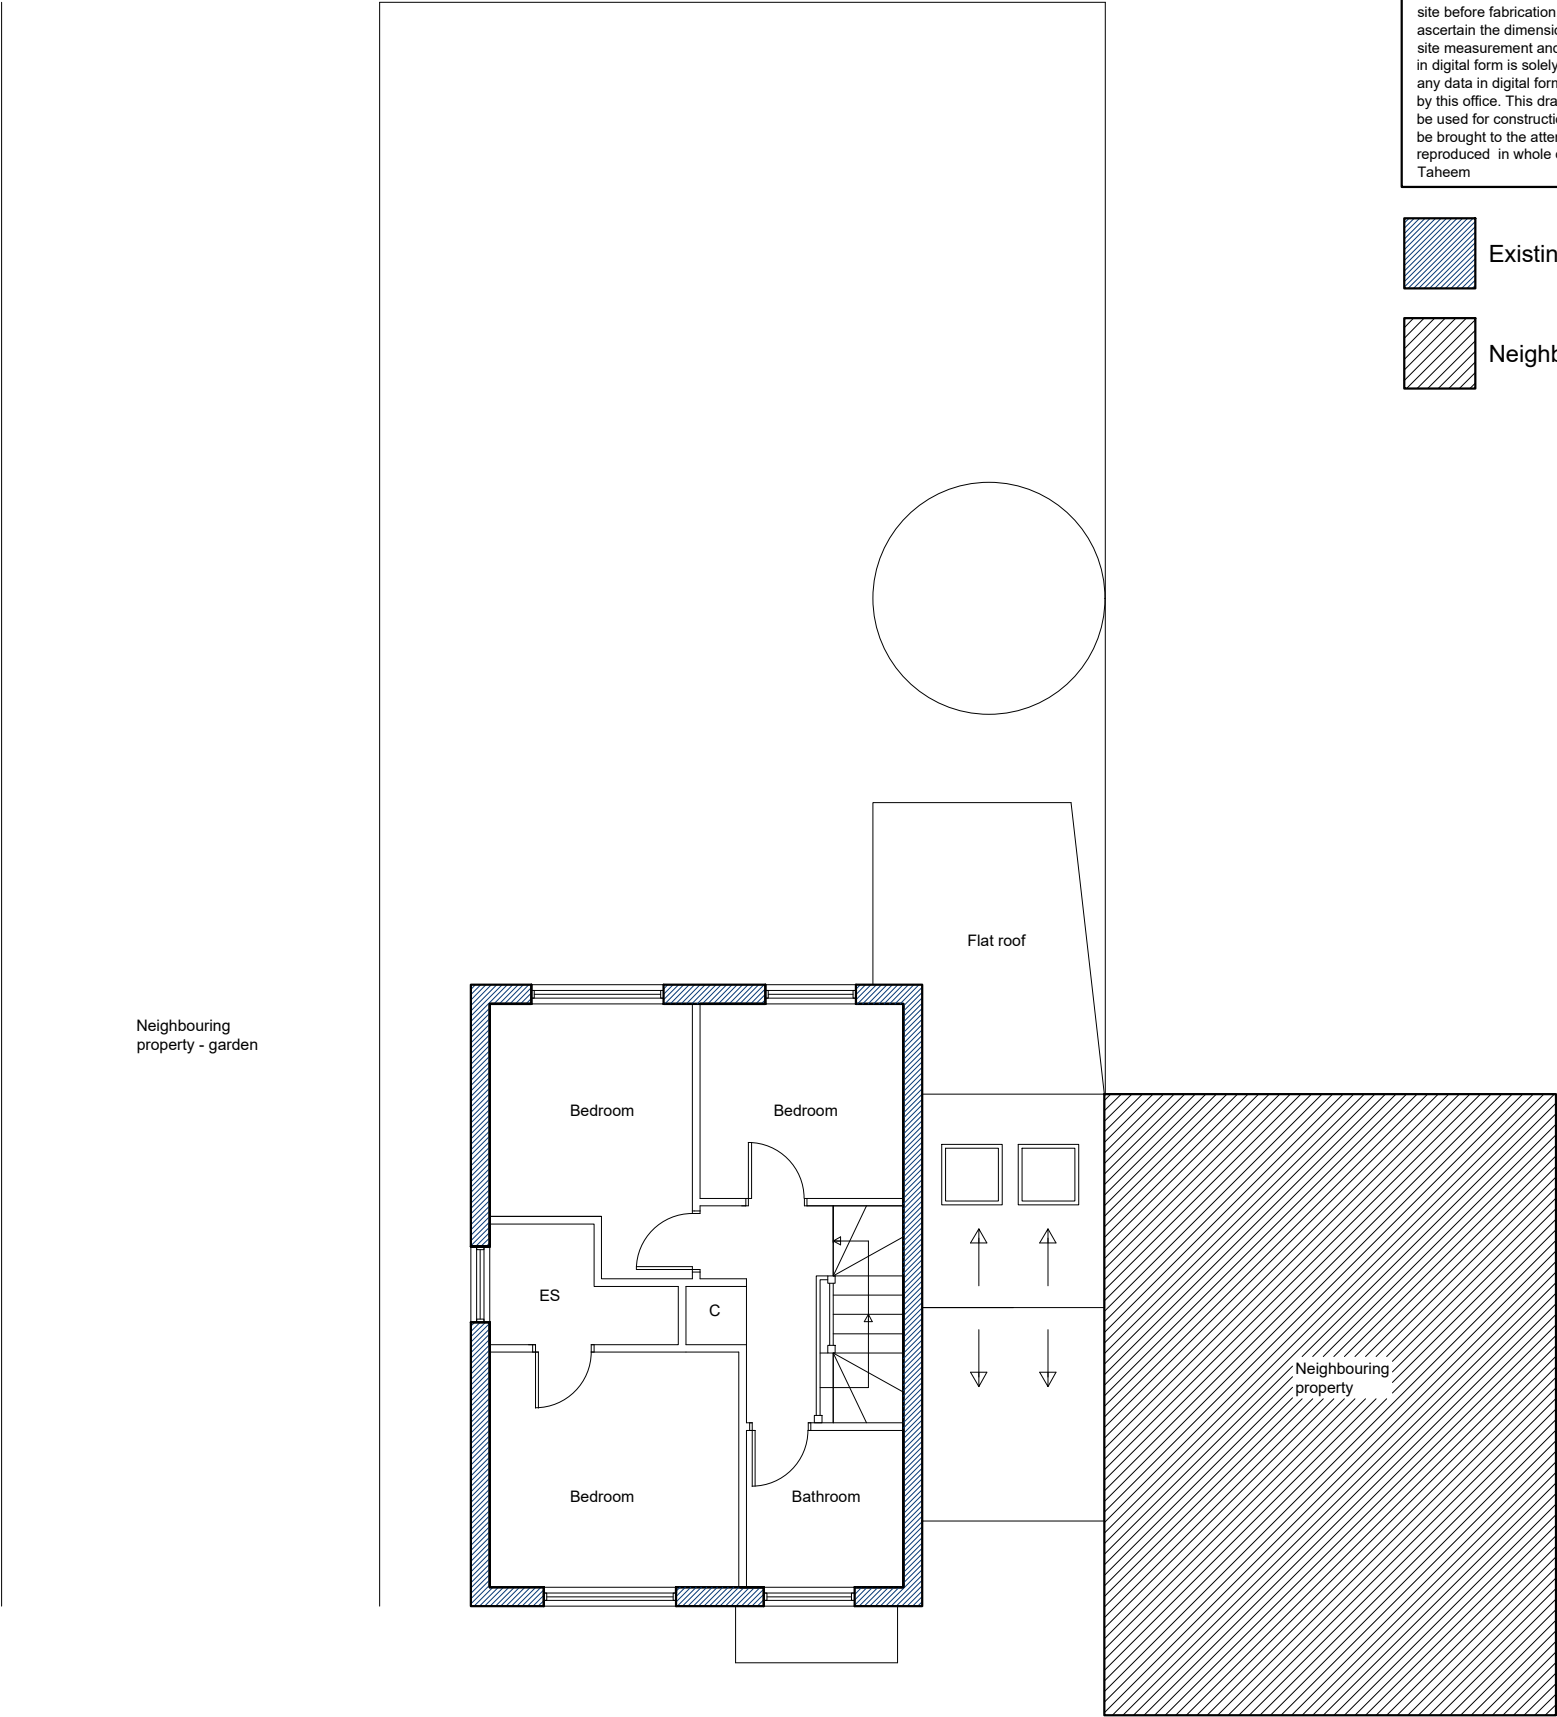

First floor existing

