


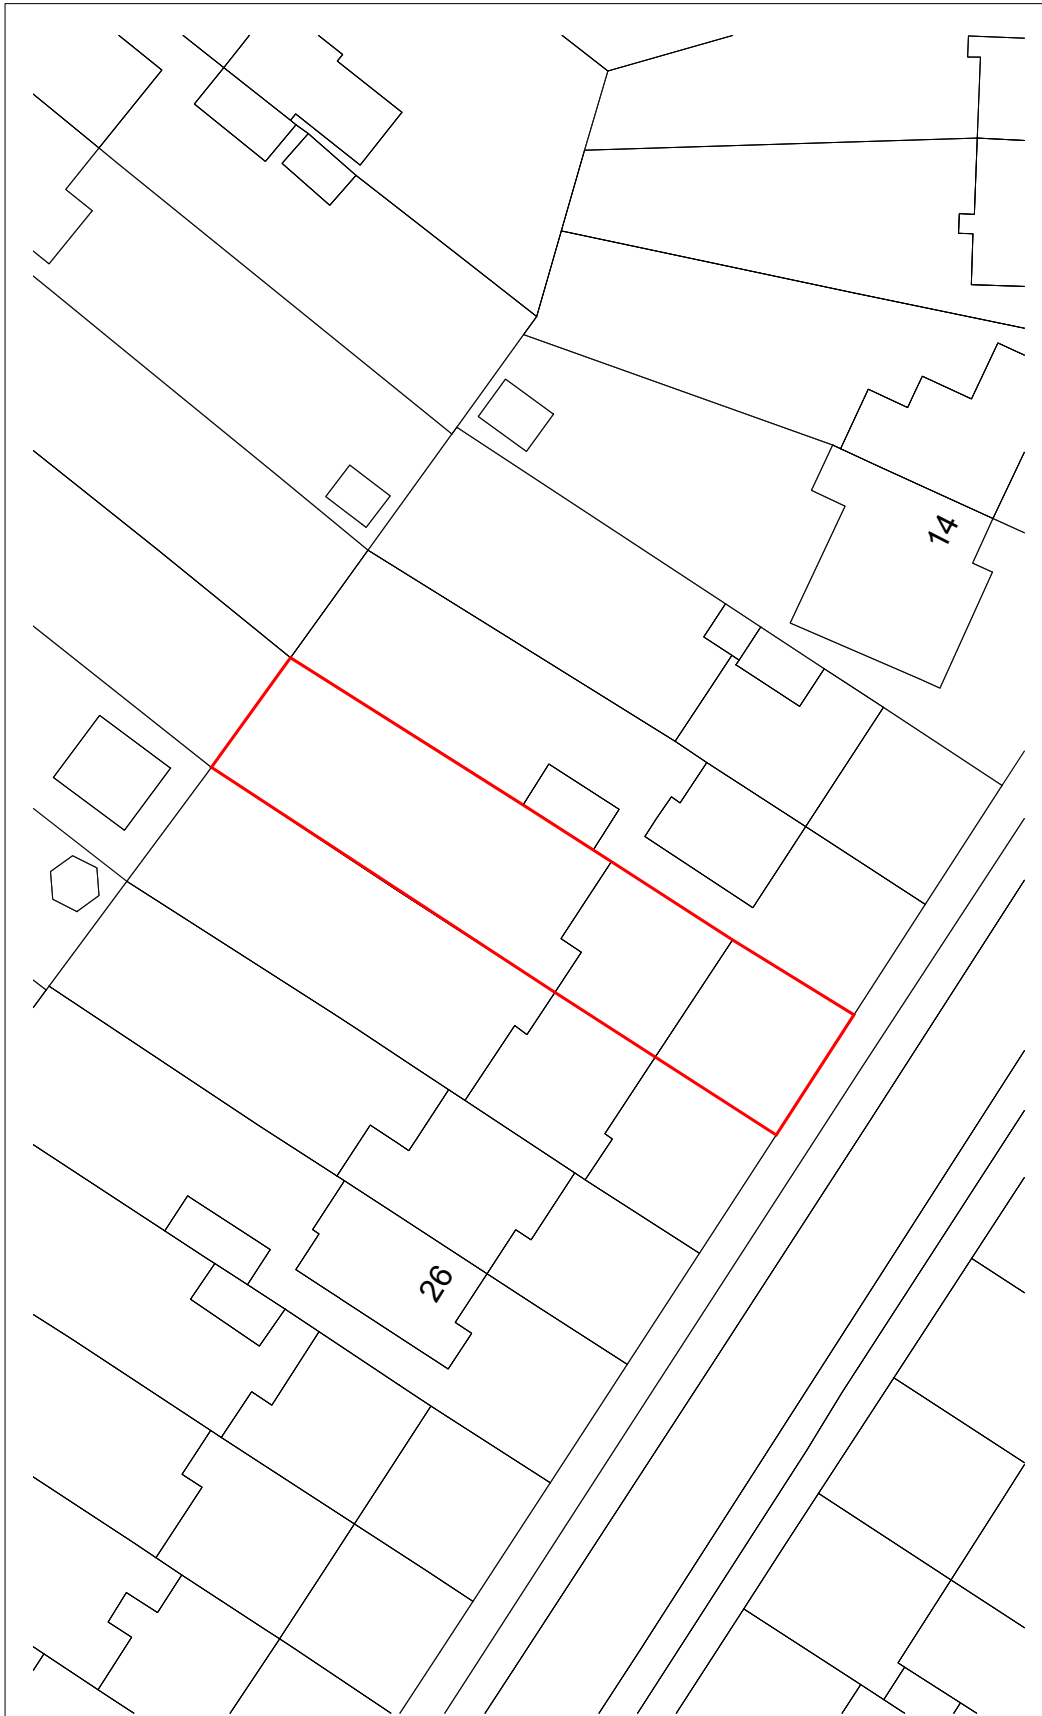

NOTES:

Sketch schemes are subject to planning consent and building control approval.

This drawing is prepared for the purpose noted below.

Where discrepancies are noted please contact the architect for clarification.

ReQuestAPlan
Map number: TQRQM19187104503822

Title: 2019.04.PL.100 - Location Plan
Map Produced for: Mr and Mrs Adams
OS Licence number: 0100042766
Project ID:
Date of Purchase: 06-07-2019
1 Years subscription from 06-07-2019 for 1 workstation.



10 m

50 m

Rev.	Notes	Date
PROJECT	20 Kenilworth Avenue, RG30 3DN	
CLIENT	Mr and Mrs Adams	
REF	2019.04.PL.101	
TITLE	Existing Block Plan	
DATE	02.07.19	
STATUS	PLANNING	
SCALE	1:500@A4	

Greenway Barrow
architects ltd

www.greenwaybarrow.co.uk
07917 693451, 7 Carlton Road, RG4 7NT
Registered in England, Company Number 10471173