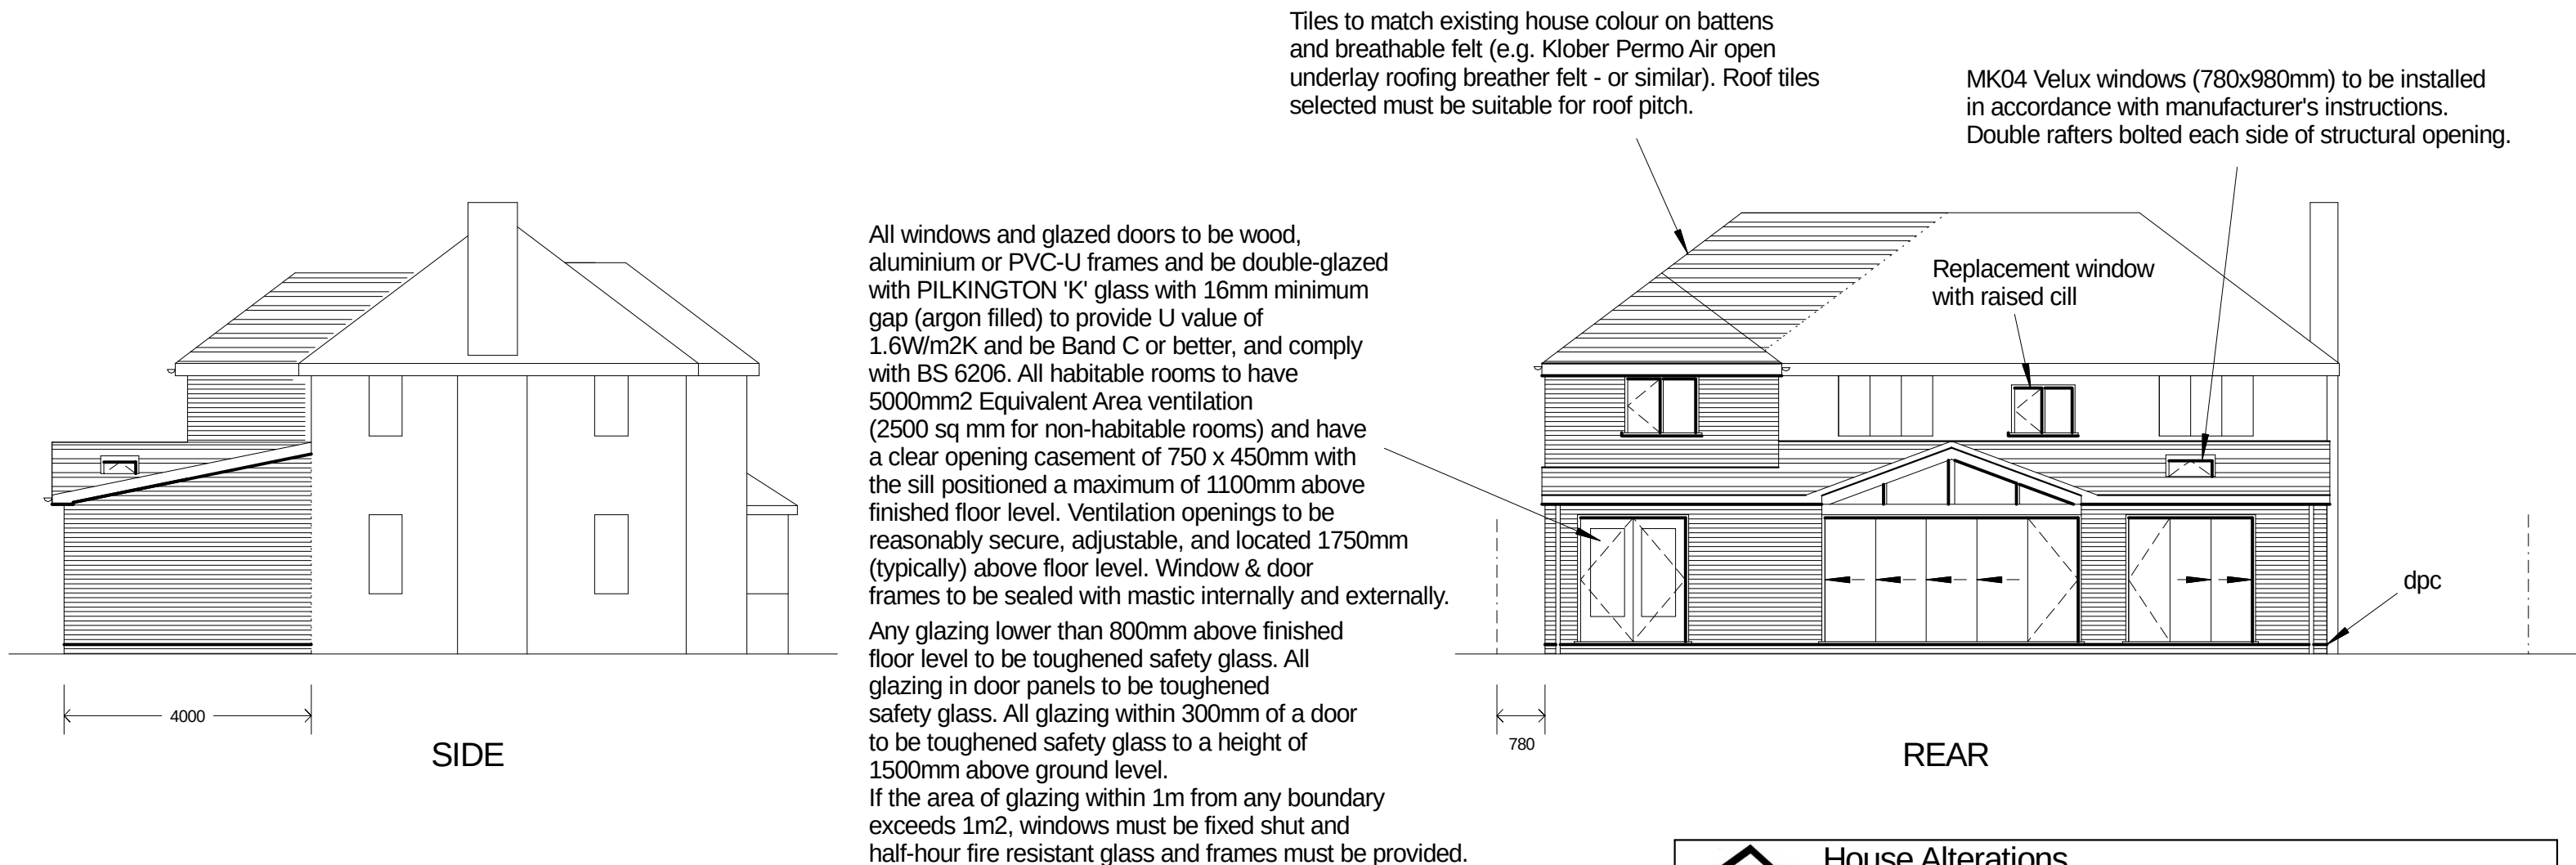
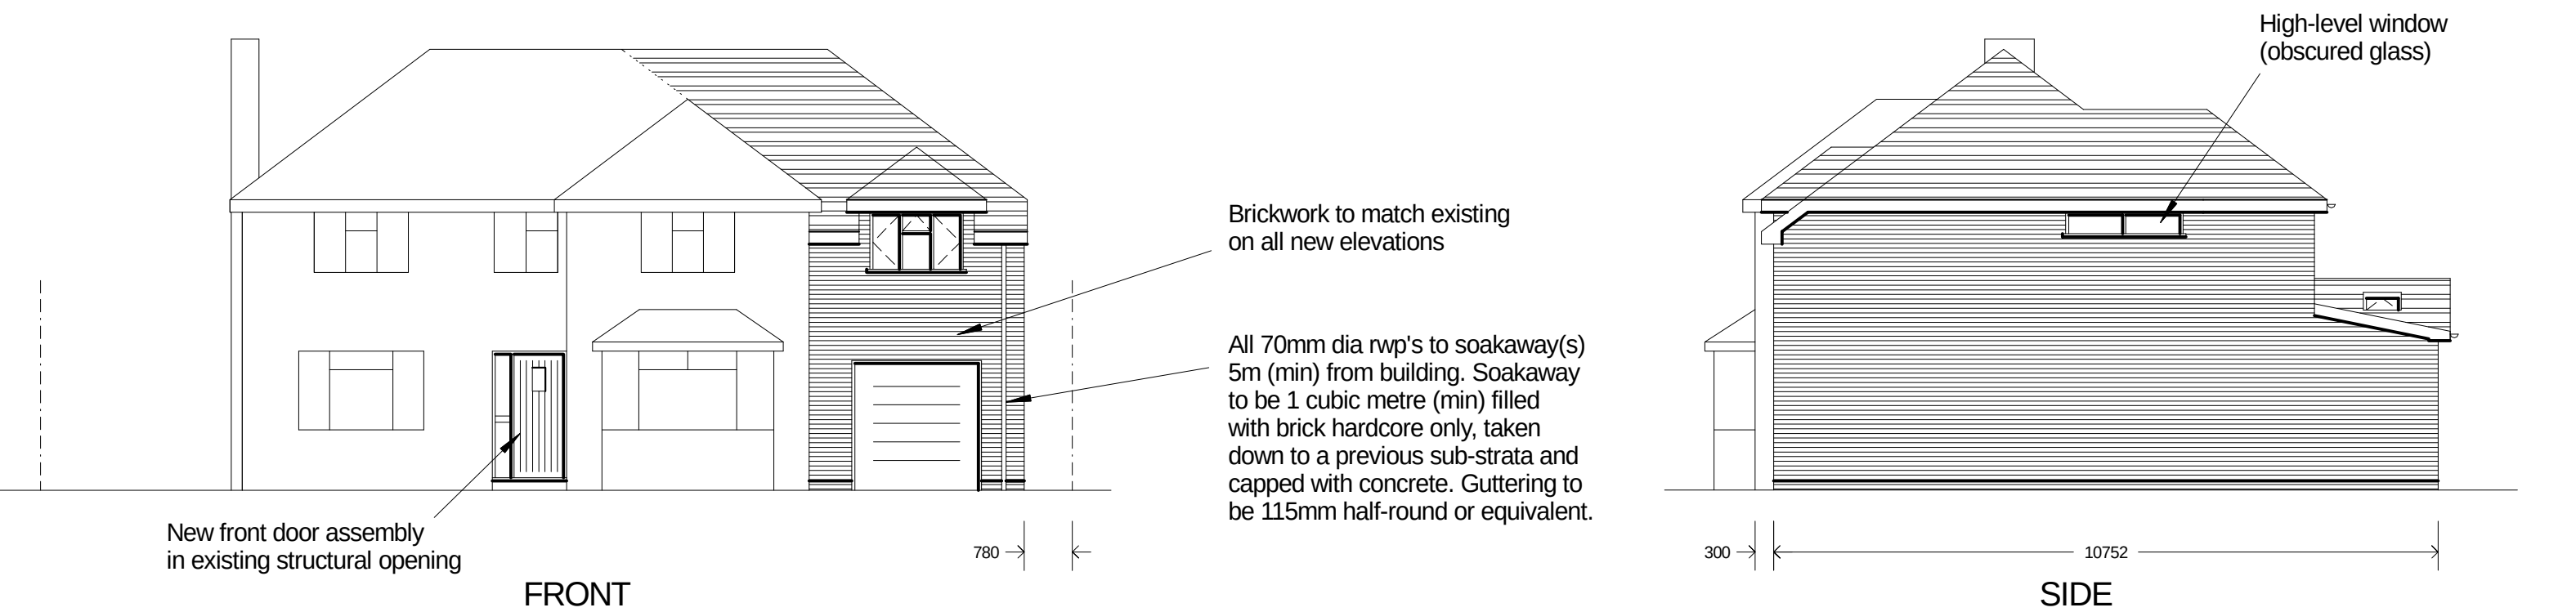


	House Alterations 1, Wilwyne Close, Caversham, Reading, Berks RG4 5EP Tel: 07864 122 313 email: housealterations@gmail.com		
Title:	PROPOSED ELEVATIONS		
Drwg No:	BOLTON-0119-03	Scale: (A3) 1:100	Rev: A