




No.	Revision	Date
-	-	-

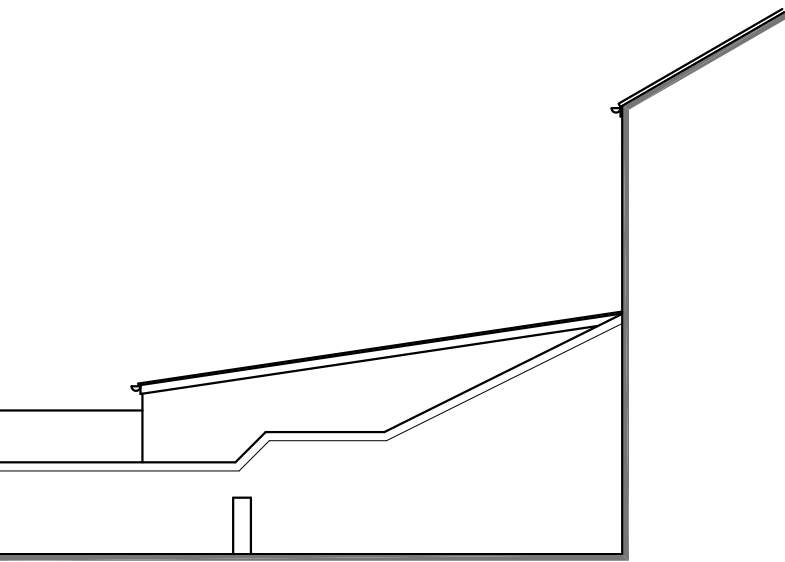


VIEW TO NO 46
EXISTING

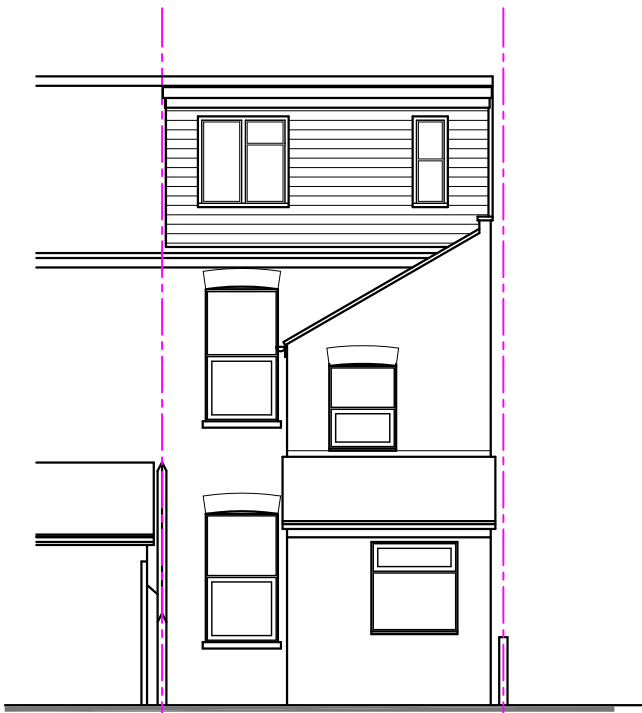

No 46 No 48 No 50

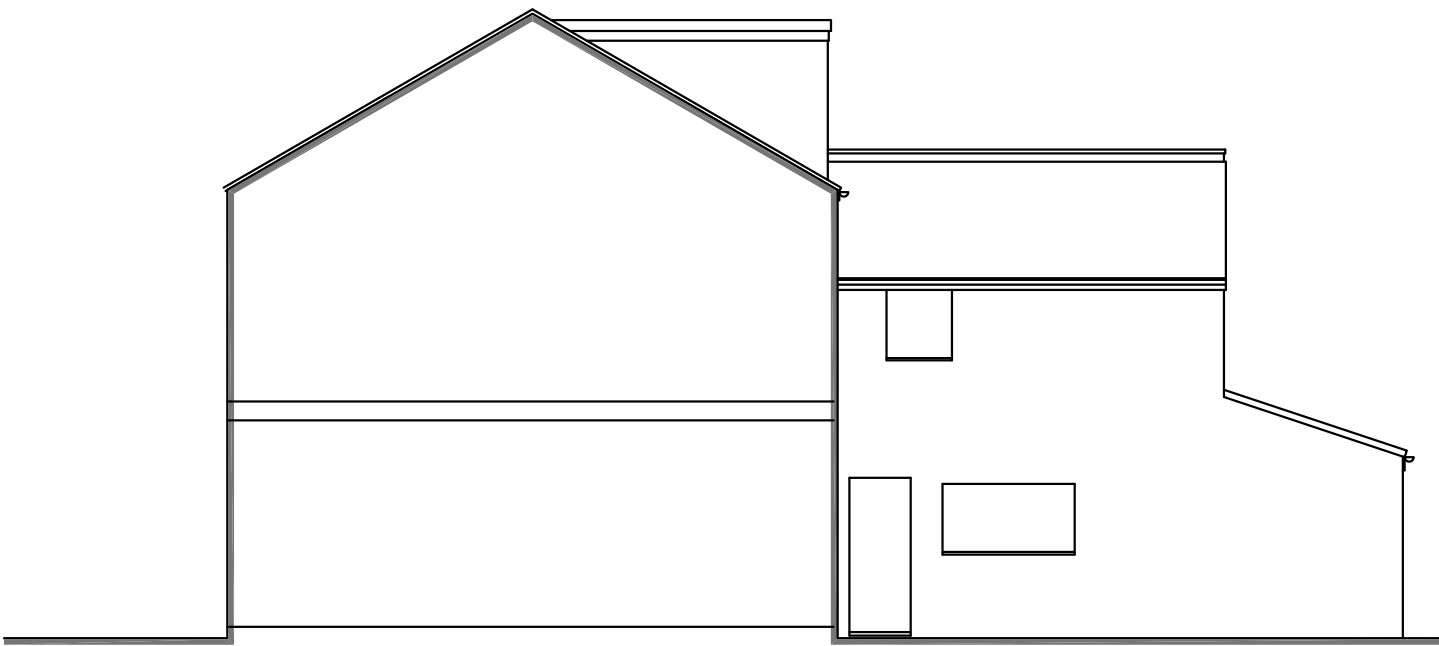


SECTIONAL ELEVATION

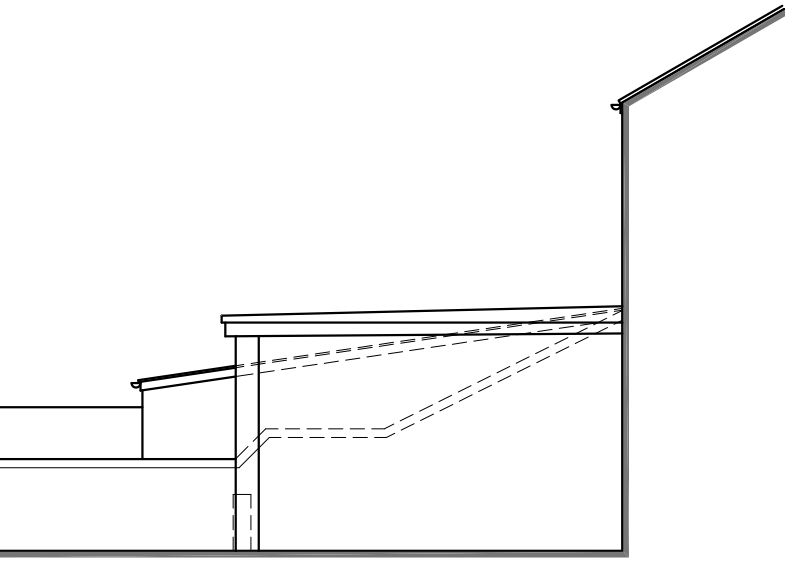


VIEW TO NO 46
PROPOSED



No 46 No 48 No 50

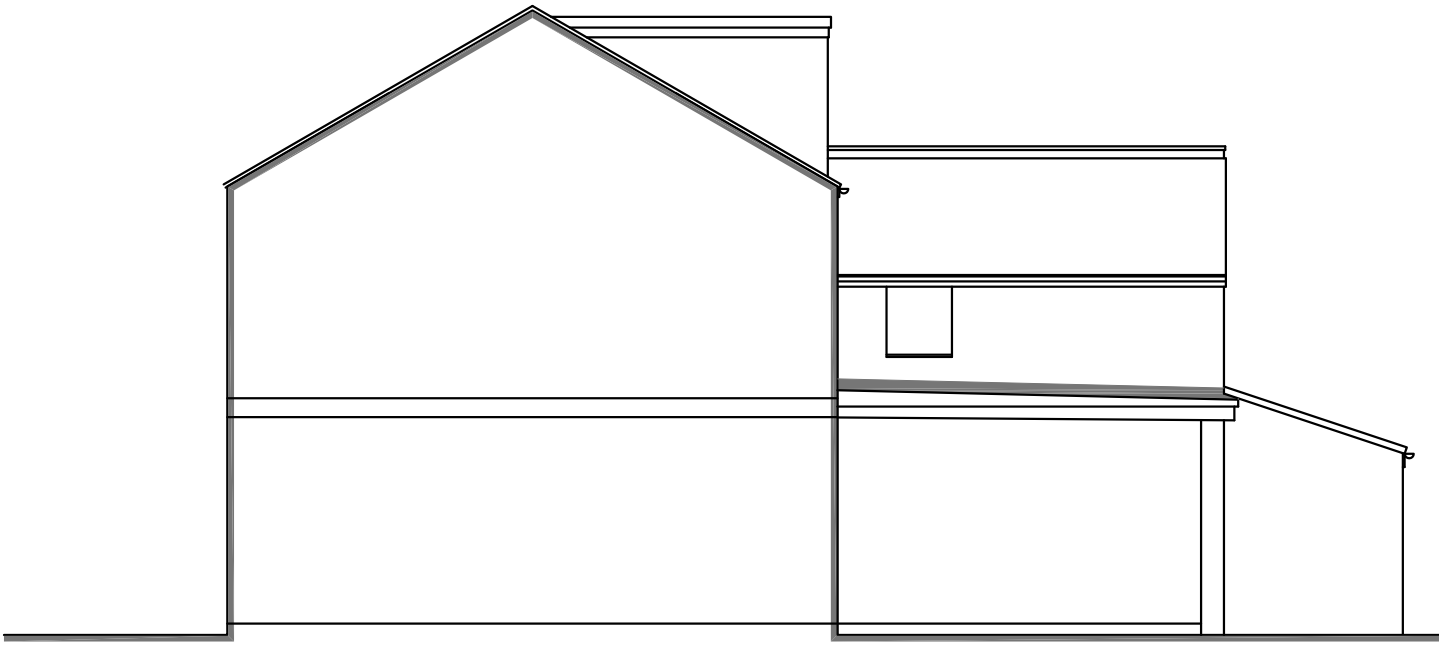

SECTIONAL ELEVATION

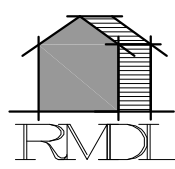

RAMMURTI DESIGN LTD

ARCHITECTURAL & PLANNING SERVICES

268 TILEHURST ROAD, READING RG30 2NE

TEL/FAX:01189510628 MOB:07799883574



Proposed Single Storey Rear Infill Extension to Existing Dwelling to Provide improved kitchen & bathroom accommodation at 48 Donnington Road, Reading RG1 5ND for Mr Khatter

EXISTING & PROPOSED ELEVATIONS

Scale: 1/100
Date: February 2019

48Don:105 Rev -