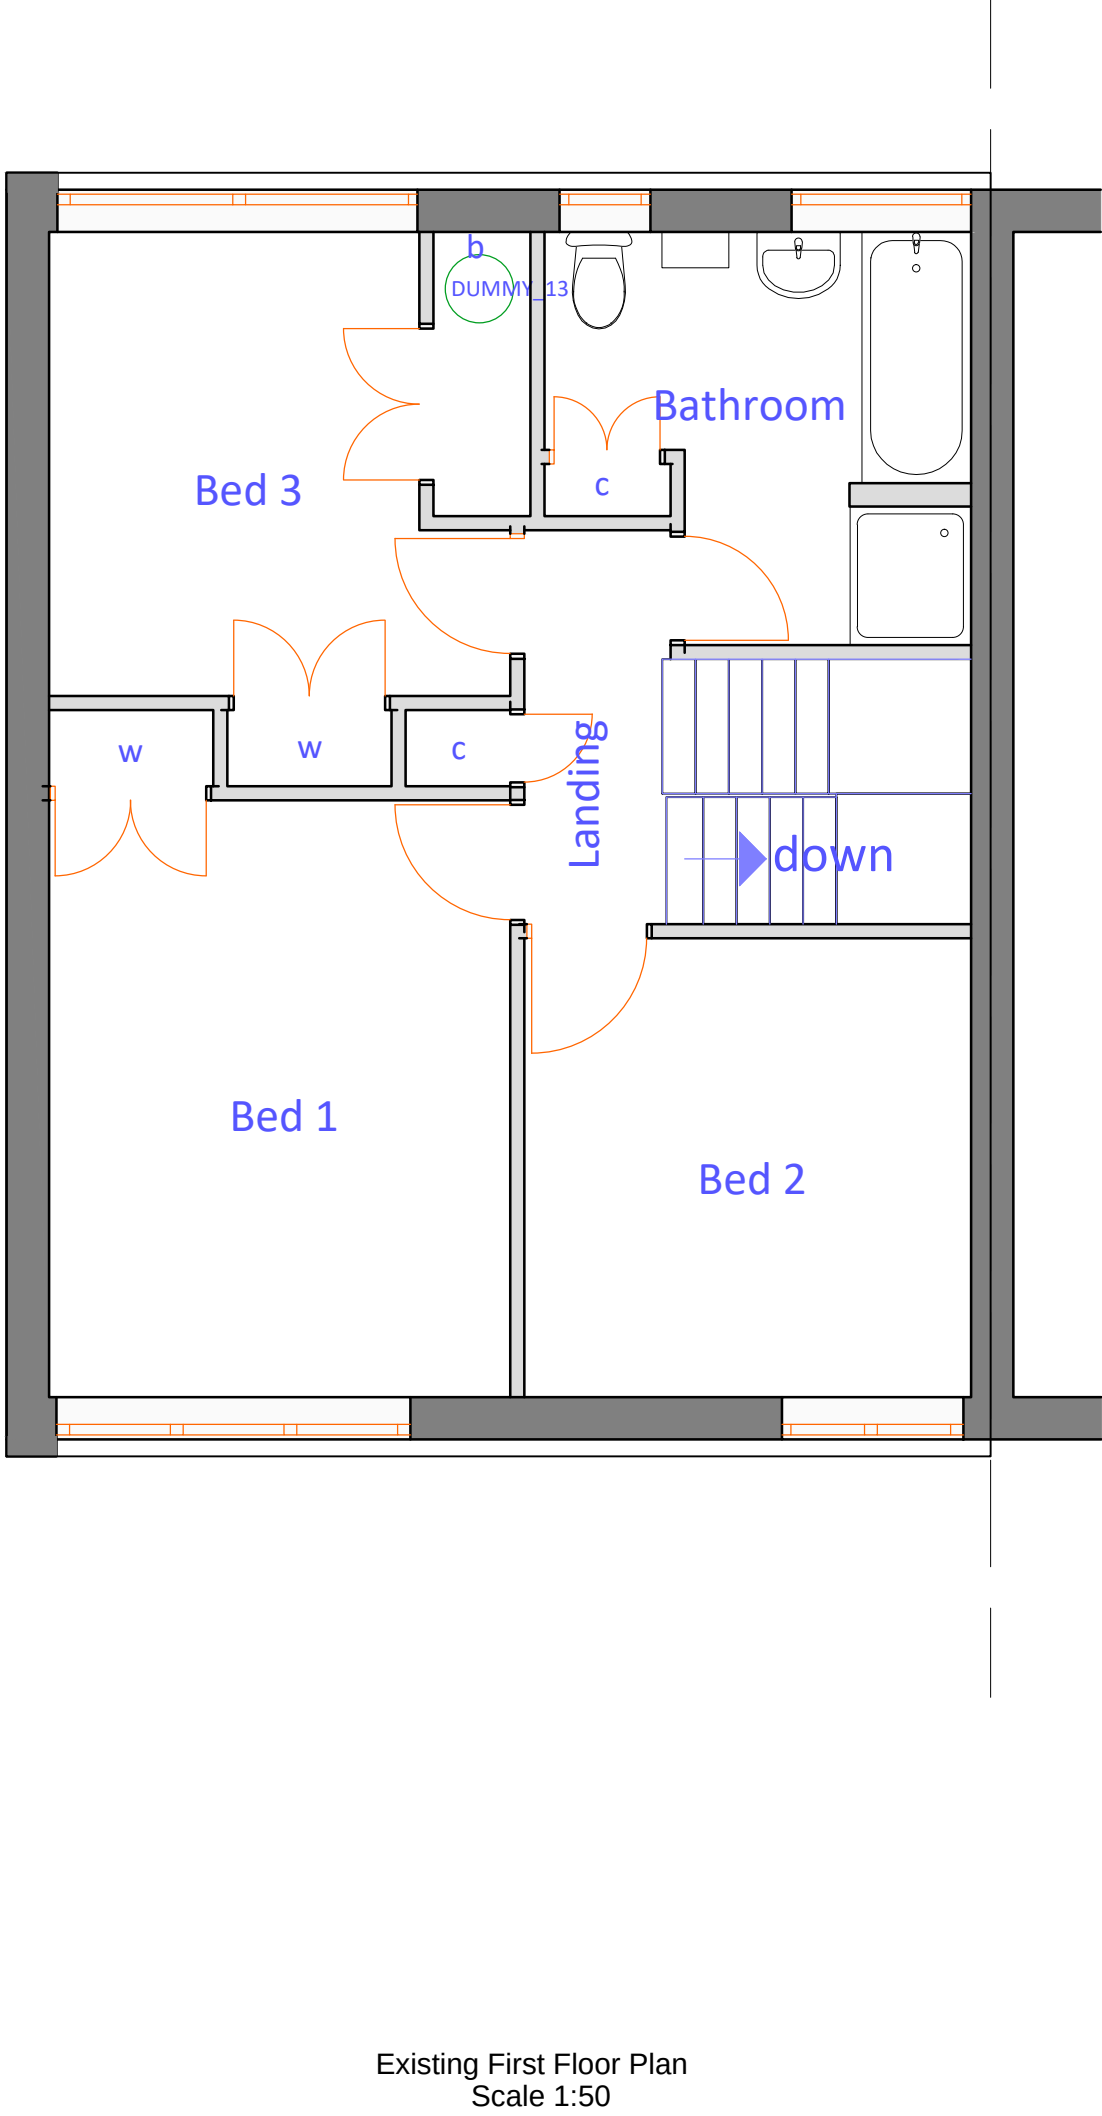
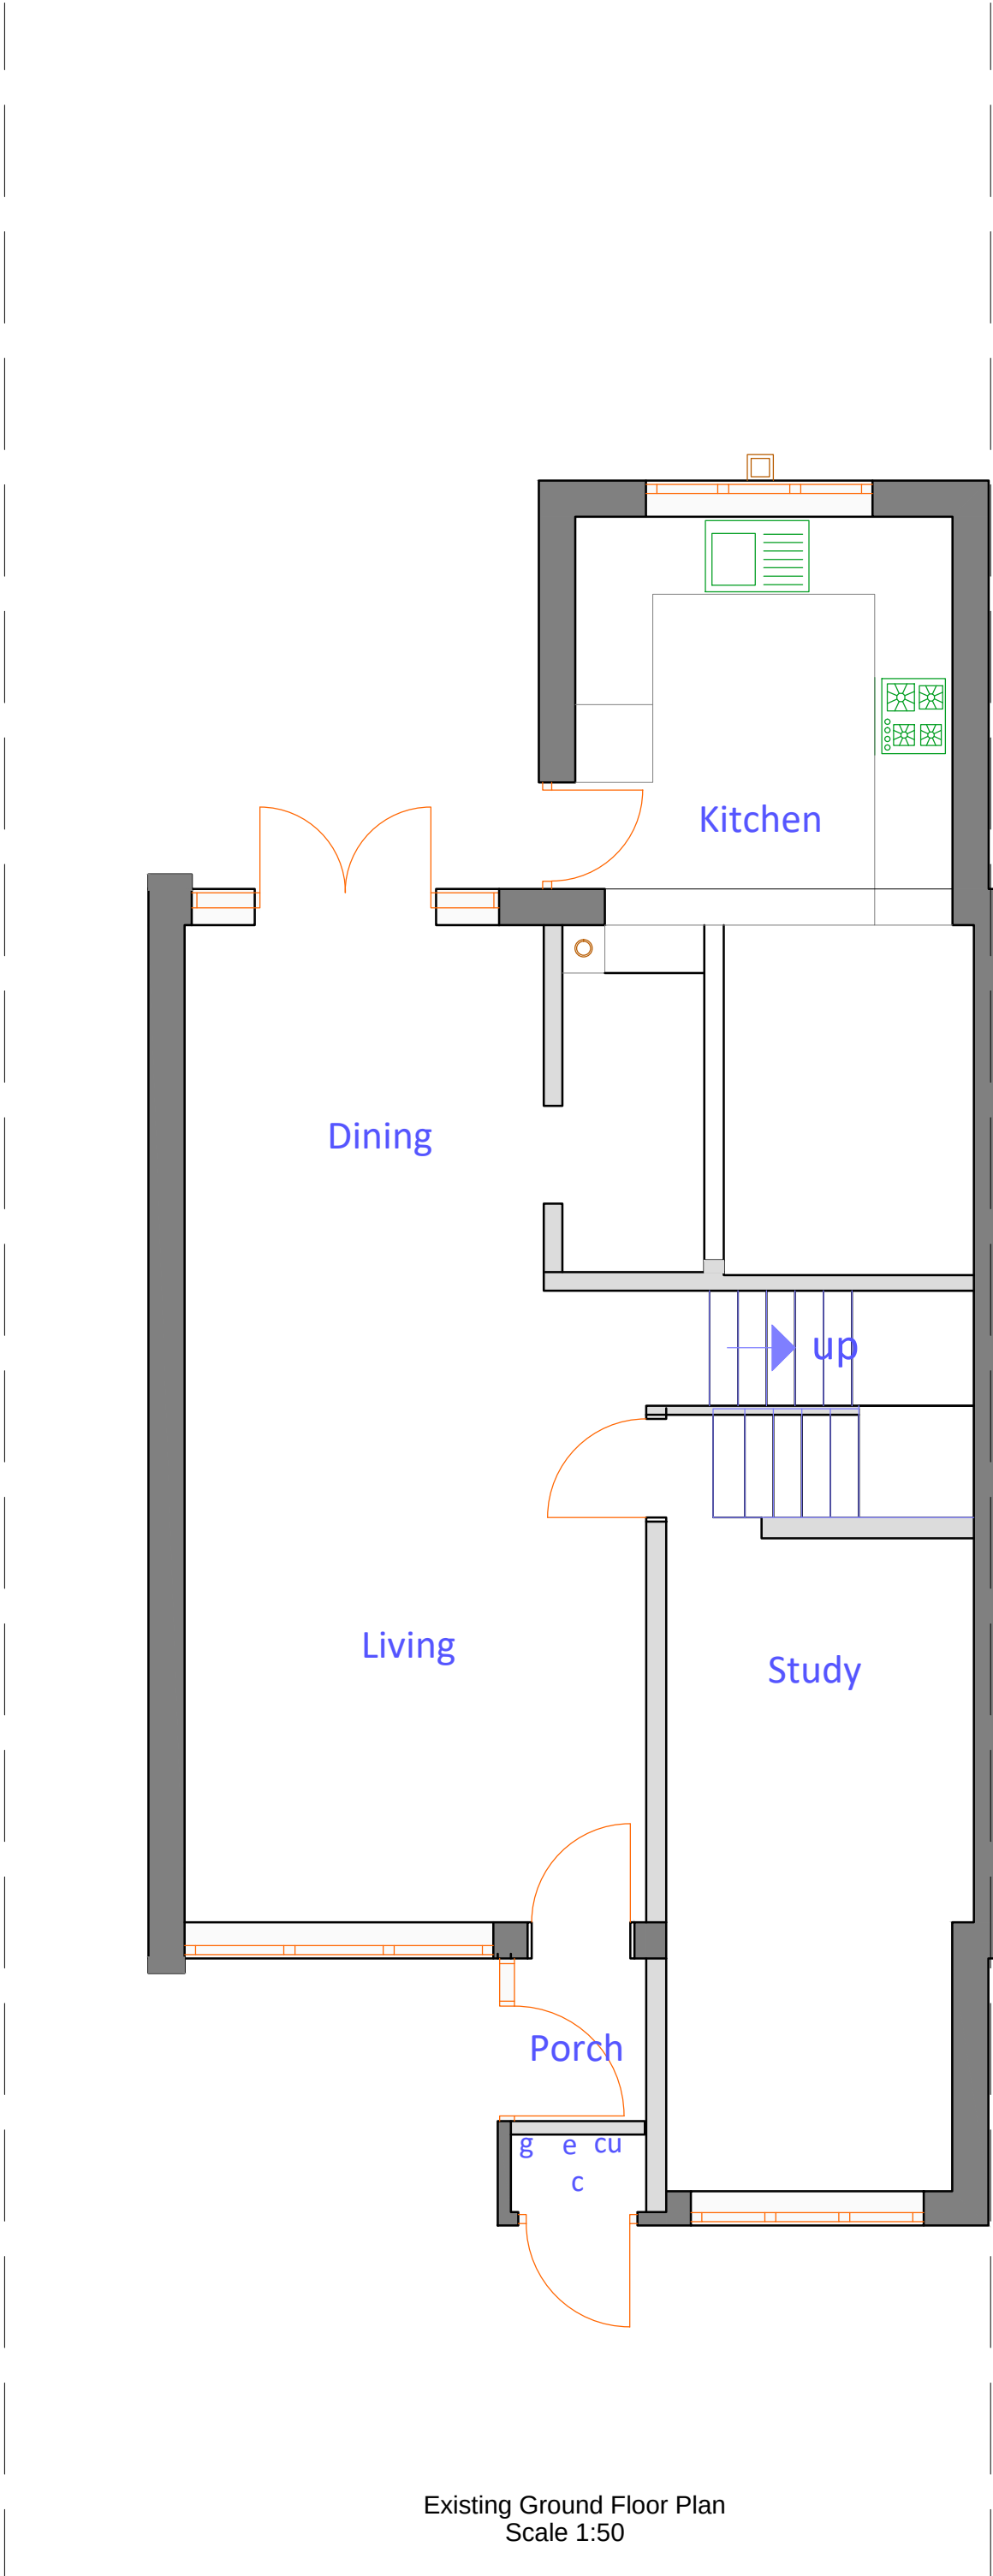


Notes		
1. All materials to match existing.		
2. All dimensions shown are structural build sizes not finished sizes.		
3. Do not scale from this drawing (other than for planning purposes).		
4. The Contractor is to verify all dimensions before setting out, commencing work or placing orders.		
5. Any discrepancies to be reported to M3 Architectural Design Ltd.		
Legend		
w	-	Wardrobe
c	-	Cupboard
e	-	Electric Meter
g	-	Gas Meter
b	-	Boiler
cu	-	Consumer unit

Rev	Date	Description
		
Project Proposed Extension		
19 Montpellier Drive, Reading, RG4 6QA		
Client -		
Drawing Title Existing Plans		
Date 20.06.19	Drawing No. 1607-100	Rev -
Page Size A1		Scale 1:50
M3 Architectural Design Ltd Basepoint Centres Ltd 377-399 London Road Camberley GU15 3HL. t:01276 300024 e: info@m3architecturaldesign.co.uk w: www.m3architecturaldesign.co.uk © 2019 M3 Architectural Design Ltd		