



Maiden Erlegh School in Reading - Temporary classrooms - Location Plan

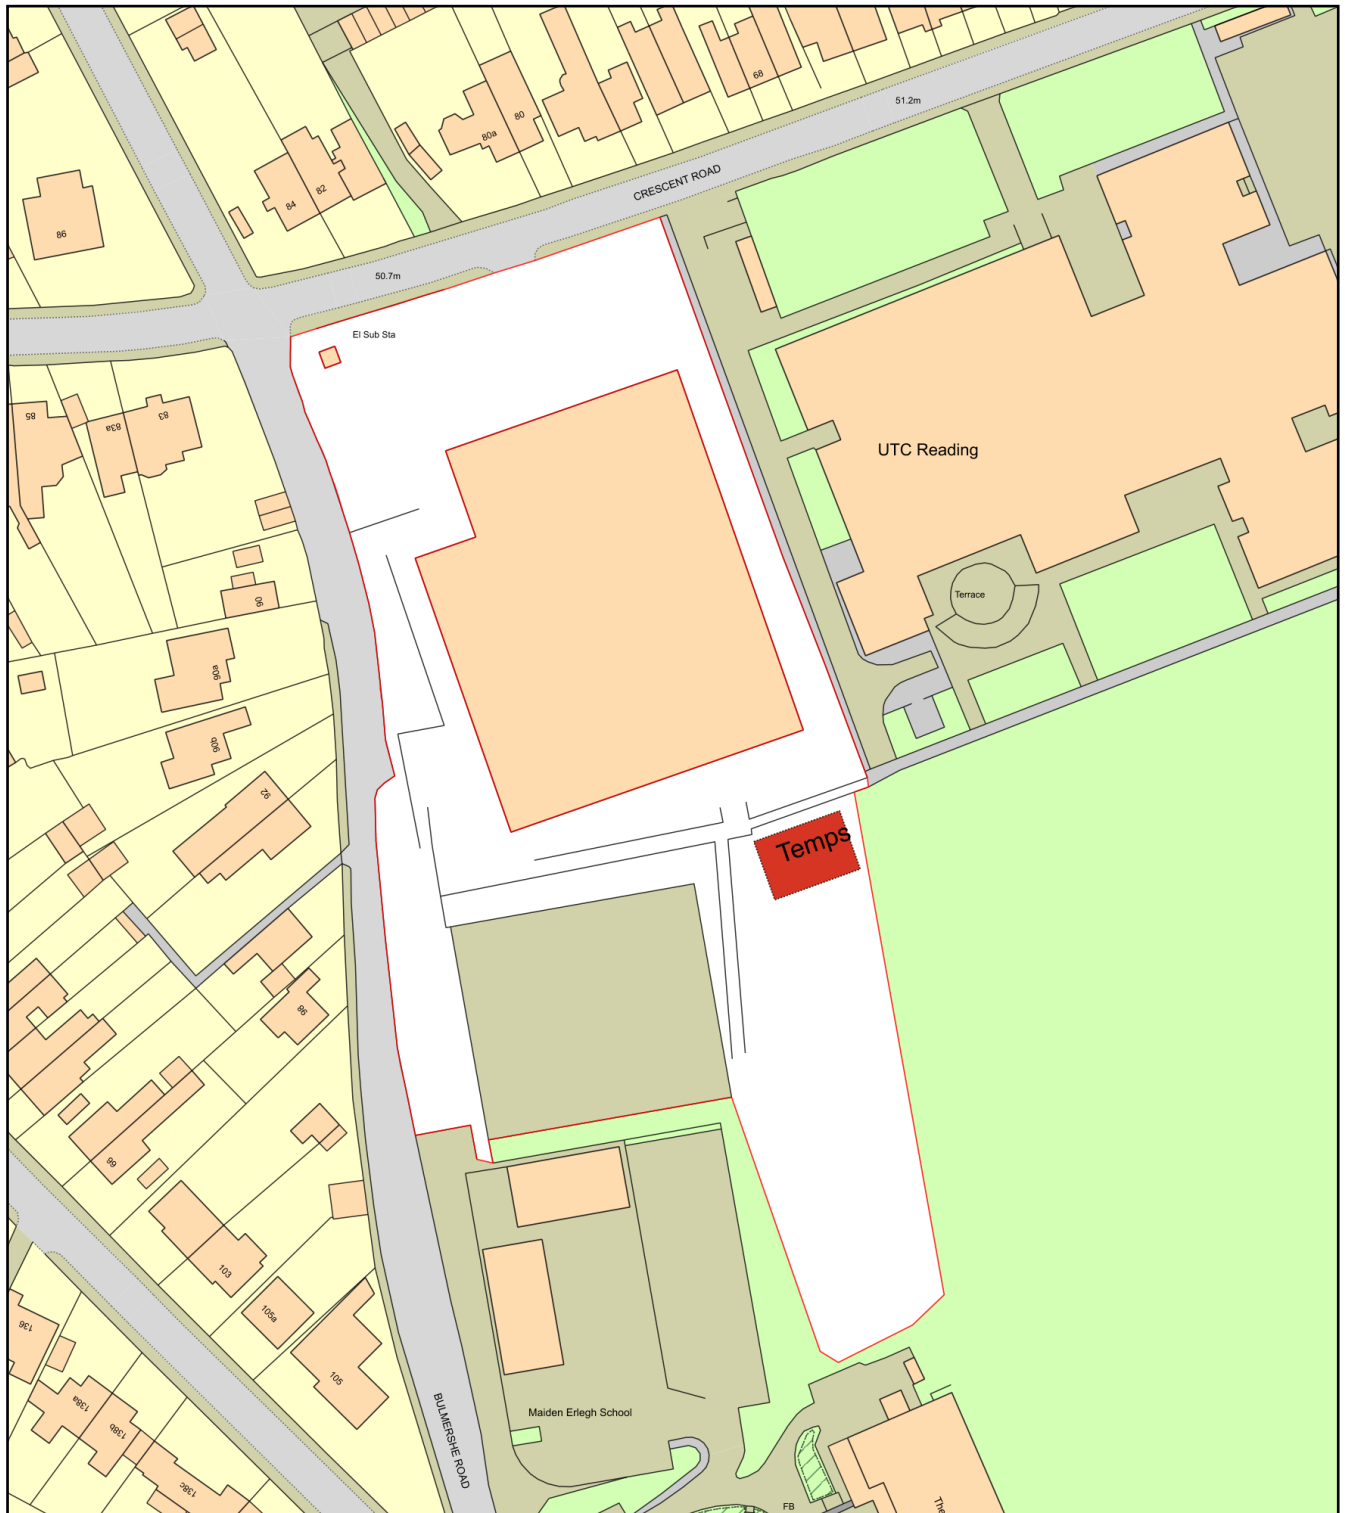

0 50
Metres

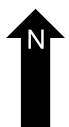

Plan Produced for: Maiden Erlegh Trust

Date Produced: 28 Feb 2019

Plan Number/Project ID: TQRQM19059095016571

Scale: 1:1250 @ A4