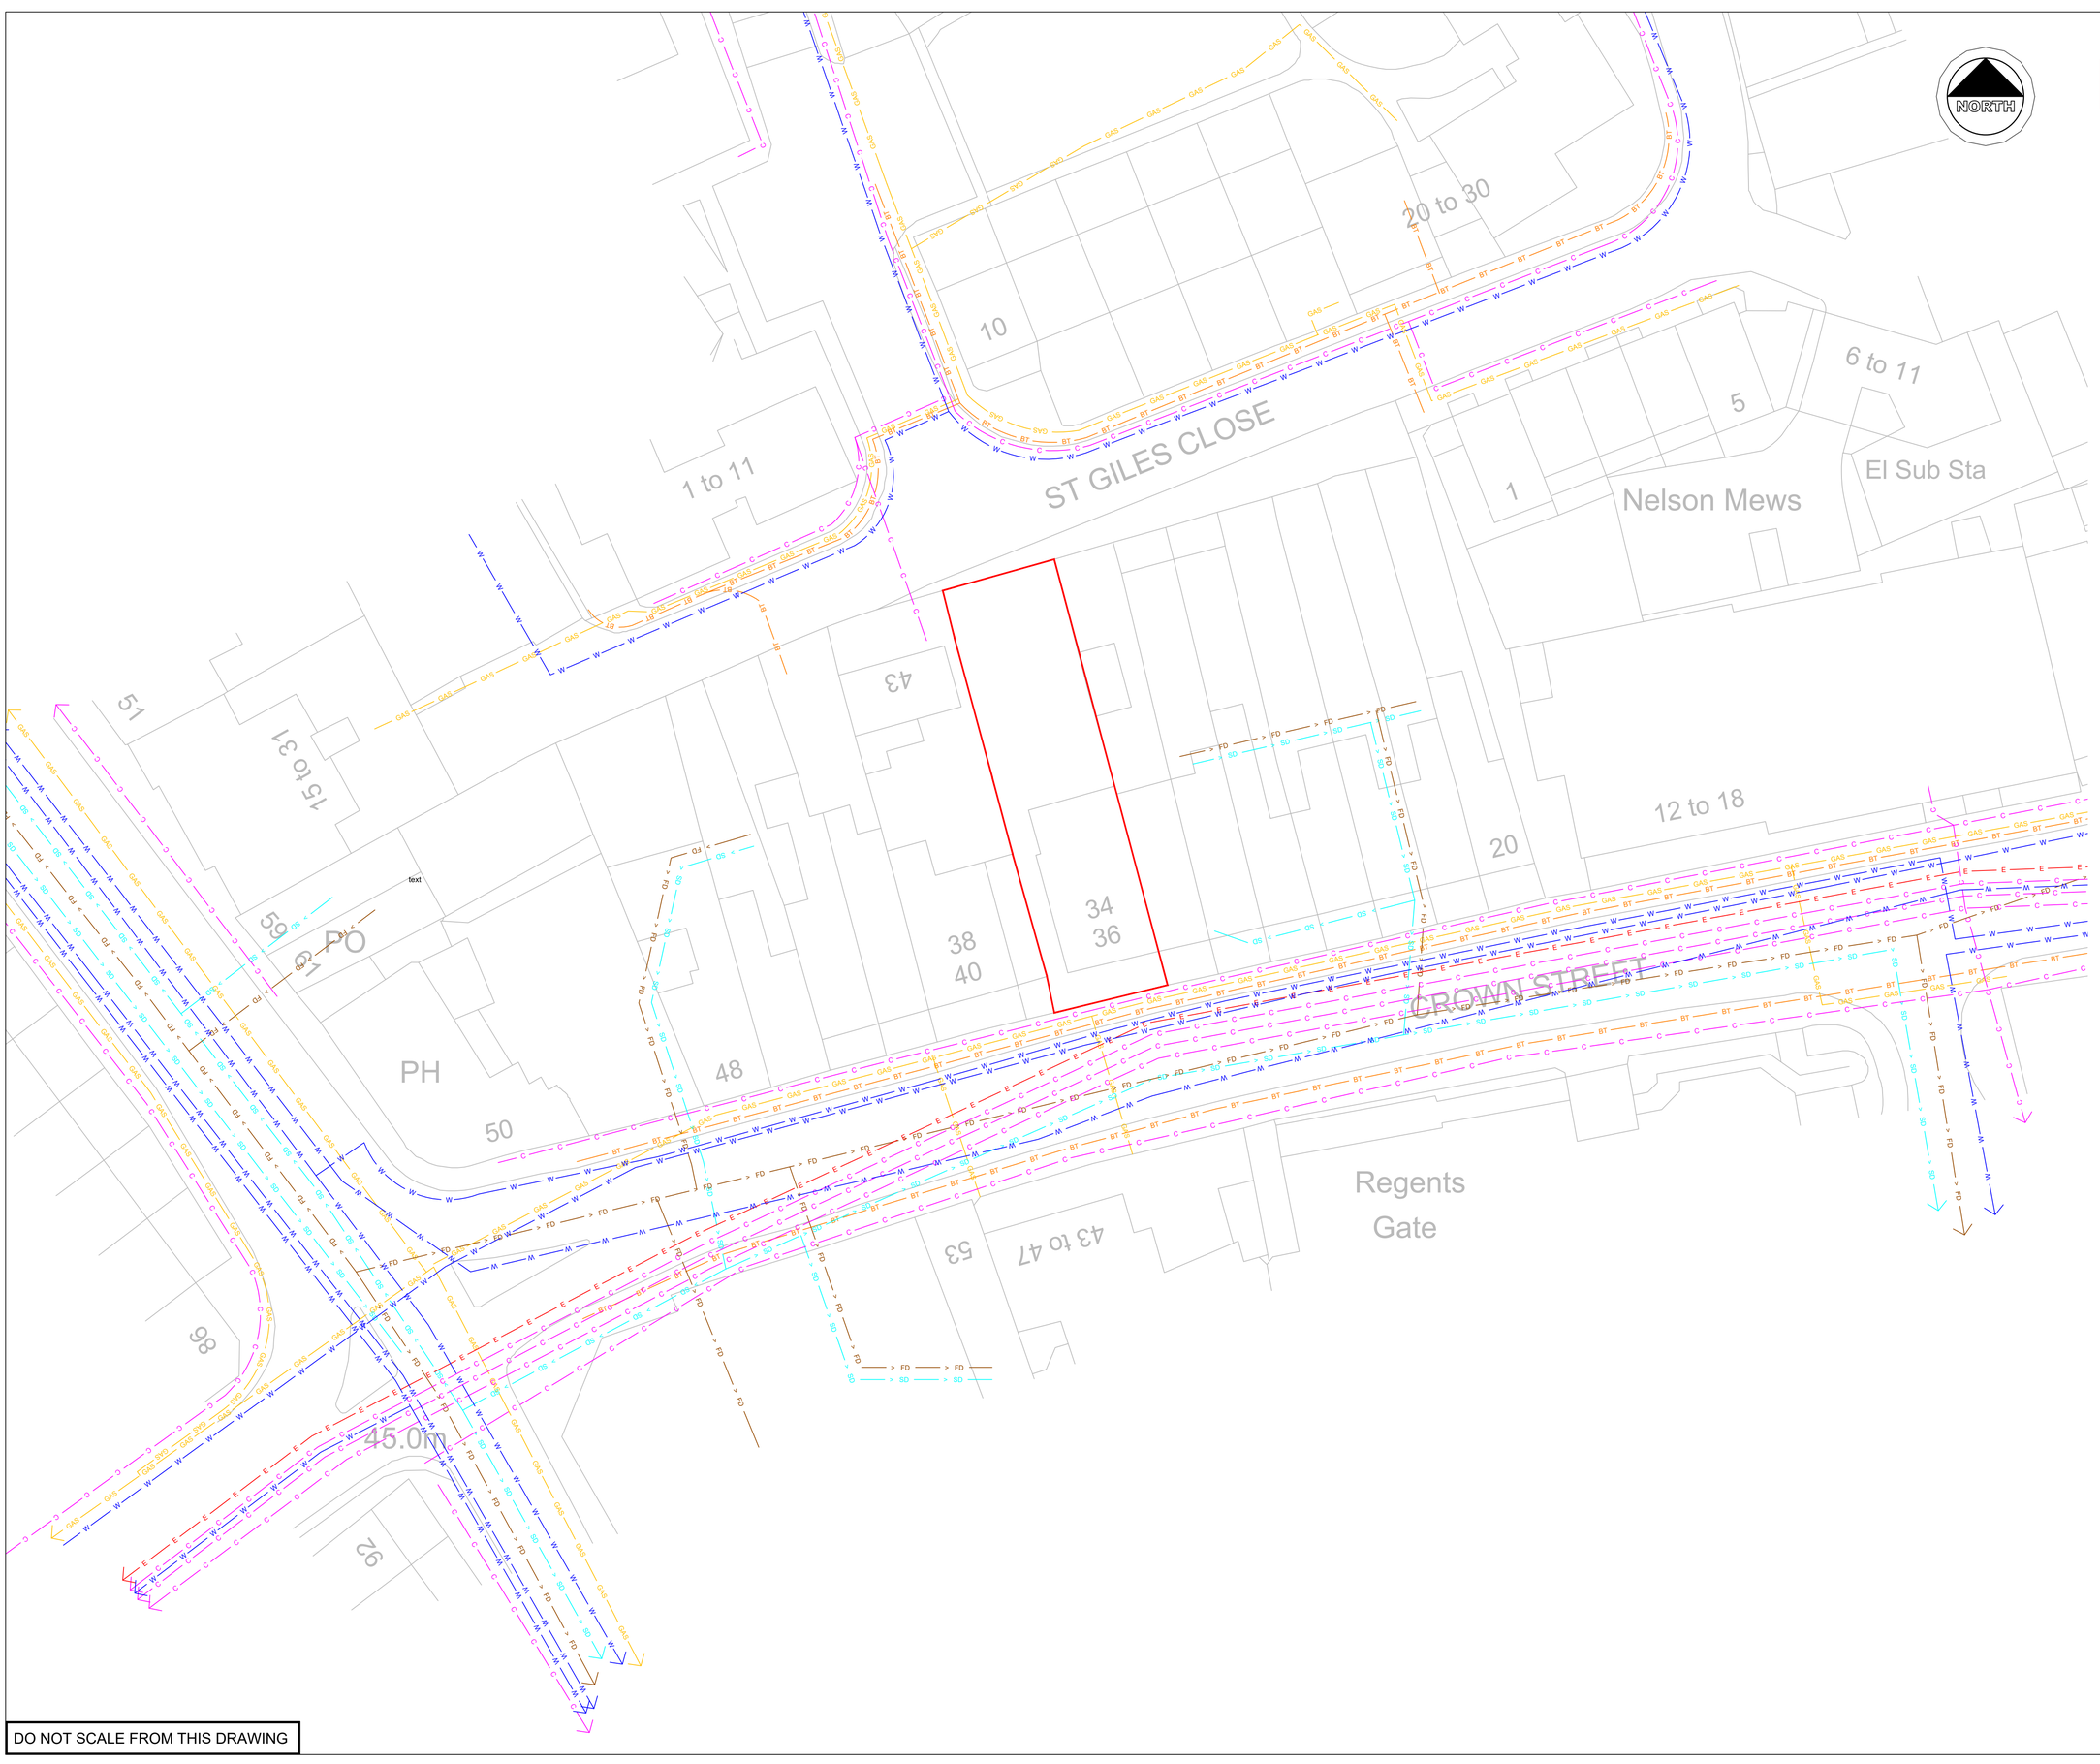


Notes

UTILITY INFORMATION BASED ON MAPPING PROVIDED BY STATUTORY UNDERTAKERS AND IS FOR INFORMATION ONLY. STATUTORY UNDERTAKERS TO BE CONSULTED TO CONFIRM EXACT LOCATION OF APPARATUS.

- COMMUNICATIONS/DATA CABLES
- BT CABLE(S)
- FOUL DRAINAGE
- SURFACE DRAINAGE
- WATER SERVICES
- GAS SERVICES
- ELECTRICITY CABLE(S)
- ELECTRICITY CABLE(S) - LOW VOLTAGE
- ELECTRICITY CABLE(S) - HIGH VOLTAGE
- PIPEWORK
- SITE BOUNDARY

STATUTORY UNDERTAKERS CONFIRMED APPARATUS LOCATED WITHIN VICINITY OF SITE:

- BT
- GTC
- SGN
- SCOTTISH & SOUTHERN ENERGY
- TELIASONERA
- THAMES WATER
- VIRGIN MEDIA
- VODAFONE

STATUTORY UNDERTAKERS CONFIRMED APPARATUS NOT IN VICINITY OF SITE:

- CITYFIBRE
- COLT
- ENERGETICS ELECTRICITY
- ENGIE
- INTEROUTE
- KPN
- LEVEL 3 COMMUNICATIONS UK LTD
- MOBILE BROADBAND NETWORK LTD
- SKY UK LTD
- SOTA
- UTILITY ASSETS LTD
- VERIZON BUSINESS

STATUTORY UNDERTAKERS YET TO RESPOND:

- VTESSE

DO NOT SCALE FROM THIS DRAWING

PRELIMINARY - NOT FOR CONSTRUCTION

Rev.	Amendment	Drn.	Chkd.	Appd.	Date
P02	STATS COMPANIES UPDATED	HJH	HH	RH	29.03.18
P01	FIRST ISSUE	HJH	HH	RH	06.03.18

Project

34 - 36 CROWN STREET READING

Drawing

EXISTING UTILITIES PLAN

Client

VOCALISM

Scott White and Hookins

Civil/Structural Engineers

Harman House, Andover Road, Winchester, Hampshire SO23 7BS
T: +44 (0)1962 844855 W: www.swh.co.uk E: info@swh.co.uk

Scale at A1 - 1:250 Status: Preliminary

W01861-SWH-ZZ-XX-DR-C-0600-P02

Project | Originator | Zone | Level | Type | Role | Number | Rev.