

Sources of Information

EXISTING BUILDING
MBS survey 3D Model received 07 June 2018
MBS16_841 Broad Street Mall, Reading.dwg

SURROUNDING BUILDINGS
Corstorphine & Wright Architects proposal 3D model
02 Nov 2018
16428-3D View - Exploded

Accuties wide area model received 01 April 2018
000222-Broad Street Mall,Reading_HD_MASTER.dwg

PROPOSED BUILDING
AJoining Hosier Street masterplan document
Hosier St Development Framework.pdf
received 21 May 2018



08449 02 03 04
GVA Schatunowski Brooks
65 Gresham Street, London, EC2V 7NQ
www.gva.co.uk


Project Name
BROAD STREET MALL READING

Client
INCEPTION (READING) SARL

Drawing Title
Transient Shadow Analysis for
March 21 Existing

Drawn By AI	Chk'd By -	Scale @ A3 N/A	Date 20 NOV 2018
-----------------------	----------------------	--------------------------	----------------------------

Project No. BR167/15	Drawing No. BRE/147	Revision -
--------------------------------	-------------------------------	----------------------

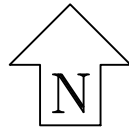

Sources of Information

EXISTING BUILDING
MBS survey 3D Model received 07 June 2018
MBS16_841 Broad Street Mall, Reading.dwg

SURROUNDING BUILDINGS
Corstorphine & Wright Architects proposal 3D model
02 Nov 2018
16428-3D View - Exploded

Accuties wide area model received 01 April 2018
000222-Broad Street Mall,Reading_HD_MASTER.dwg

PROPOSED BUILDING
Ajoining Hosier Street masterplan document
Hosier St Development Framework.pdf
received 21 May 2018



08449 02 03 04
GVA Schatunowski Brooks
65 Gresham Street, London, EC2V 7NQ
www.gva.co.uk

Project Name
BROAD STREET MALL READING


Client
INCEPTION (READING) SARL

Drawing Title
Transient Shadow Analysis for
March 21 Existing

Drawn By AI	Chk'd By -	Scale @ A3 N/A	Date 20 NOV 2018
----------------	---------------	-------------------	---------------------

Project No. BR167/15	Drawing No. BRE/148	Revision -
-------------------------	------------------------	---------------

Existing – June

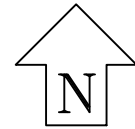

Sources of Information

EXISTING BUILDING
MBS survey 3D Model received 07 June 2018
MBS16_841 Broad Street Mall, Reading.dwg

SURROUNDING BUILDINGS
Corstorphine & Wright Architects proposal 3D model
02 Nov 2018
16428-3D View - Exploded

Accuties wide area model received 01 April 2018
000222-Broad Street Mall,Reading_HD_MASTER.dwg

PROPOSED BUILDING
Ajoining Hosier Street masterplan document
Hosier St Development Framework.pdf
received 21 May 2018



08449 02 03 04
GVA Schatunowski Brooks
65 Gresham Street, London, EC2V 7NQ
www.gva.co.uk


Project Name
BROAD STREET MALL READING

Client
INCEPTION (READING) SARL

Drawing Title
Transient Shadow Analysis for
June 21 Existing

Drawn By AI	Chk'd By -	Scale @ A3 N/A	Date 20 NOV 2018
-----------------------	----------------------	--------------------------	----------------------------

Project No. BR167/15	Drawing No. BRE/149	Revision -
--------------------------------	-------------------------------	----------------------

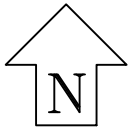

Sources of Information

EXISTING BUILDING
MBS survey 3D Model received 07 June 2018
MBS16_841 Broad Street Mall, Reading.dwg

SURROUNDING BUILDINGS
Corstorphine & Wright Architects proposal 3D model
02 Nov 2018
16428-3D View - Exploded

Accuties wide area model received 01 April 2018
000222-Broad Street Mall,Reading_HD_MASTER.dwg

PROPOSED BUILDING
Ajoining Hosier Street masterplan document
Hosier St Development Framework.pdf
received 21 May 2018



08449 02 03 04
GVA Schatunowski Brooks
65 Gresham Street, London, EC2V 7NQ
www.gva.co.uk


Project Name
BROAD STREET MALL READING

Client
INCEPTION (READING) SARL

Drawing Title
Transient Shadow Analysis for
June 21 Existing

Drawn By AI	Chk'd By -	Scale @ A3 N/A	Date 20 NOV 2018
----------------	---------------	-------------------	---------------------

Project No. BR167/15	Drawing No. BRE/150	Revision -
-------------------------	------------------------	---------------

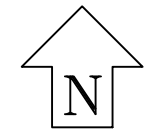

Sources of Information

EXISTING BUILDING
MBS survey 3D Model received 07 June 2018
MBS16_841 Broad Street Mall, Reading.dwg

SURROUNDING BUILDINGS
Corstorphine & Wright Architects proposal 3D model
02 Nov 2018
16428-3D View - Exploded

Accuties wide area model received 01 April 2018
000222-Broad Street Mall,Reading_HD_MASTER.dwg

PROPOSED BUILDING
AJoining Hosier Street masterplan document
Hosier St Development Framework.pdf
received 21 May 2018

GVA

08449 02 03 04
GVA Schatunowski Brooks
65 Gresham Street, London, EC2V 7NQ
www.gva.co.uk



Project Name
BROAD STREET MALL READING

Client
INCEPTION (READING) SARL

Drawing Title
Transient Shadow Analysis for
June 21 Existing

Drawn By AI	Chk'd By -	Scale @ A3 N/A	Date 20 NOV 2018
----------------	---------------	-------------------	---------------------

Project No. BR167/15	Drawing No. BRE/151	Revision -
-------------------------	------------------------	---------------

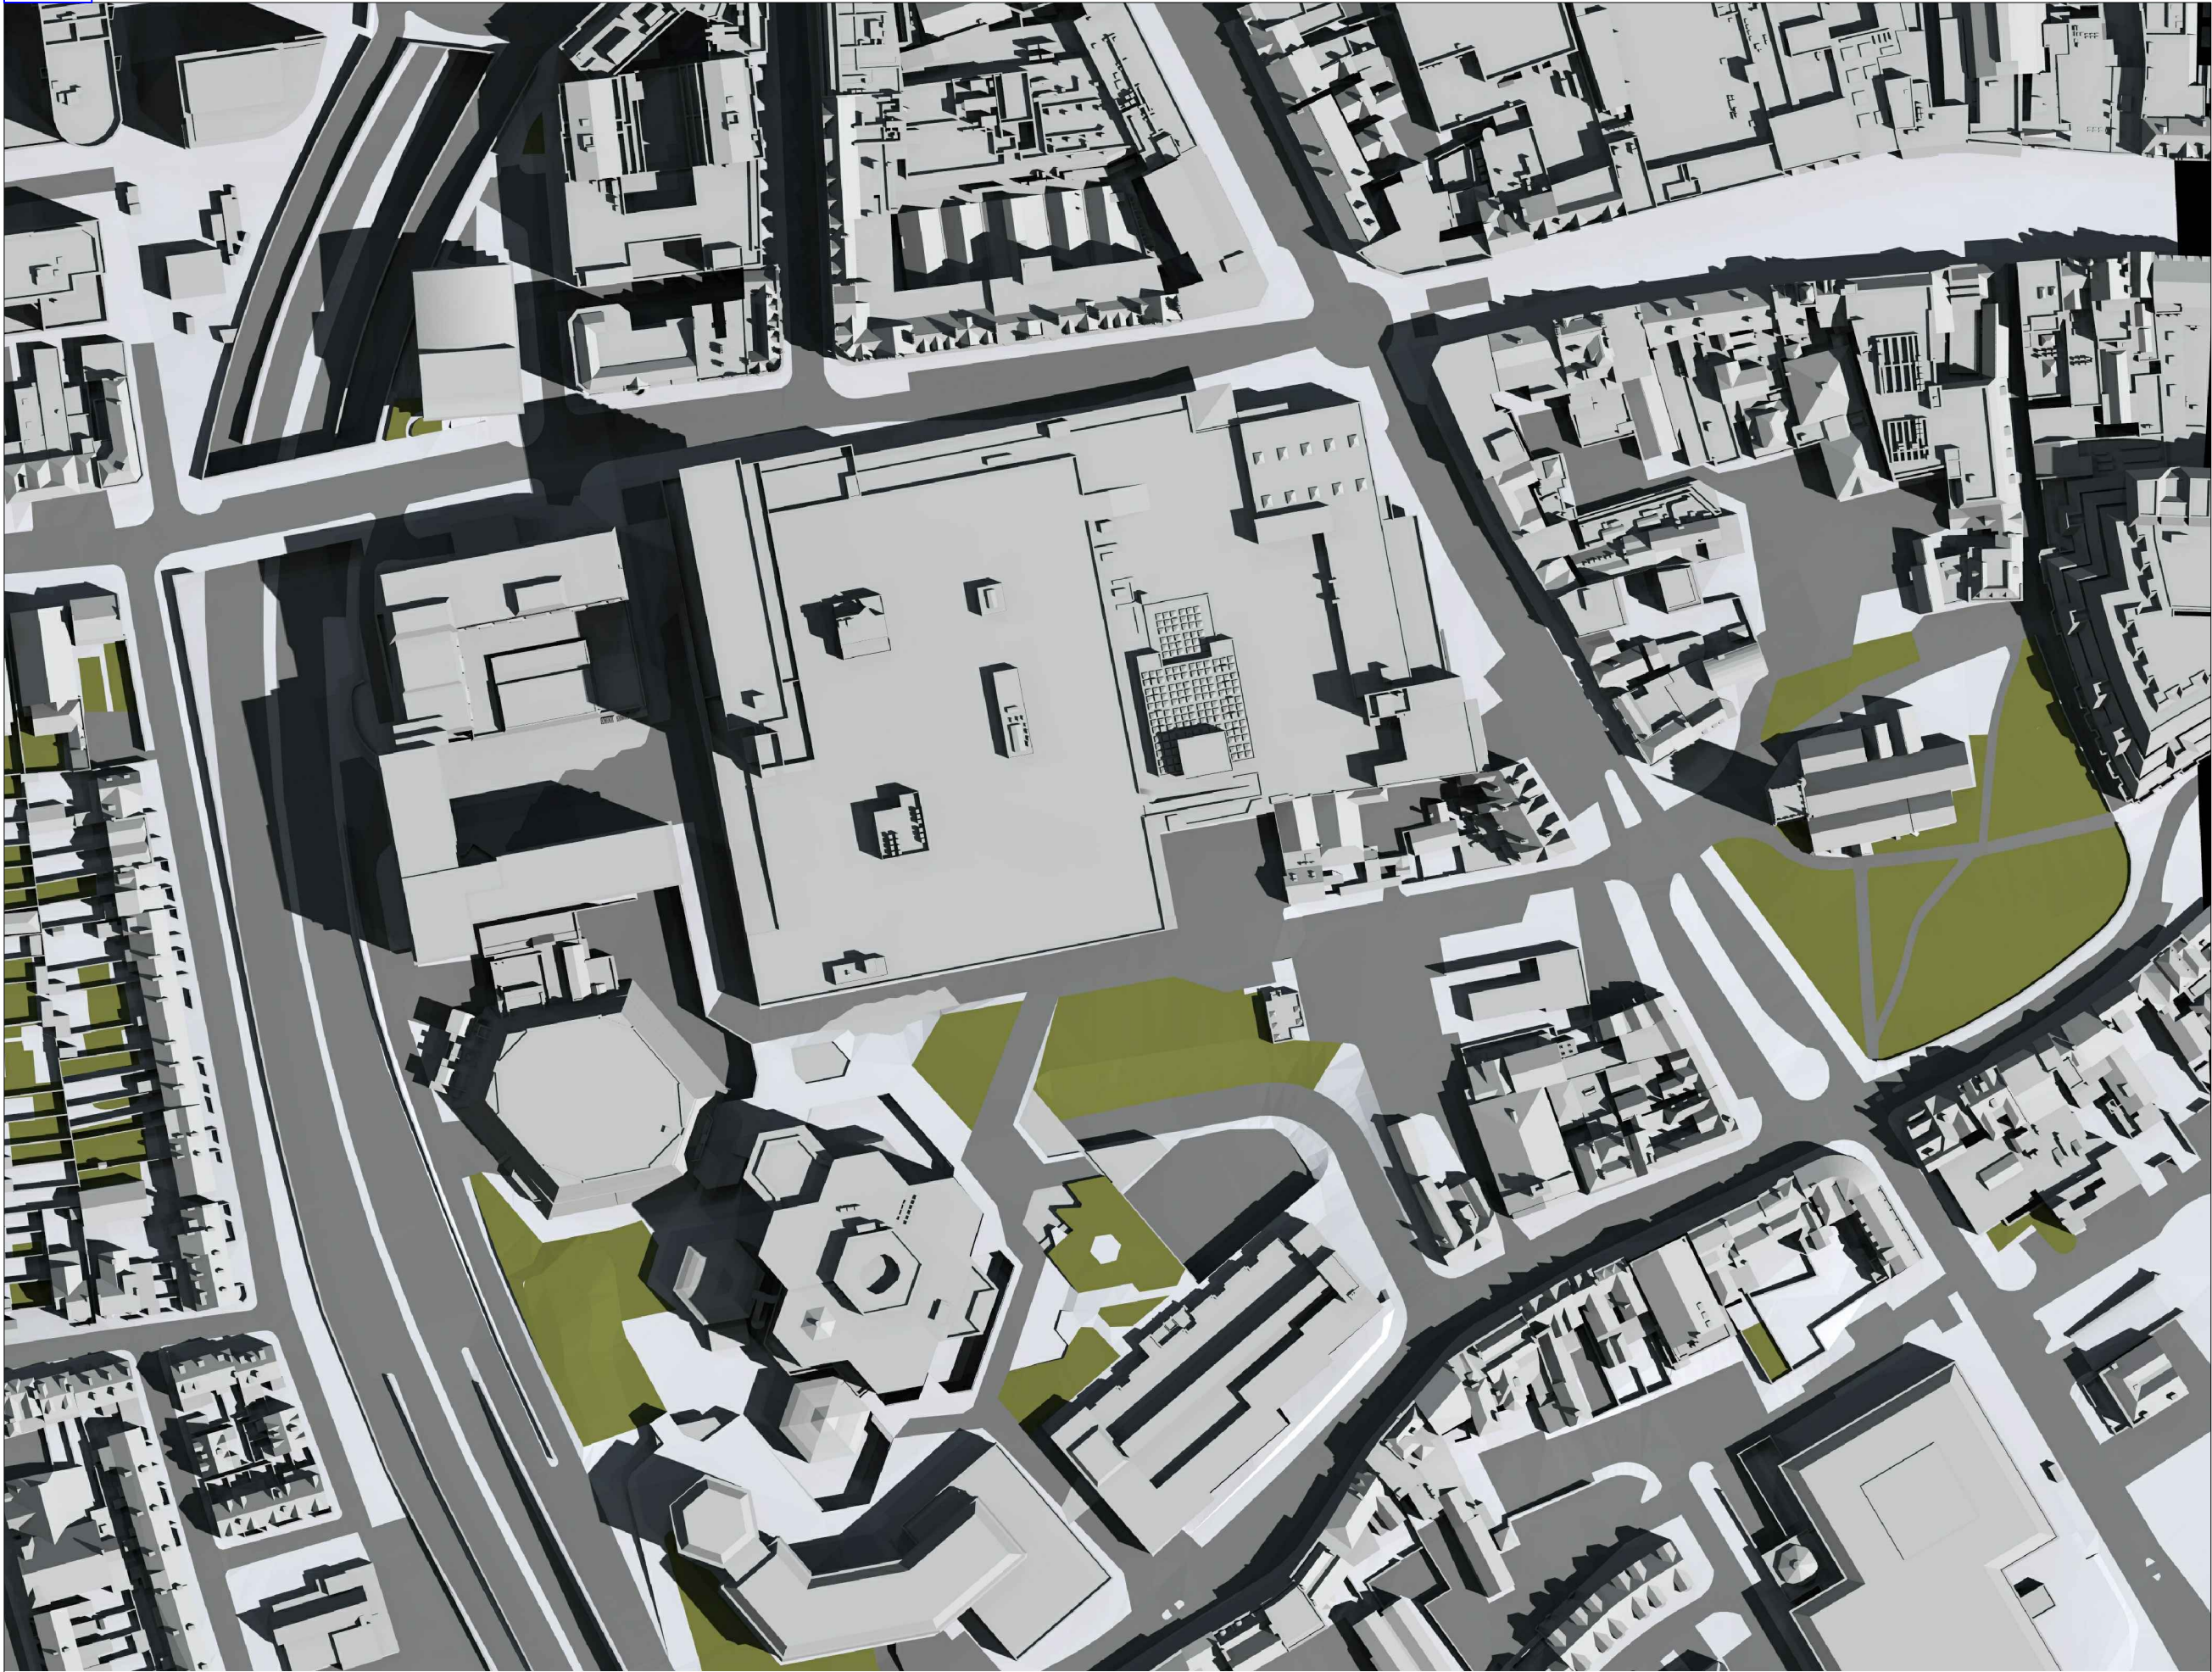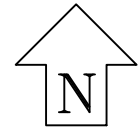

Sources of Information

EXISTING BUILDING
MBS survey 3D Model received 07 June 2018
MBS16_841 Broad Street Mall, Reading.dwg

SURROUNDING BUILDINGS
Corstorphine & Wright Architects proposal 3D model
02 Nov 2018
16428-3D View - Exploded

Accuties wide area model received 01 April 2018
000222-Broad Street Mall,Reading_HD_MASTER.dwg

PROPOSED BUILDING
AJoining Hosier Street masterplan document
Hosier St Development Framework.pdf
received 21 May 2018



08449 02 03 04
GVA Schatunowski Brooks
65 Gresham Street, London, EC2V 7NQ
www.gva.co.uk

Project Name
BROAD STREET MALL READING

Client
INCEPTION (READING) SARL

Drawing Title
Transient Shadow Analysis for
June 21 Existing


Drawn By AI	Chk'd By -	Scale @ A3 N/A	Date 20 NOV 2018
-----------------------	----------------------	--------------------------	----------------------------

Project No. BR167/15	Drawing No. BRE/152	Revision -
--------------------------------	-------------------------------	----------------------

10.00

This drawing is Copyright © of GVA Grimley Limited.

Do not scale this drawing.
All dimensions to be checked on site. Drawing to be read in conjunction with any specifications, schedules and Consultants drawings and details.

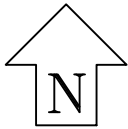

Sources of Information

EXISTING BUILDING

MBS survey 3D Model received 07 June 2018
MBS16_841 Broad Street Mall, Reading.dwg

SURROUNDING BUILDINGS

Corstorphine & Wright Architects proposal 3D model
02 Nov 2018
16428-3D View - Exploded

Accuties wide area model received 01 April 2018
000222-Broad Street Mall,Reading_HD_MASTER.dwg

PROPOSED BUILDING

AJoining Hosier Street masterplan document
Hosier St Development Framework.pdf
received 21 May 2018

GVA

08449 02 03 04
GVA Schatunowski Brooks
65 Gresham Street, London, EC2V 7NQ
www.gva.co.uk

Project Name

BROAD STREET MALL READING

Client

INCEPTION (READING) SARL

Drawing Title

Transient Shadow Analysis for
June 21 Existing

Drawn By

AI

Chk'd By

-

Scale @ A3

N/A

Date

20 NOV 2018

Project No.

BR167/15

Drawing No.


BRE/153

Revision

-

Daylight

A3

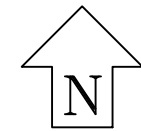

Sources of Information

EXISTING BUILDING
MBS survey 3D Model received 07 June 2018
MBS16_841 Broad Street Mall, Reading.dwg

SURROUNDING BUILDINGS
Corstorphine & Wright Architects proposal 3D model
02 Nov 2018
16428-3D View - Exploded

Accutities wide area model received 01 April 2018
000222-Broad Street Mall,Reading_HD_MASTER.dwg

PROPOSED BUILDING
Ajoining Hosier Street masterplan document
Hosier St Development Framework.pdf
received 21 May 2018



08449 02 03 04
GVA Schatunowski Brooks
65 Gresham Street, London, EC2V 7NQ
www.gva.co.uk


Project Name
BROAD STREET MALL READING

Client
INCEPTION (READING) SARL

Drawing Title
Transient Shadow Analysis for
June 21 Existing

Drawn By AI	Chk'd By -	Scale @ A3 N/A	Date 20 NOV 2018
-----------------------	----------------------	--------------------------	----------------------------

Project No. BR167/15	Drawing No. BRE/154	Revision -
--------------------------------	-------------------------------	----------------------

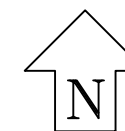**Sources of Information****EXISTING BUILDING**

MBS survey 3D Model received 07 June 2018
MBS16_841 Broad Street Mall, Reading.dwg

SURROUNDING BUILDINGS

Corstorphine & Wright Architects proposal 3D model
02 Nov 2018
16428-3D View - Exploded

Accuties wide area model received 01 April 2018
000222-Broad Street Mall, Reading_HD_MASTER.dwg

PROPOSED BUILDING

Ajoining Hosier Street masterplan document
Hosier St Development Framework.pdf
received 21 May 2018

GVA

08449 02 03 04
GVA Schatunowski Brooks
65 Gresham Street, London, EC2V 7NQ
www.gva.co.uk

Project Name

BROAD STREET MALL READING

Client

INCEPTION (READING) SARL

Drawing Title

Transient Shadow Analysis for
June 21 Existing

Drawn By

AI

Chk'd By

-

Scale @ A3

N/A

Date

20 NOV 2018

Project No.


BR167/15

Drawing No.

BRE/155

Revision

-

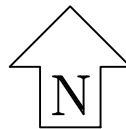

Sources of Information

EXISTING BUILDING

MBS survey 3D Model received 07 June 2018
MBS16_841 Broad Street Mall, Reading.dwg

SURROUNDING BUILDINGS

Corstorphine & Wright Architects proposal 3D model
02 Nov 2018
16428-3D View - Exploded

Accuties wide area model received 01 April 2018
000222-Broad Street Mall,Reading_HD_MASTER.dwg

PROPOSED BUILDING

Ajoining Hosier Street masterplan document
Hosier St Development Framework.pdf
received 21 May 2018



08449 02 03 04
GVA Schatunowski Brooks
65 Gresham Street, London, EC2V 7NQ
www.gva.co.uk

Project Name

BROAD STREET MALL READING

Client

INCEPTION (READING) SARL

Drawing Title

Transient Shadow Analysis for
June 21 Existing

Drawn By

AI

Chk'd By

-

Scale @ A3

N/A

Date

20 NOV 2018

Project No.


BR167/15

Drawing No.

BRE/156

Revision

-

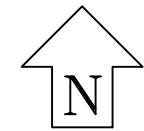

Sources of Information

EXISTING BUILDING
MBS survey 3D Model received 07 June 2018
MBS16_841 Broad Street Mall, Reading.dwg

SURROUNDING BUILDINGS
Corstorphine & Wright Architects proposal 3D model
02 Nov 2018
16428-3D View - Exploded

Accuties wide area model received 01 April 2018
000222-Broad Street Mall,Reading_HD_MASTER.dwg

PROPOSED BUILDING
Ajoining Hosier Street masterplan document
Hosier St Development Framework.pdf
received 21 May 2018



08449 02 03 04
GVA Schatunowski Brooks
65 Gresham Street, London, EC2V 7NQ
www.gva.co.uk

Project Name
BROAD STREET MALL READING

Client
INCEPTION (READING) SARL


Drawing Title
Transient Shadow Analysis for
June 21 Existing

Drawn By AI	Chk'd By -	Scale @ A3 N/A	Date 20 NOV 2018
-----------------------	----------------------	--------------------------	----------------------------

Project No. BR167/15	Drawing No. BRE/157	Revision -
--------------------------------	-------------------------------	----------------------

15.00

This drawing is Copyright © of GVA Grimley Limited.
Do not scale this drawing.
All dimensions to be checked on site. Drawing to be read in conjunction with any specifications, schedules and Consultants drawings and details.

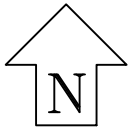

Sources of Information

EXISTING BUILDING
MBS survey 3D Model received 07 June 2018
MBS16_841 Broad Street Mall, Reading.dwg

SURROUNDING BUILDINGS
Corstorphine & Wright Architects proposal 3D model
02 Nov 2018
16428-3D View - Exploded

Accuties wide area model received 01 April 2018
000222-Broad Street Mall,Reading_HD_MASTER.dwg

PROPOSED BUILDING
Ajoining Hosier Street masterplan document
Hosier St Development Framework.pdf
received 21 May 2018



08449 02 03 04
GVA Schatunowski Brooks
65 Gresham Street, London, EC2V 7NQ
www.gva.co.uk

Project Name
BROAD STREET MALL READING

Client
INCEPTION (READING) SARL

Drawing Title
Transient Shadow Analysis for
June 21 Existing

Drawn By AI	Chk'd By -	Scale @ A3 N/A	Date 20 NOV 2018
----------------	---------------	-------------------	---------------------

Project No. BR167/15	Drawing No. BRE/158	Revision -
-------------------------	------------------------	---------------