


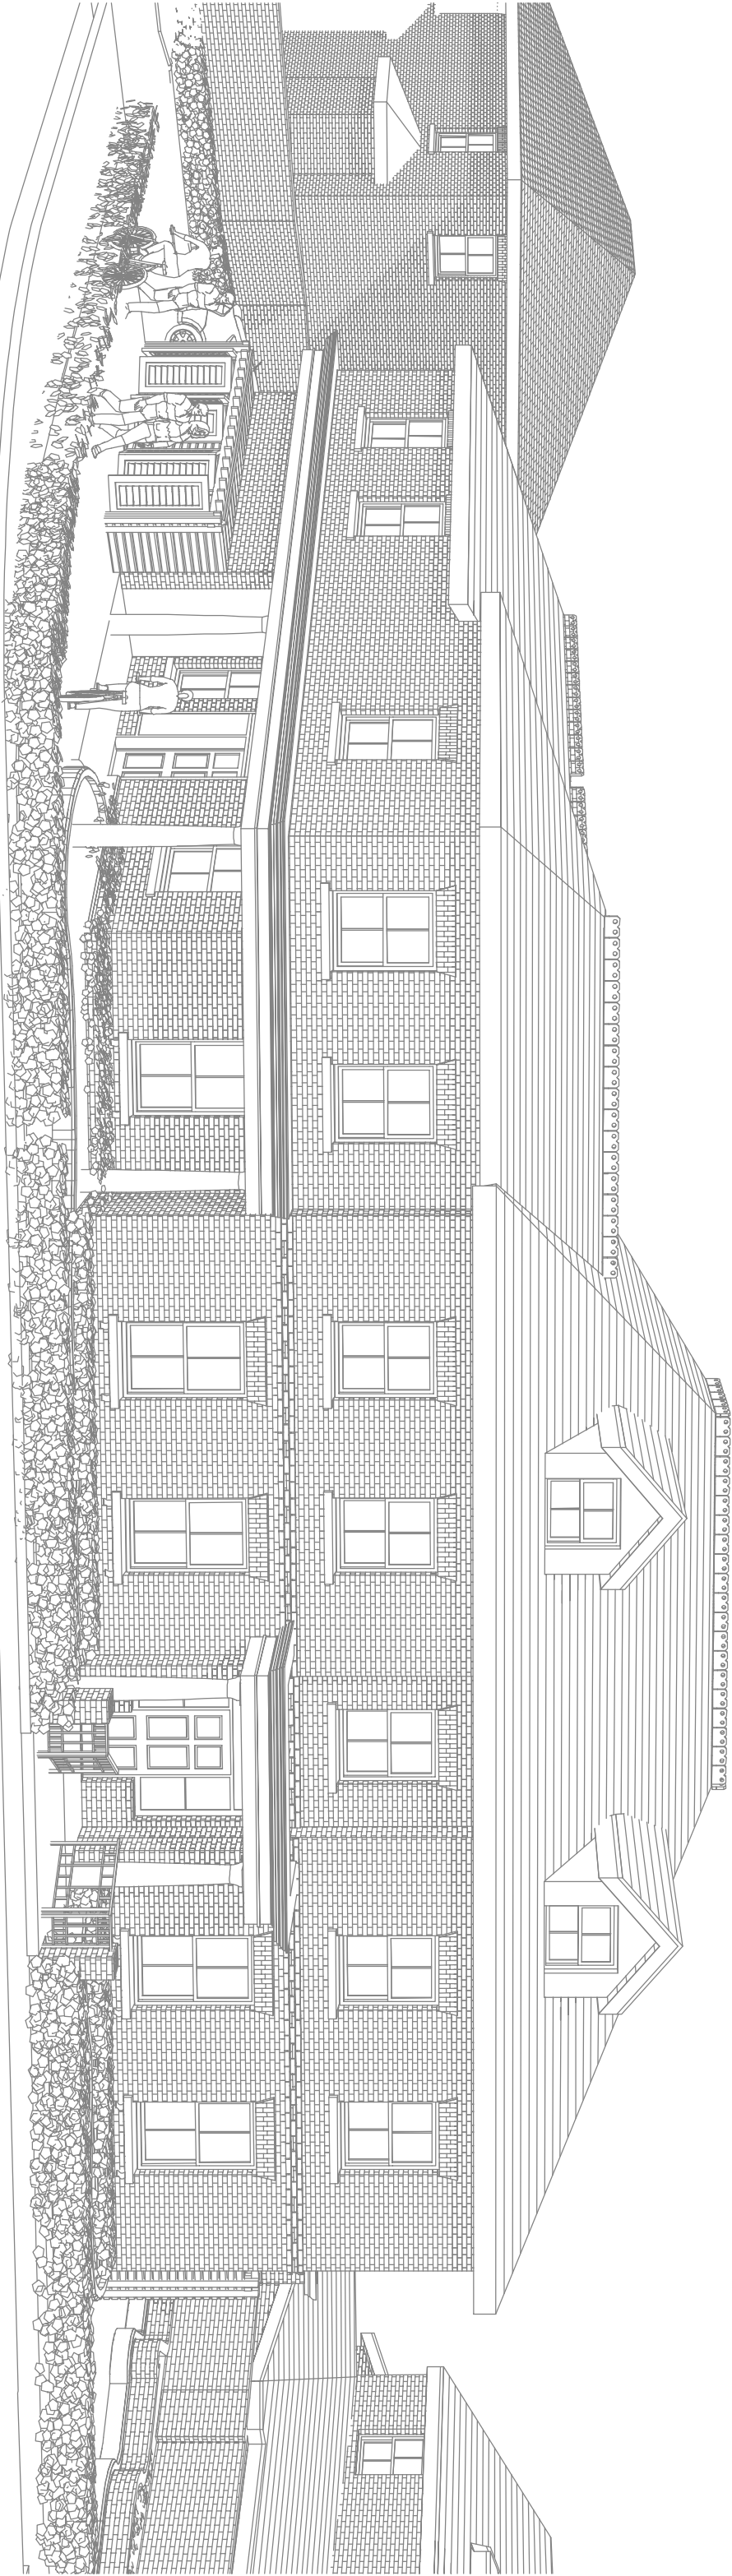

Location
28 Wokingham Road, Reading Berkshire RG6 1JQ

Project
Proposed 7 No Apartments

Drawing
Wokingham Road Street Scene

Date **October 2017** *Scale* **1:100 on A3 Paper** *Drawing No* **D1280-18**

Colin Dawson Associates
Architectural Design and Building Surveying

Malvern House,
1 Malvern Way
Twyford Reading Berkshire RG10 9PY
01189343322
cdadesign@ntlworld.com