



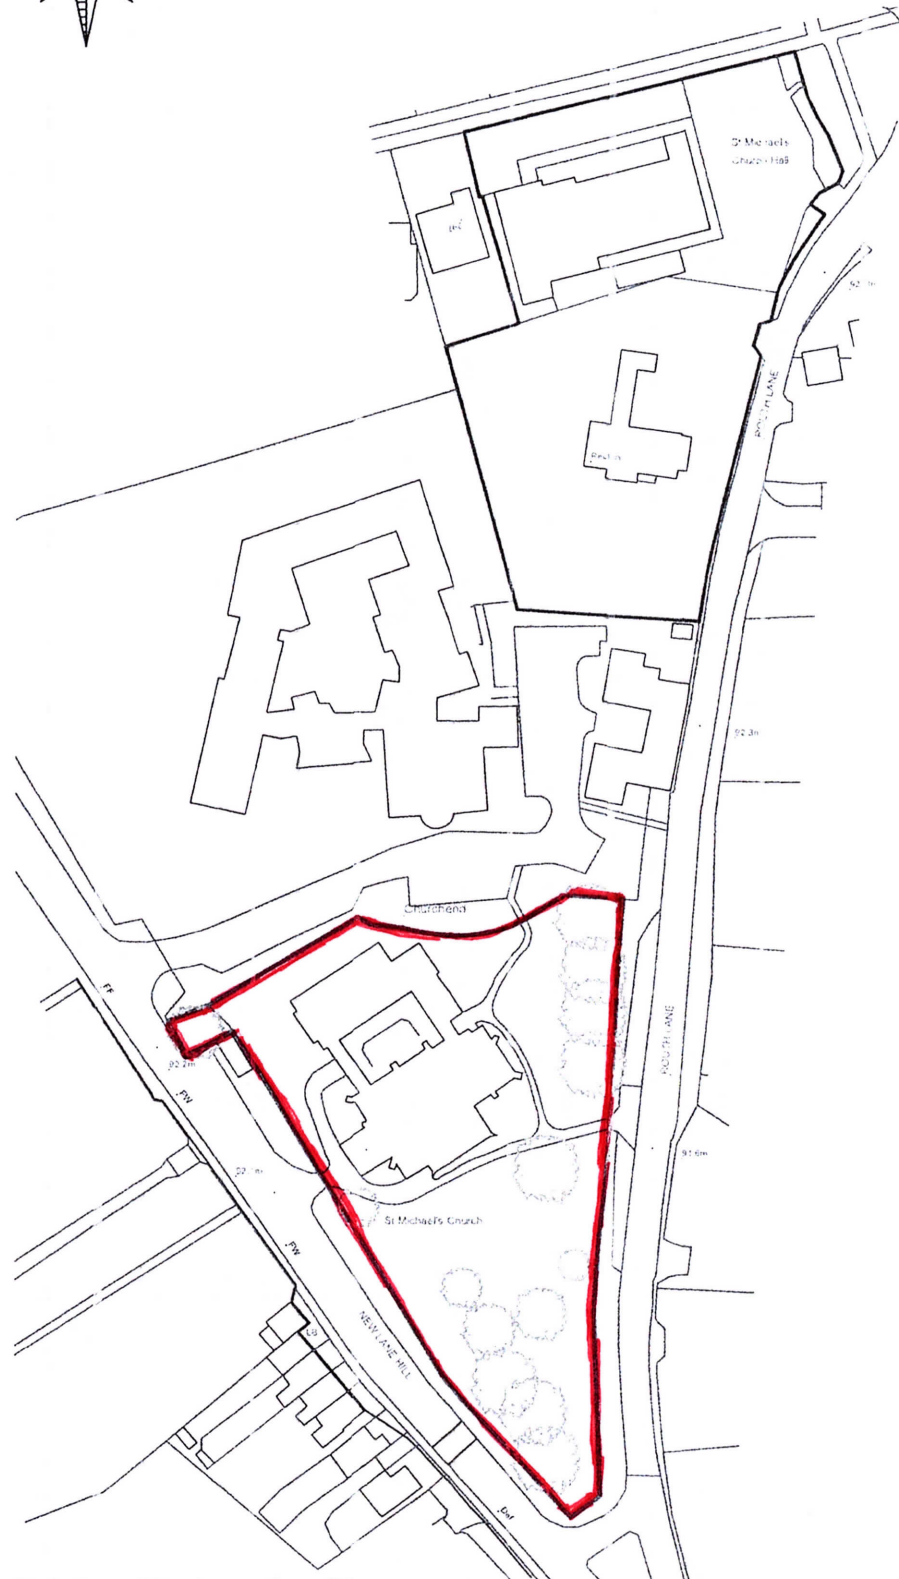

Existing Site Location Plan

Scale 1:1250

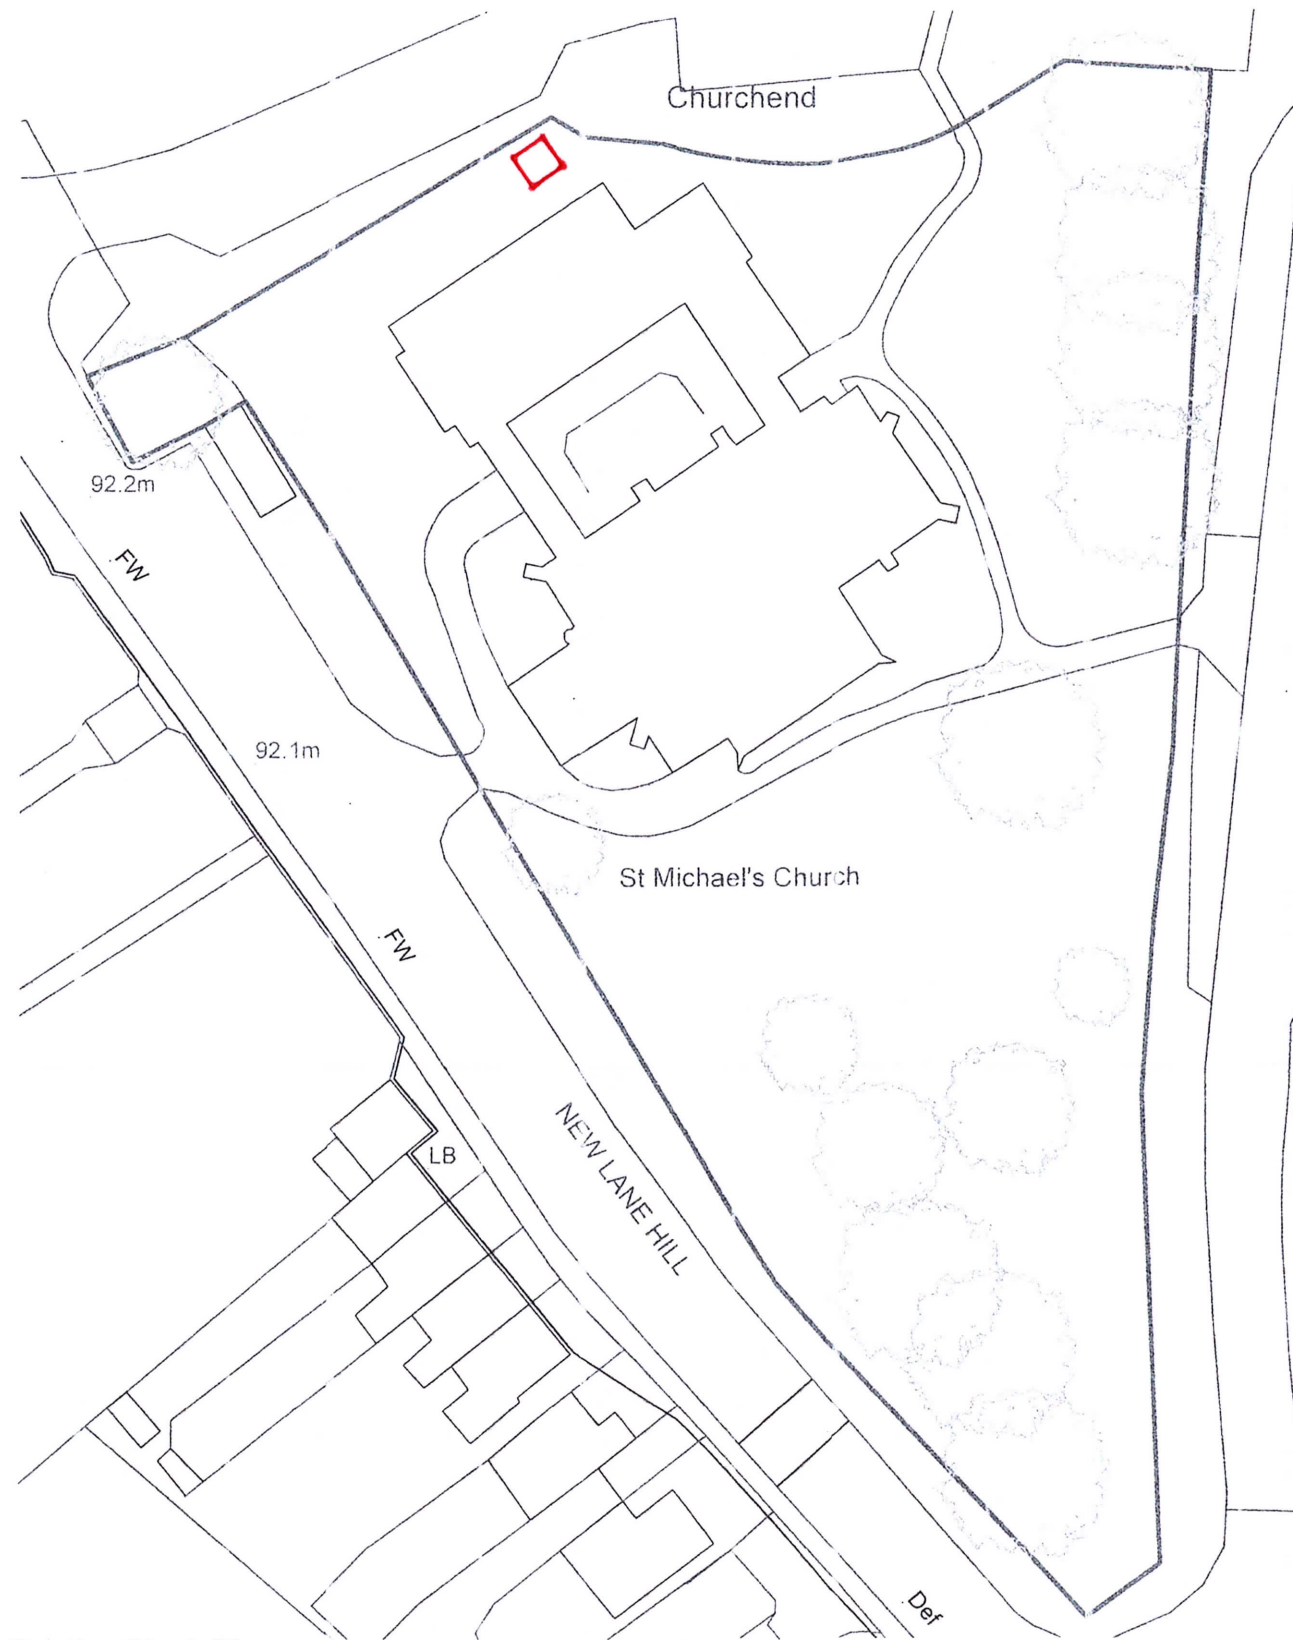

Existing Block Plan

Scale 1:500



©Crown Copyright and database rights 2017 OS 100019980

Do not scale from this drawing. Figured dimensions only to be taken. Check all dimensions prior to setting out. Report all discrepancies to the Architect.

Revisions

Robin Nugent Architects

Chartered Architects ©
Castle Barn Sedgwick Horsham
West Sussex RH13 6QJ

T: 01403 734858 F: 01403 738368
E: robin@robinnugentarchitects.co.uk
W: www.robinnugentarchitects.co.uk

Client:

The PCC of St. Michael's Church,
Tilehurst, Berkshire

Project:

Tilehurst Church - Tower and Bells

Drawing Title:

Existing Site Location and Block Plan

Scale: 1:1250 & 1:500 Date: Nov 17 Drawn by: CC

Drawing No: 17683/100 Revision: --

< Original size 60mm - A3 at full size >