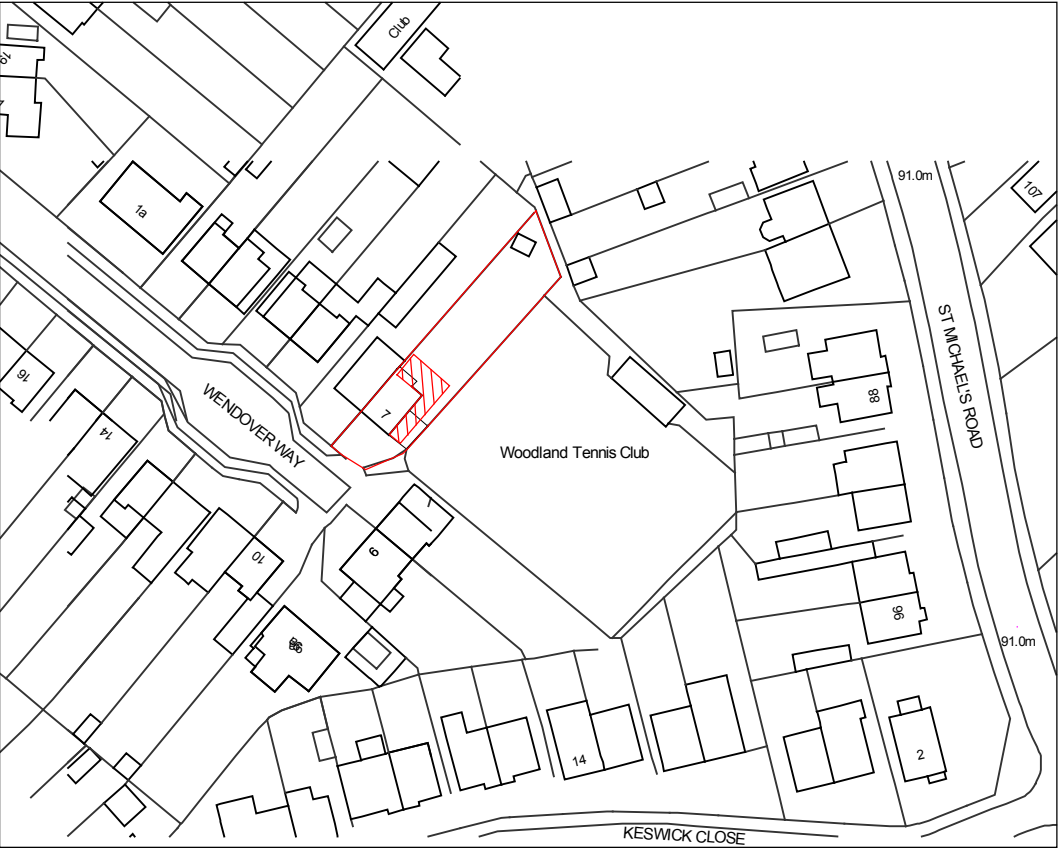
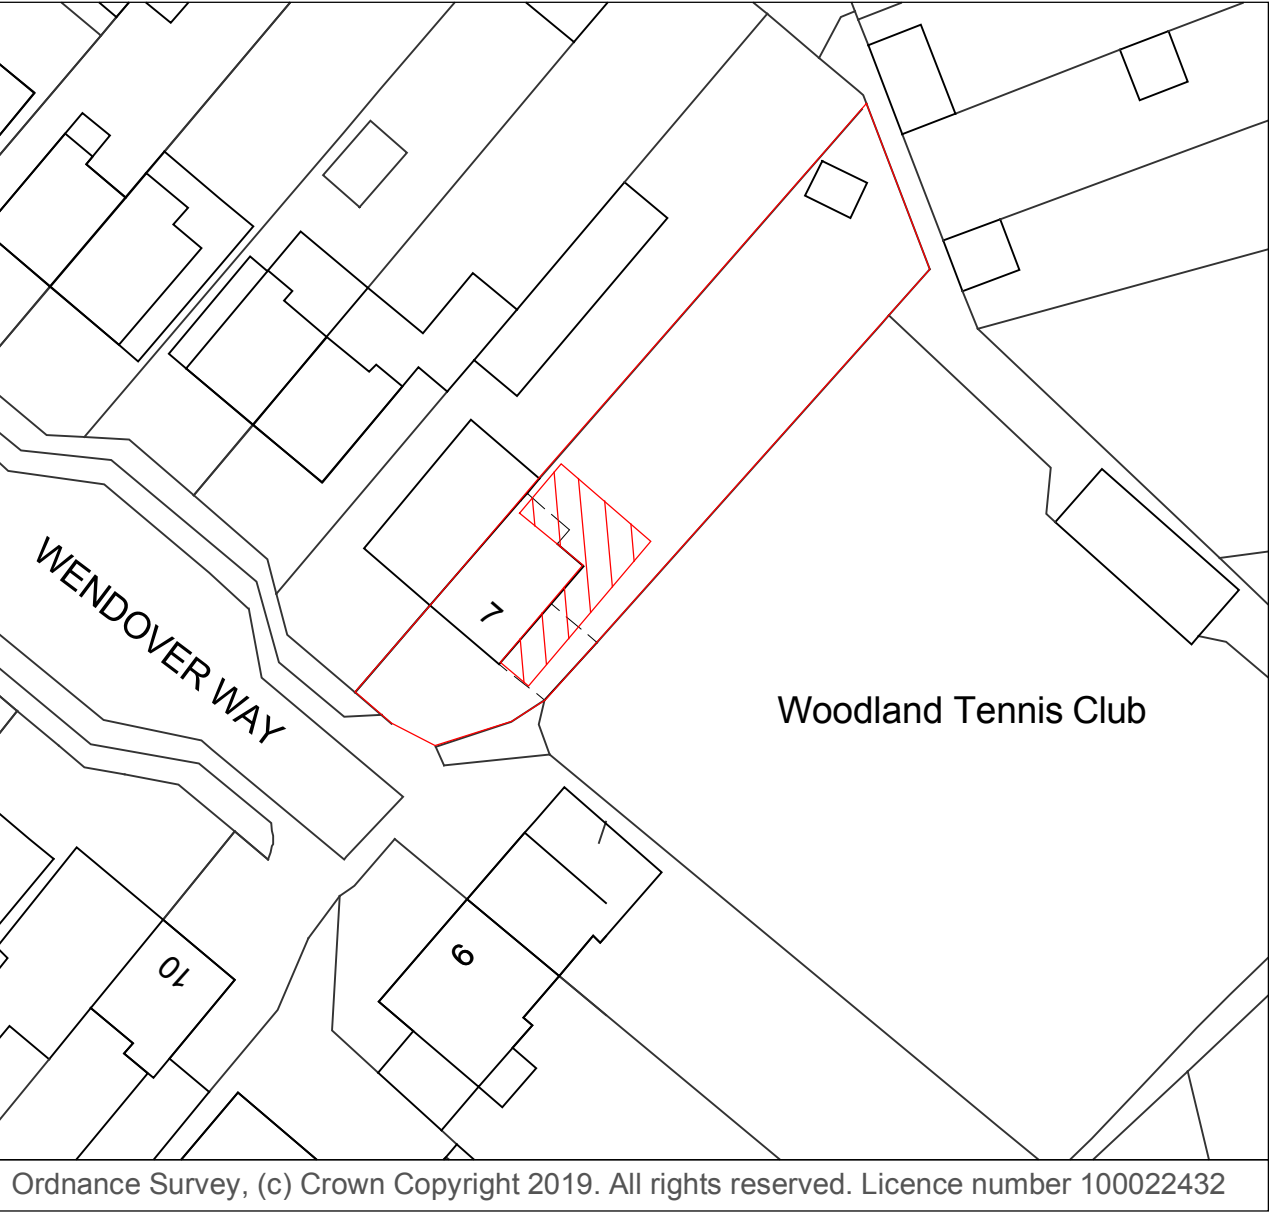


NORTH

Location Plan
scale 1:1250

REV	DATE	NOTES	BY
FOR ISSUE AS PLANNING APPLICATION			

David Tingle

Building Design & Surveying Services

17 Woodland Drive, Tilehurst, Reading
Berkshire, RG30 4RT.
T: 0118.9419311 M: 07711902344

Copyright © David Tingle Building Design (2003)

MR D.IREMONGER & MS A.EADIE
7 WENDOVER WAY, TILEHURST
READING RG30 4RU

PROPOSED TWO STOREY SIDE AND
SINGLE STOREY REAR EXTENSION
LOCATION AND
BLOCK PLANS

Scale: 1:1250 & 1:500 A3 Date: April 2019

Dwg No: **7WW.MP101** Rev: