



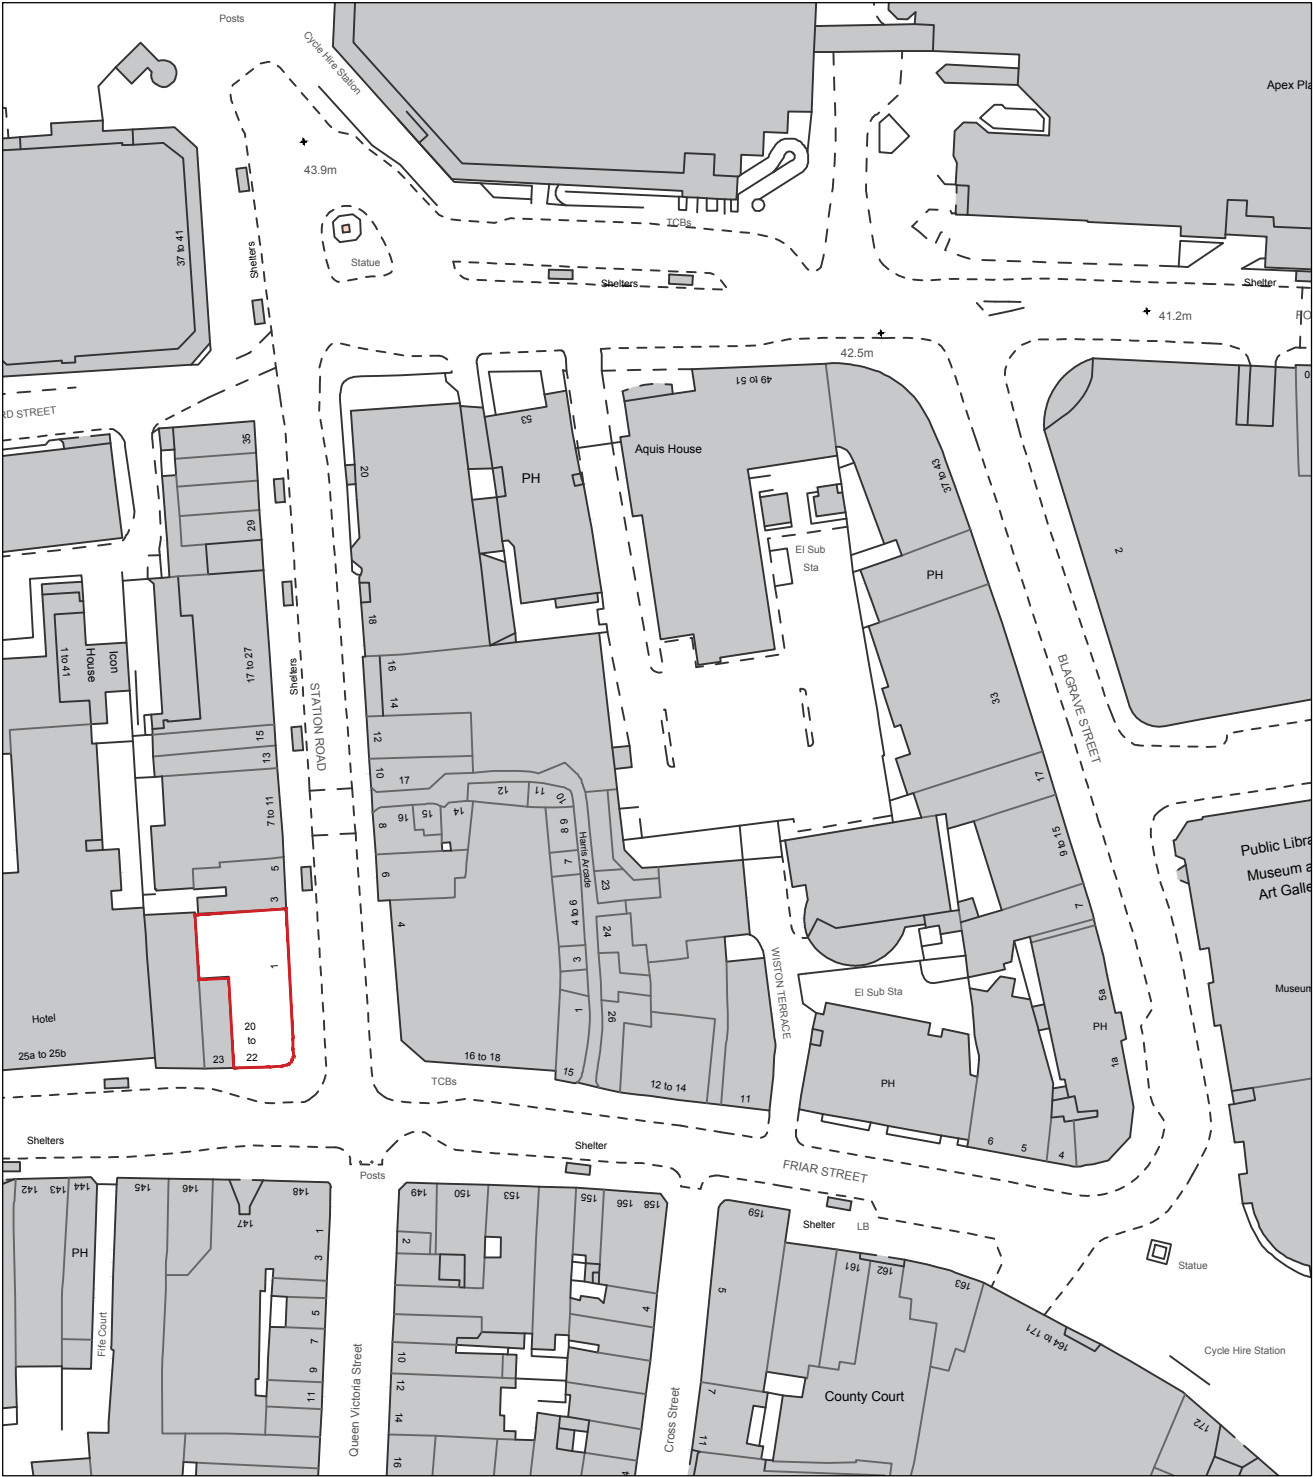

Existing Location Plan
1:1250
0 5 10 20 50 100m

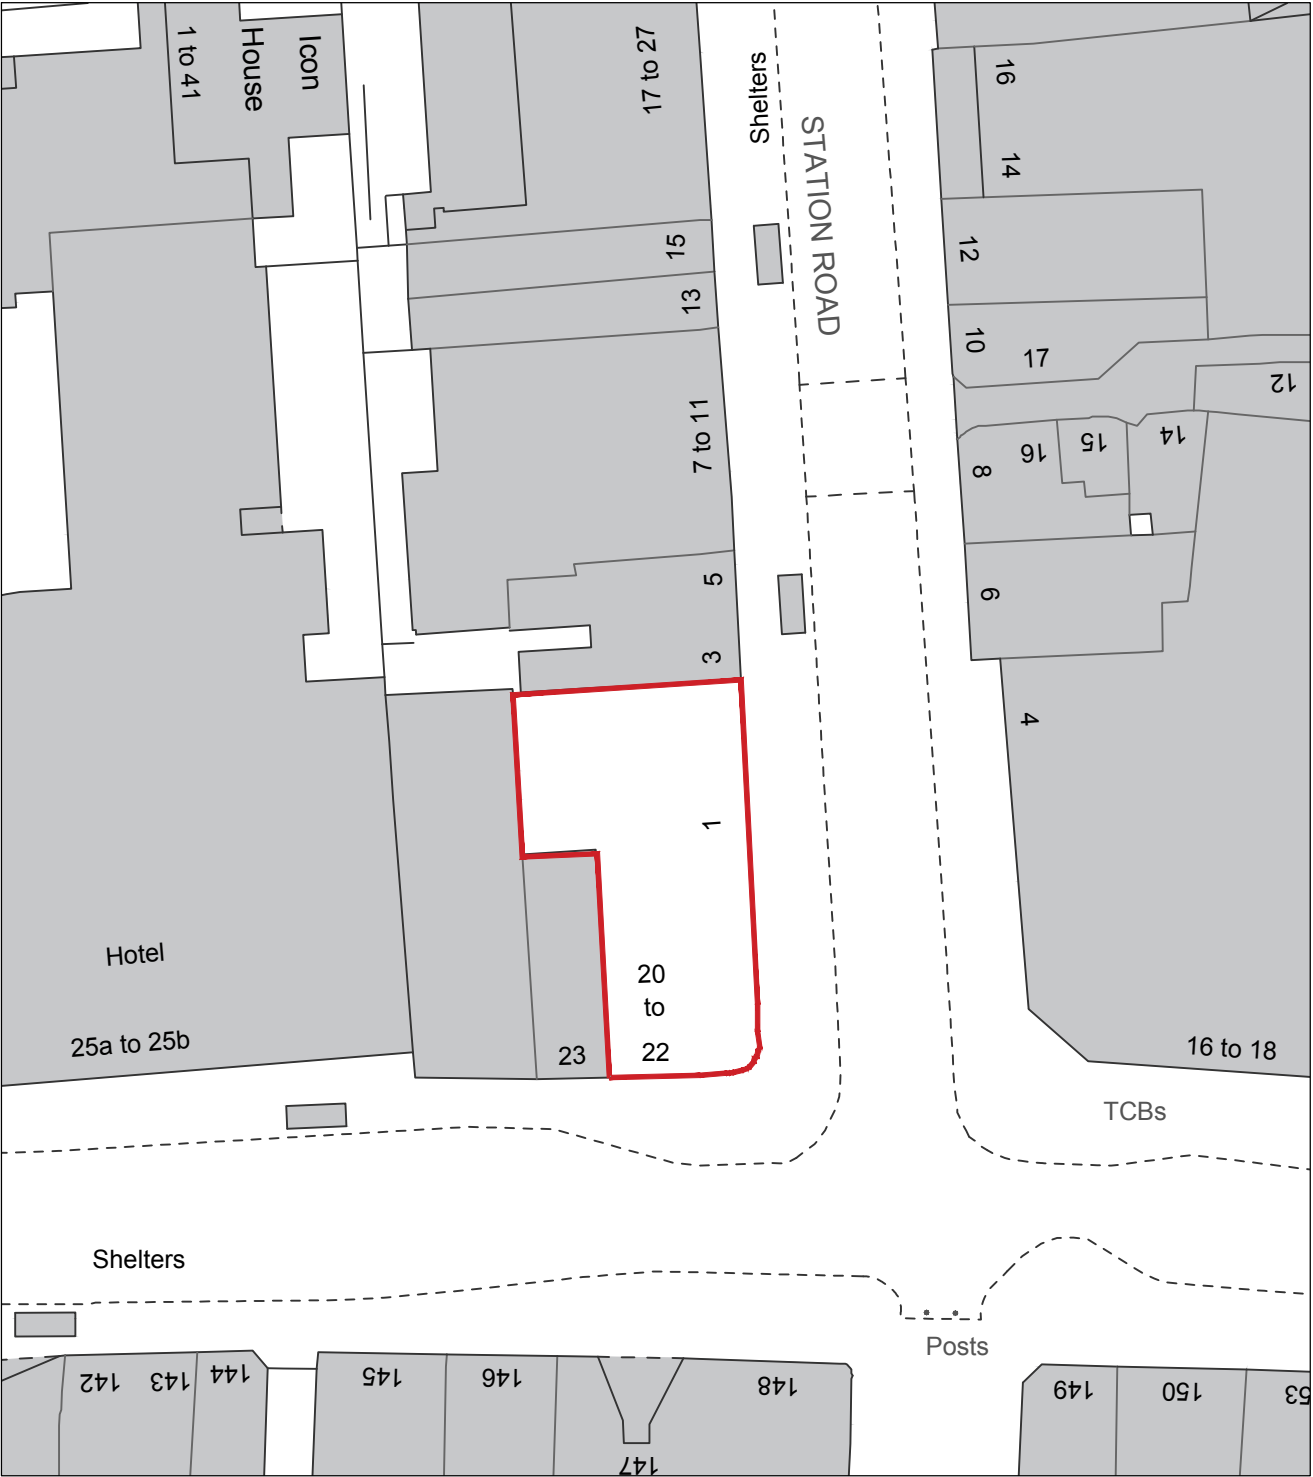

Existing Block Plan
1:500
0 5 15 25 50m

REV.	ISSUED	DESCRIPTION	DRAWN	CHECKED
-	-	-	-	-
-	-	-	-	-
-	-	-	-	-

PROJECT /DESCRIPTION	DATE	SCALE AT A3	JOB NO
1 Station Road Reading	July 2019	as shown	19.791
Location & Block Plan	STATUS		DRAWING NO
	Planning		GA.1200
CLIENT	DRAWN	CHECKED	REV
The Thackeray Estate	RK	RK	-

SPRATLEY & PARTNERS . 7 CENTENARY BUSINESS PARK, STATION ROAD,
HENLEY-ON-THAMES, OXFORDSHIRE RG9 1DS . 01491 411277

ISSUED ONLY FOR THE PURPOSE INDICATED. THIS DRAWING TO BE READ IN
CONJUNCTION WITH ALL CONSULTANTS INFORMATION. ALL DIMENSIONS
TO BE CHECKED ON SITE. DO NOT SCALE. THIS DRAWING IS COPYRIGHT.

S
&
P