


CONSTRUCTION SET UP & TREE PROTECTION FENCING PLAN.

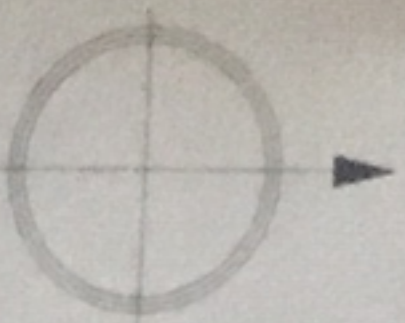

House 1
Garden Area excluding parking
and drive
Gross External House Area
222 sqm
140 sqm

House 2
Garden Area excluding parking
and drive
Gross External House Area
217 sqm
140 sqm


House 3
Garden Area excluding parking
and drive
Gross External House Area
240 sqm
115 sqm



ACCESS GATE.

ACCESS GATE.

A1 Drawing

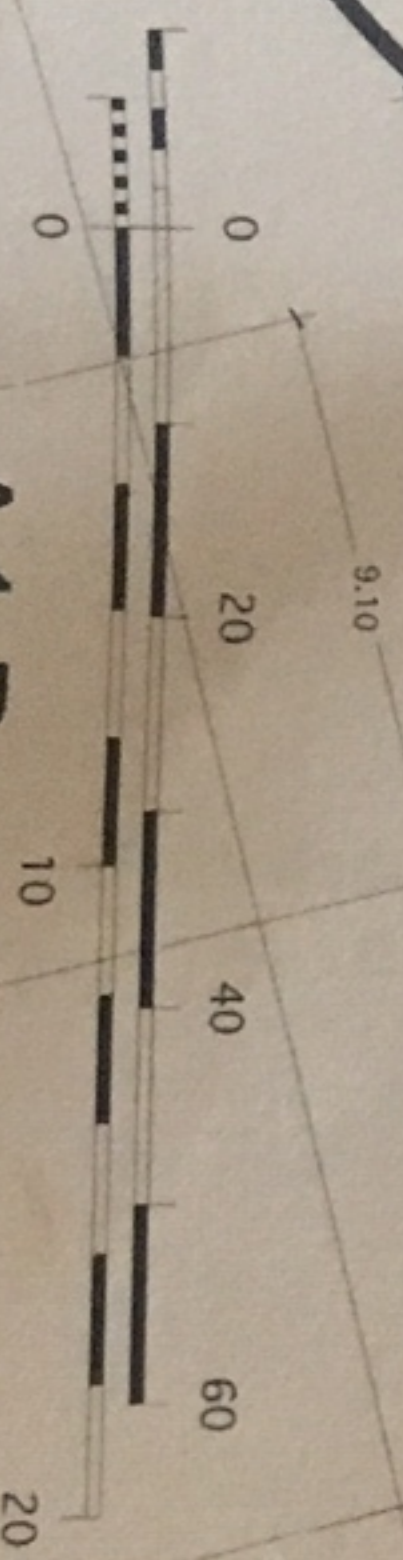

- **WEEKS FENCING**
- **TREE PROTECTION FENCING TO BS STANDARDS**
- ☑ **MATERIALS STORAGE**
- ☑ **PARKING AREA**

Job No: 30 Chelmsford Way, Epsom, Surrey

Drawing No: Proposed Fencing Plan

Scale: 1:100

Working number	1
Revision	