



MERL Archive - Location Plan

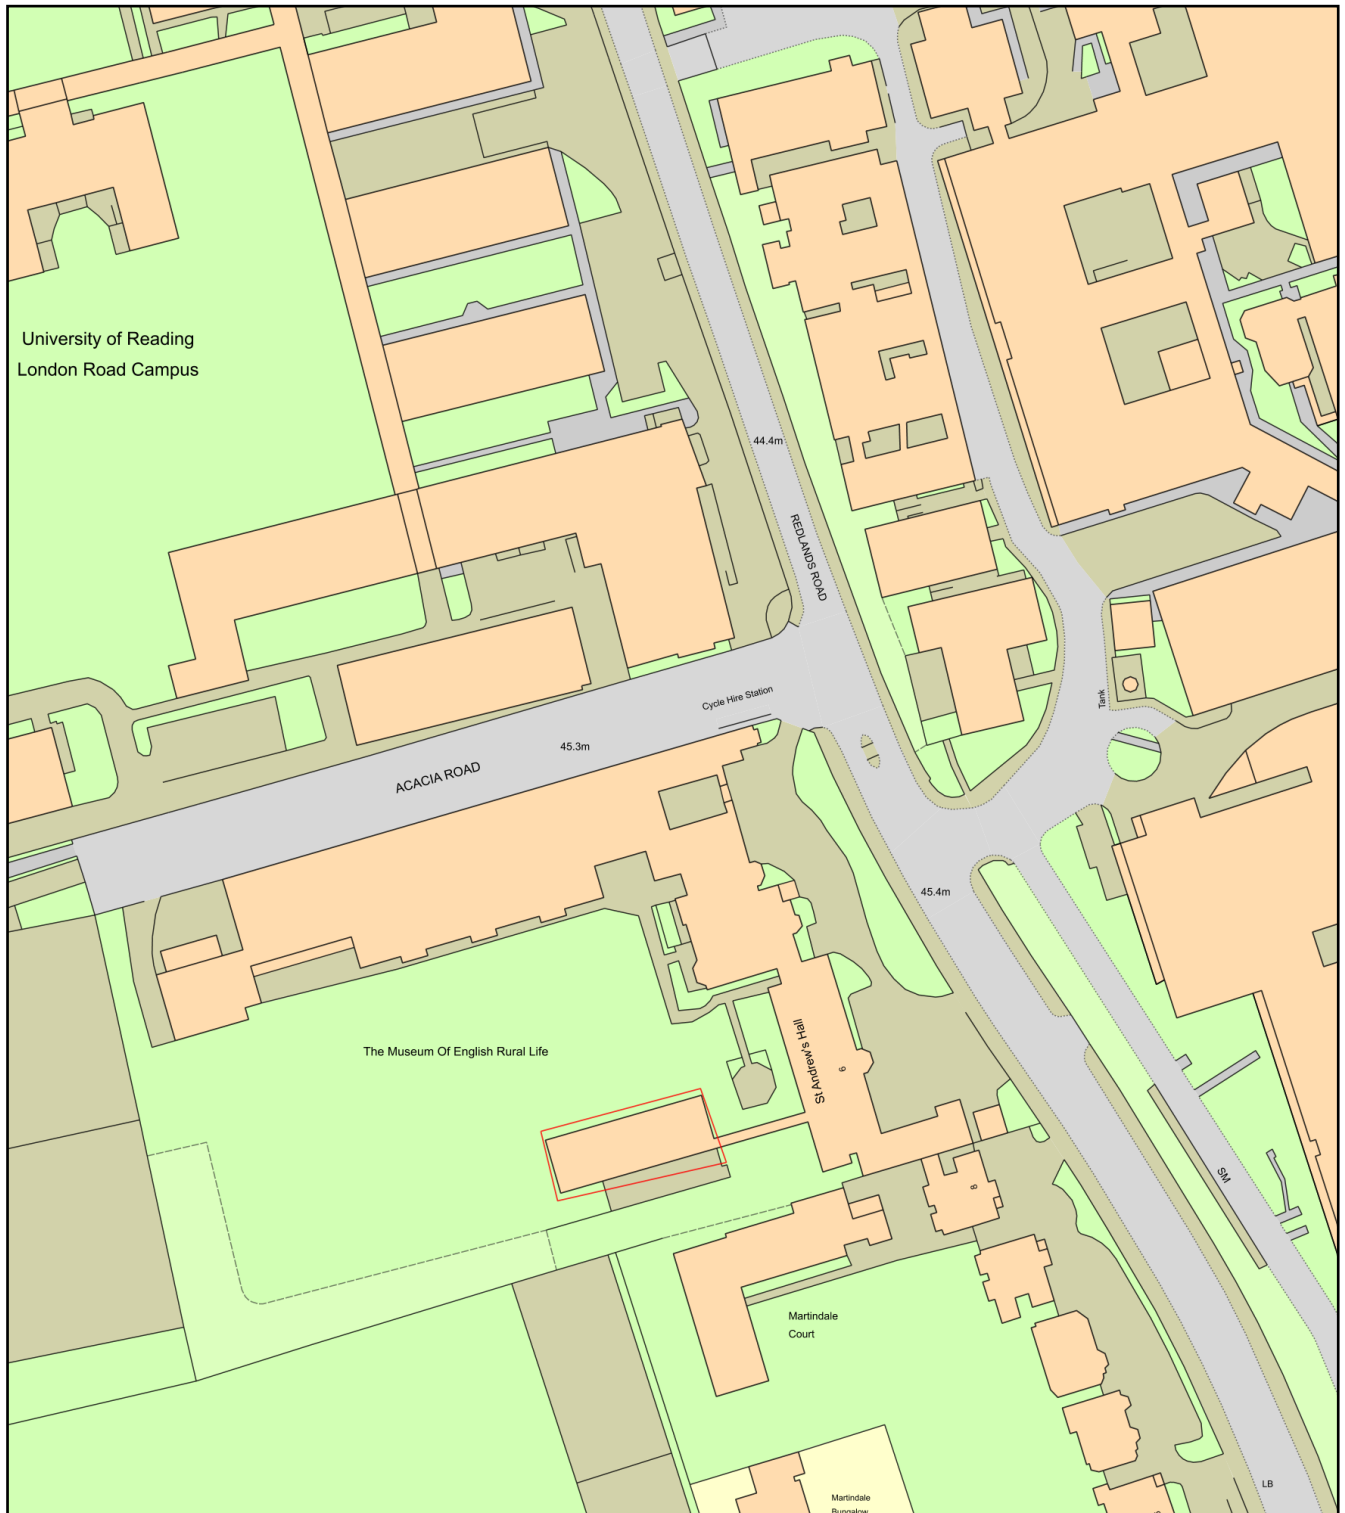

0 50
Metres

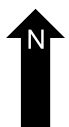

Plan Produced for: Reading Community Energy

Date Produced: 25 Jan 2019

Plan Number/Project ID: TQRQM19025105911384

Scale: 1:1250 @ A4