



No.	Revision	Date
-	-	-

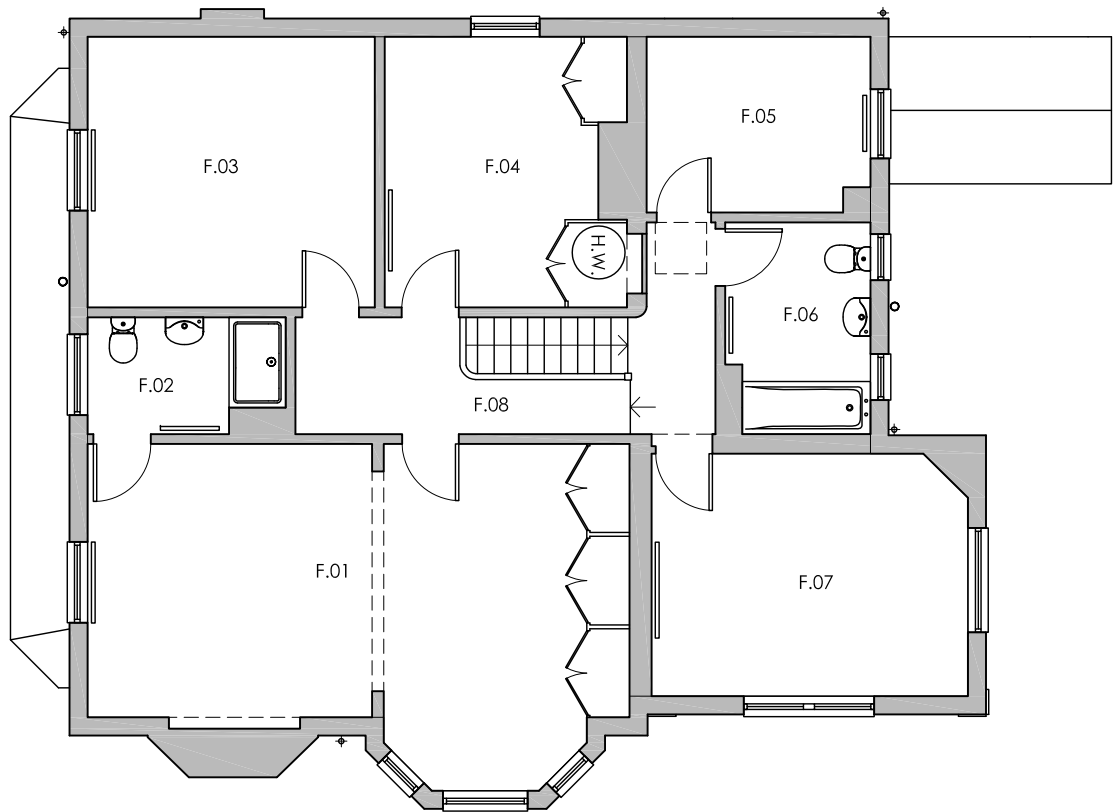

First Floor Plan ~ existing

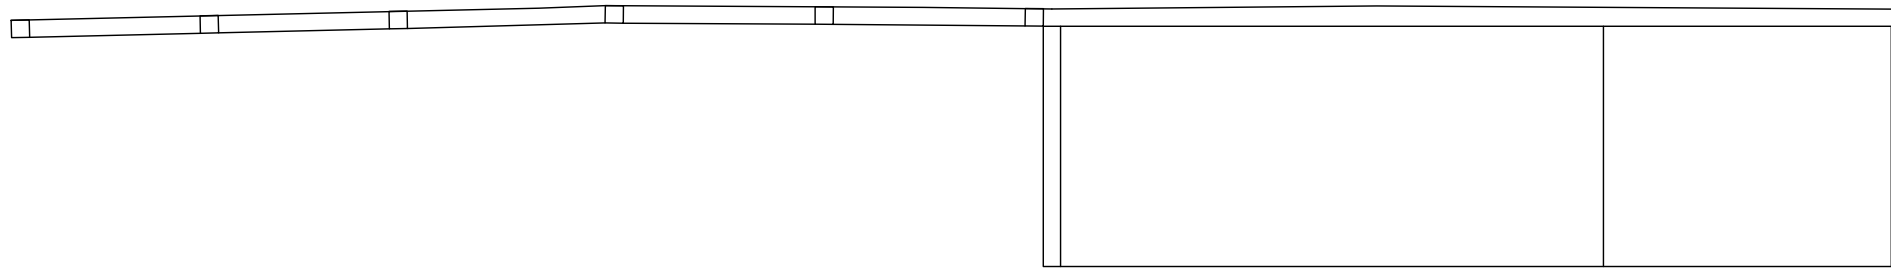