




LOCATION PLAN

SCALE 1:1250



BLOCK PLAN

SCALE 1:500

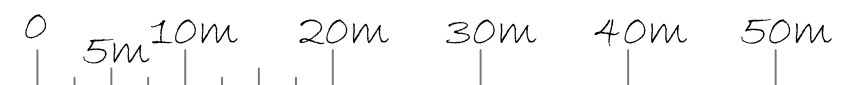

PROJECT: 54 HILL STREET
READING
RG1.2NT

DRAWING TITLE
BLOCK AND LOCATION
PLANS

CREATIVE DESIGN
AND STRUCTURE

NEWTOWN HOUSE NEWTOWN ROAD
HENLEY-ON-THAMES RG9 1HG
Tel: 01491 411922

DRAWN/EEB
SCALE: AS STATED
DATE: JUNE 2018

DRAWING NO.
18618-01

REV.