



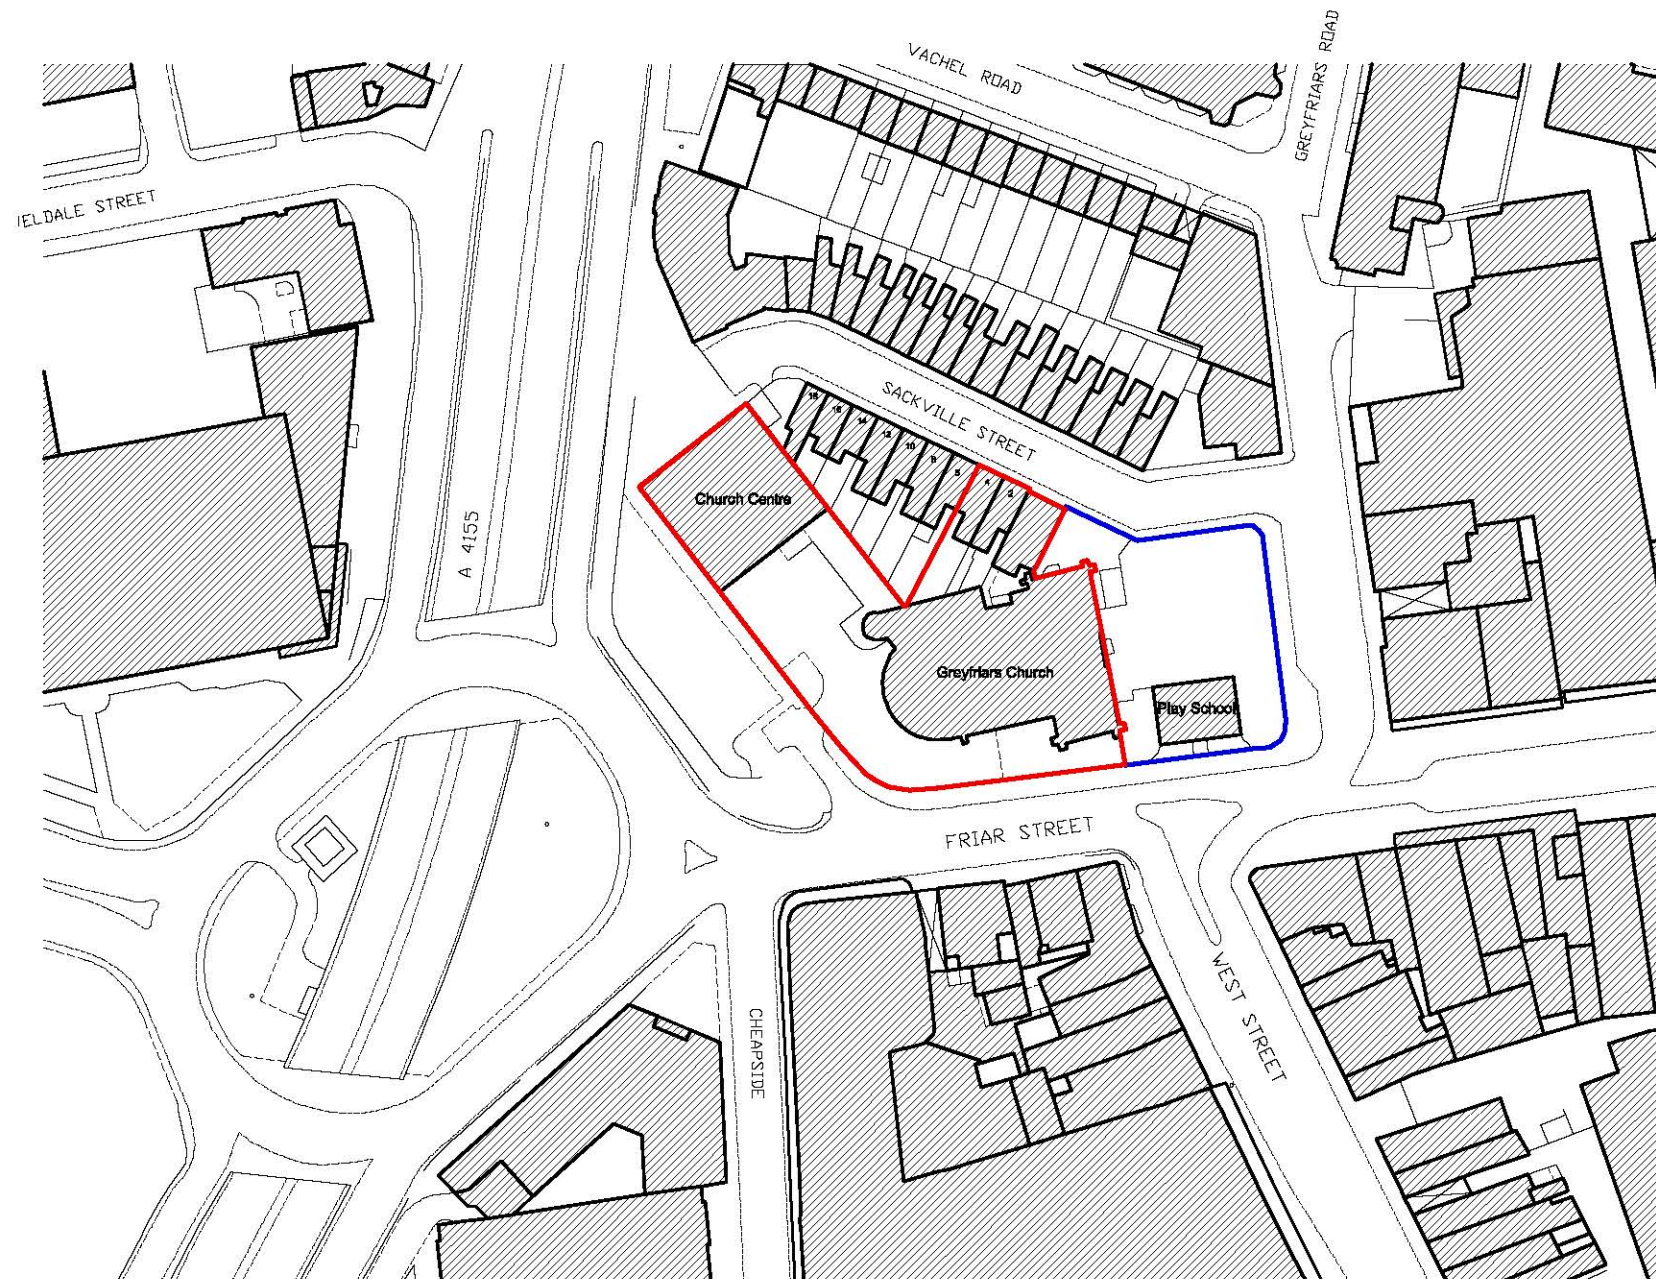

©Crown Copyright 2007. All rights reserved. Licence number 100020449

SCALE: 1:1250
0 5m 10m 30m 50m 70m

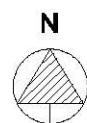

GREYFRIARS CHURCH, FRIAR STREET, READING, RG1 1EH

NOTES

- 1 No deviation may be made from the detail shown on this drawing without prior permission of the architects. Any discrepancy found between this drawing and any other document should be referred immediately to the architects. IF IN ANY DOUBT ASK.
- 2 This drawing is to be removed from currency immediately a revised version is issued.
- 3 All rights described in chapter IV of the Copyright, Designs and Patents Act of 1988 have been generally asserted.

REVISIONS

--	--	--

PLANNING

JBKS Architects © architects urban designers landscape and product designers Suite 1, Parkwood Stud, London Road, Aston Rowant, Oxon, OX48 5BP Tel: (01844) 350101		
Job	Greyfriars Church, Reading	
title	existing OS location plan	
scale	1:1250	@ A3
date	01/11/17	
no	GRE-4 150	00