


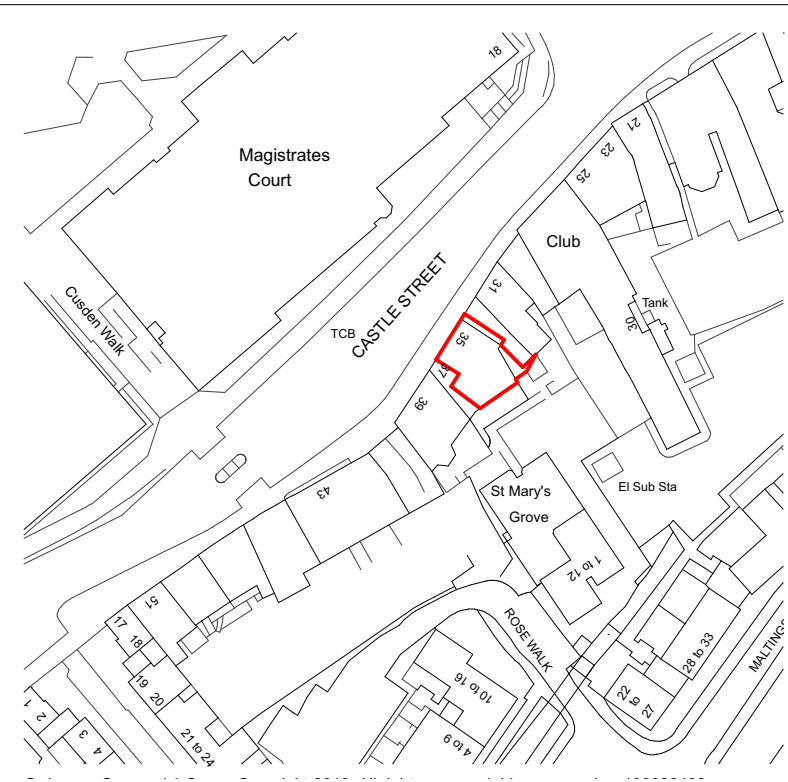
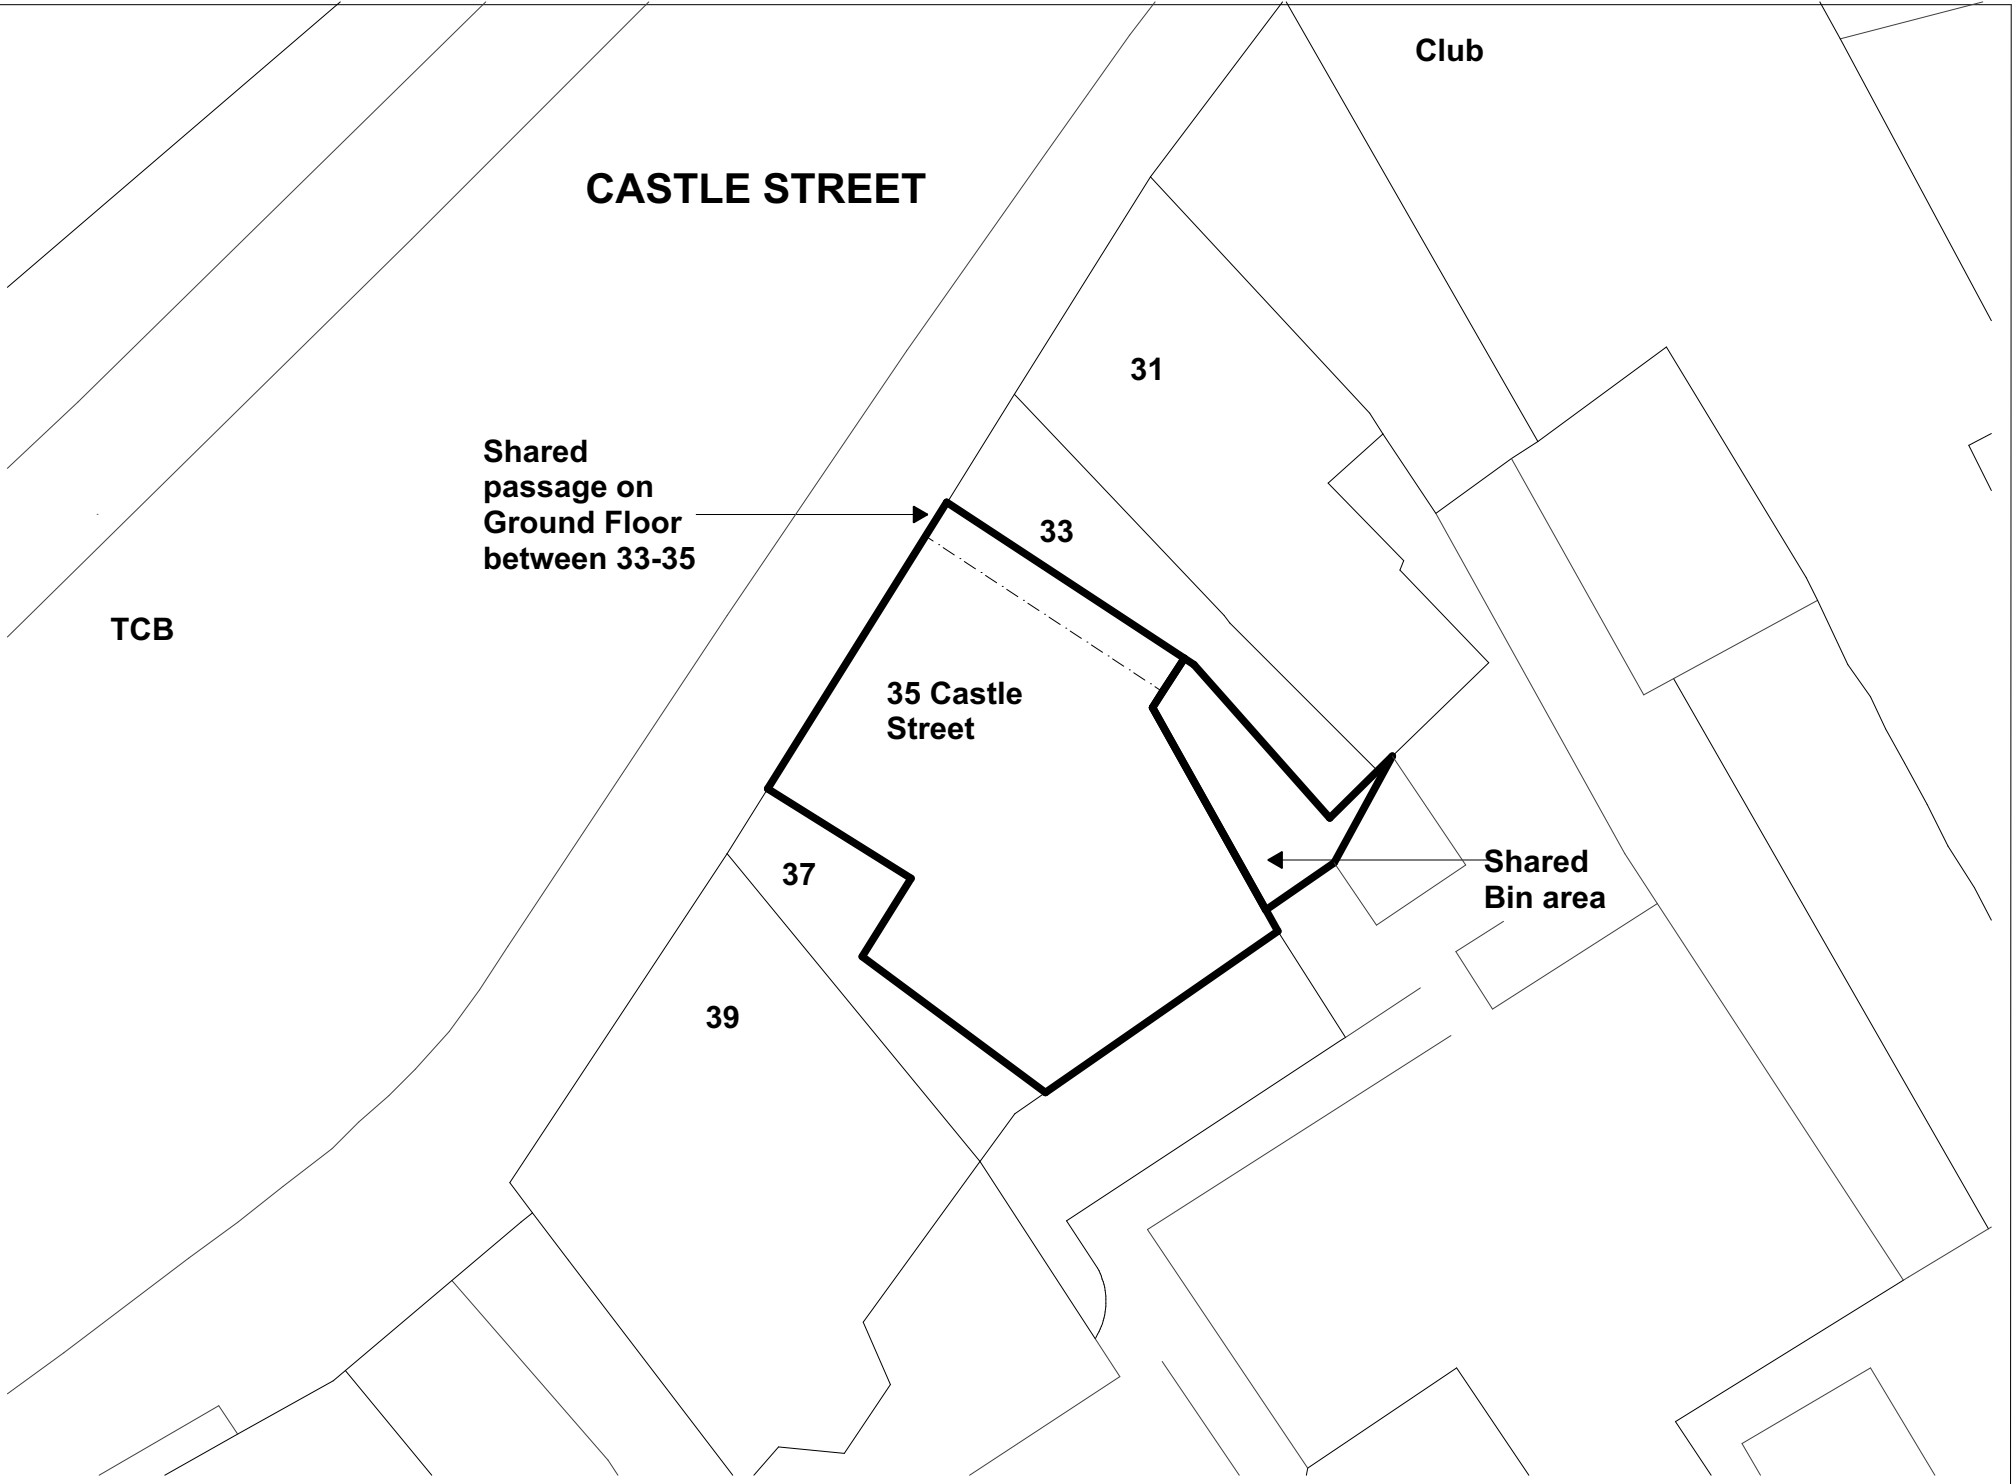


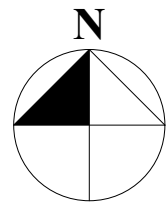

Location Plan 1:1250

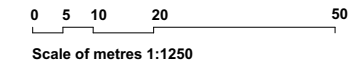

Block Plan 1:200

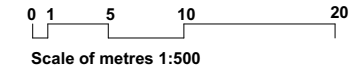

Client KOSTAS KOUTOVAS		Drawing Title Location Plan		 Hives Architects LLP John Adams House 29 Castle Street Reading RG1 7SB 0118 958 7331 admin@hivesarchitects.co.uk	
Job title 35 Castle Street Reading		SCALE @ A3 1:1250/ 1:200	Date Oct 18 PLANNING		
		Project 2751	Drawing 01	Revision P1	