
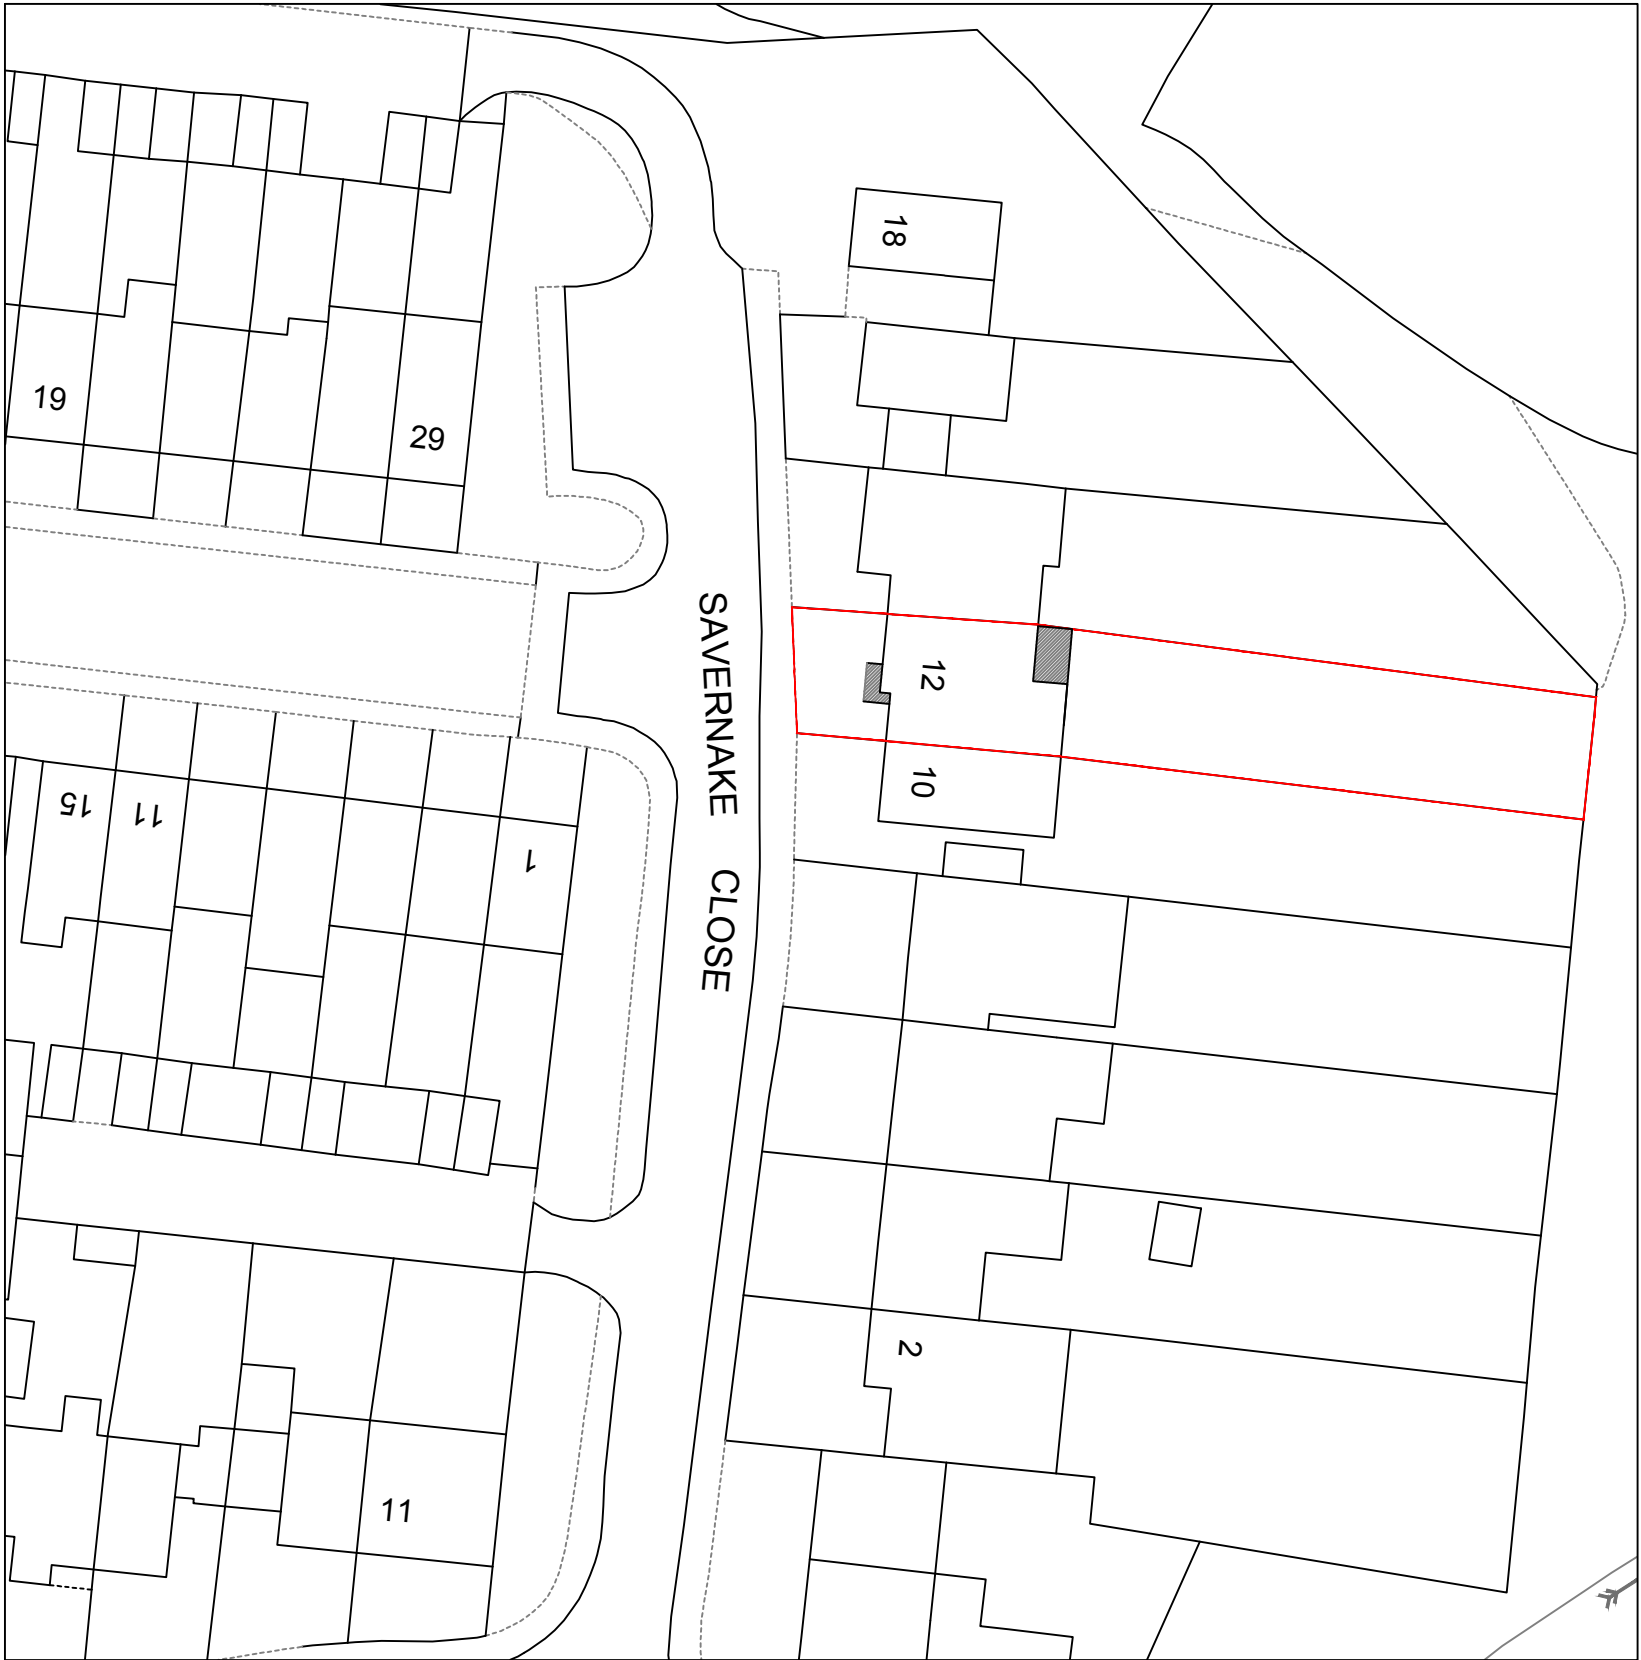
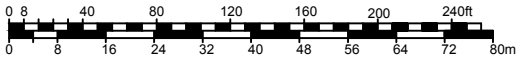


General Notes

© ABAY ARCHITECTURE RIBA

All dimensions and levels to be checked on site and any discrepancies to be reported to the architect before construction.

Written dimensions to be taken in preference to scaled dimensions.

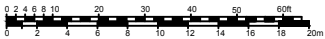

Rev	Date	Amendment
-----	------	-----------

CLIENT
Muthu Pandian
12 Savernake Close
Reading
RG30 4LY

PROJECT
EXISTING
Site & Location Plan

DATE
13/07/19

SCALE
1:500 and 1:1250 @ A3

DRAWN
NA

REV

DRAWING NUMBER
1145-P-001

Neha Abayawardana RIBA
abay.architecture@yahoo.com

ABAY ARCHITECTURE