

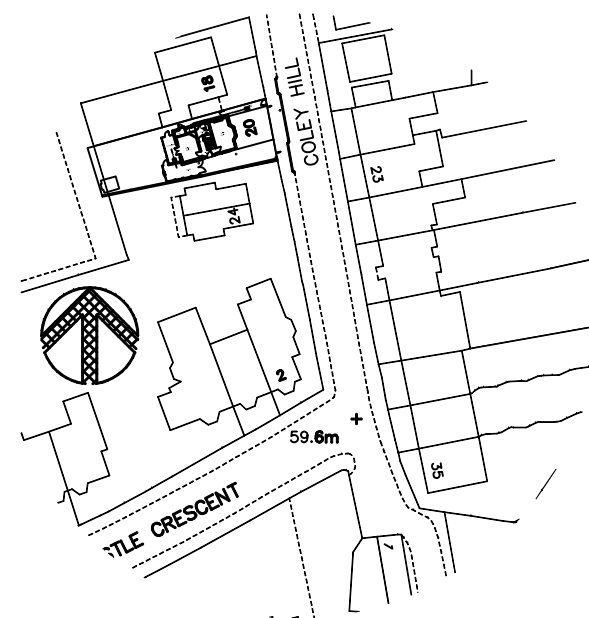


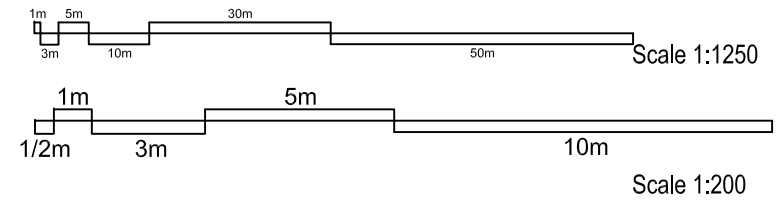

LOCATION PLAN
scale 1:1250

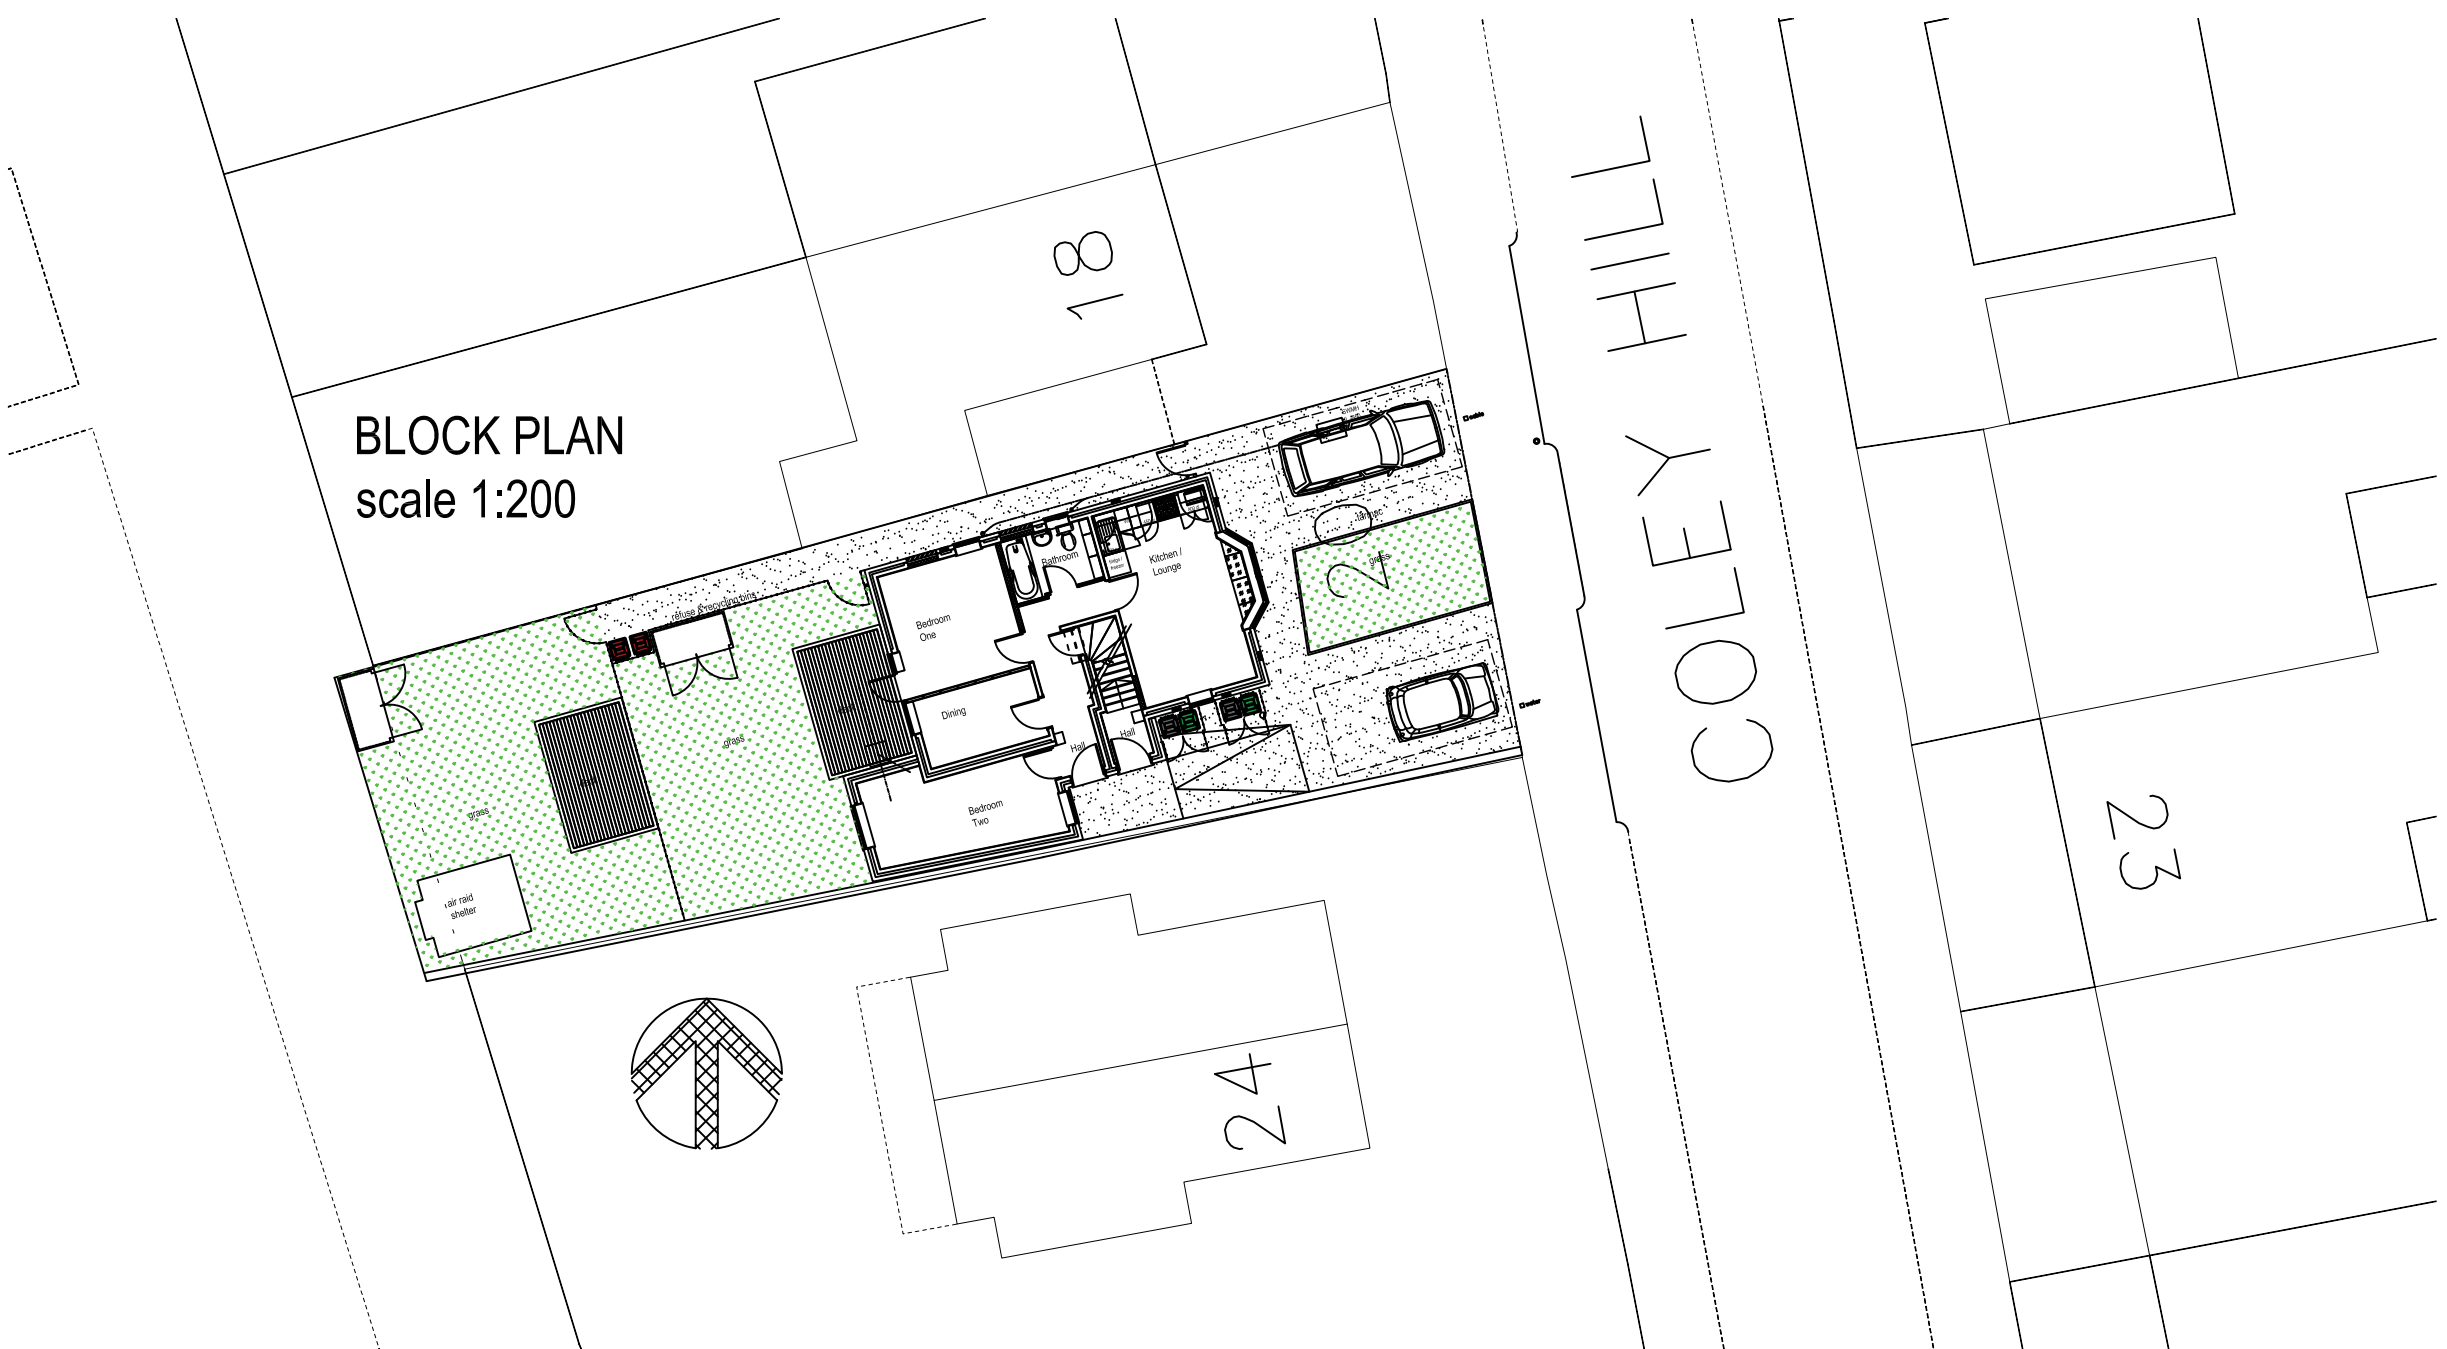

BLOCK PLAN
scale 1:200

20 Coley Hill
Reading
RG1 6AE

Location & Block Plans

Scale: A3 @ 1:1250 and 1:200
Drawing No: 20CH (L) 001 Location & Block Plans
Drawn by: H. Gohil
Checked by:
Date: 27 April 2019