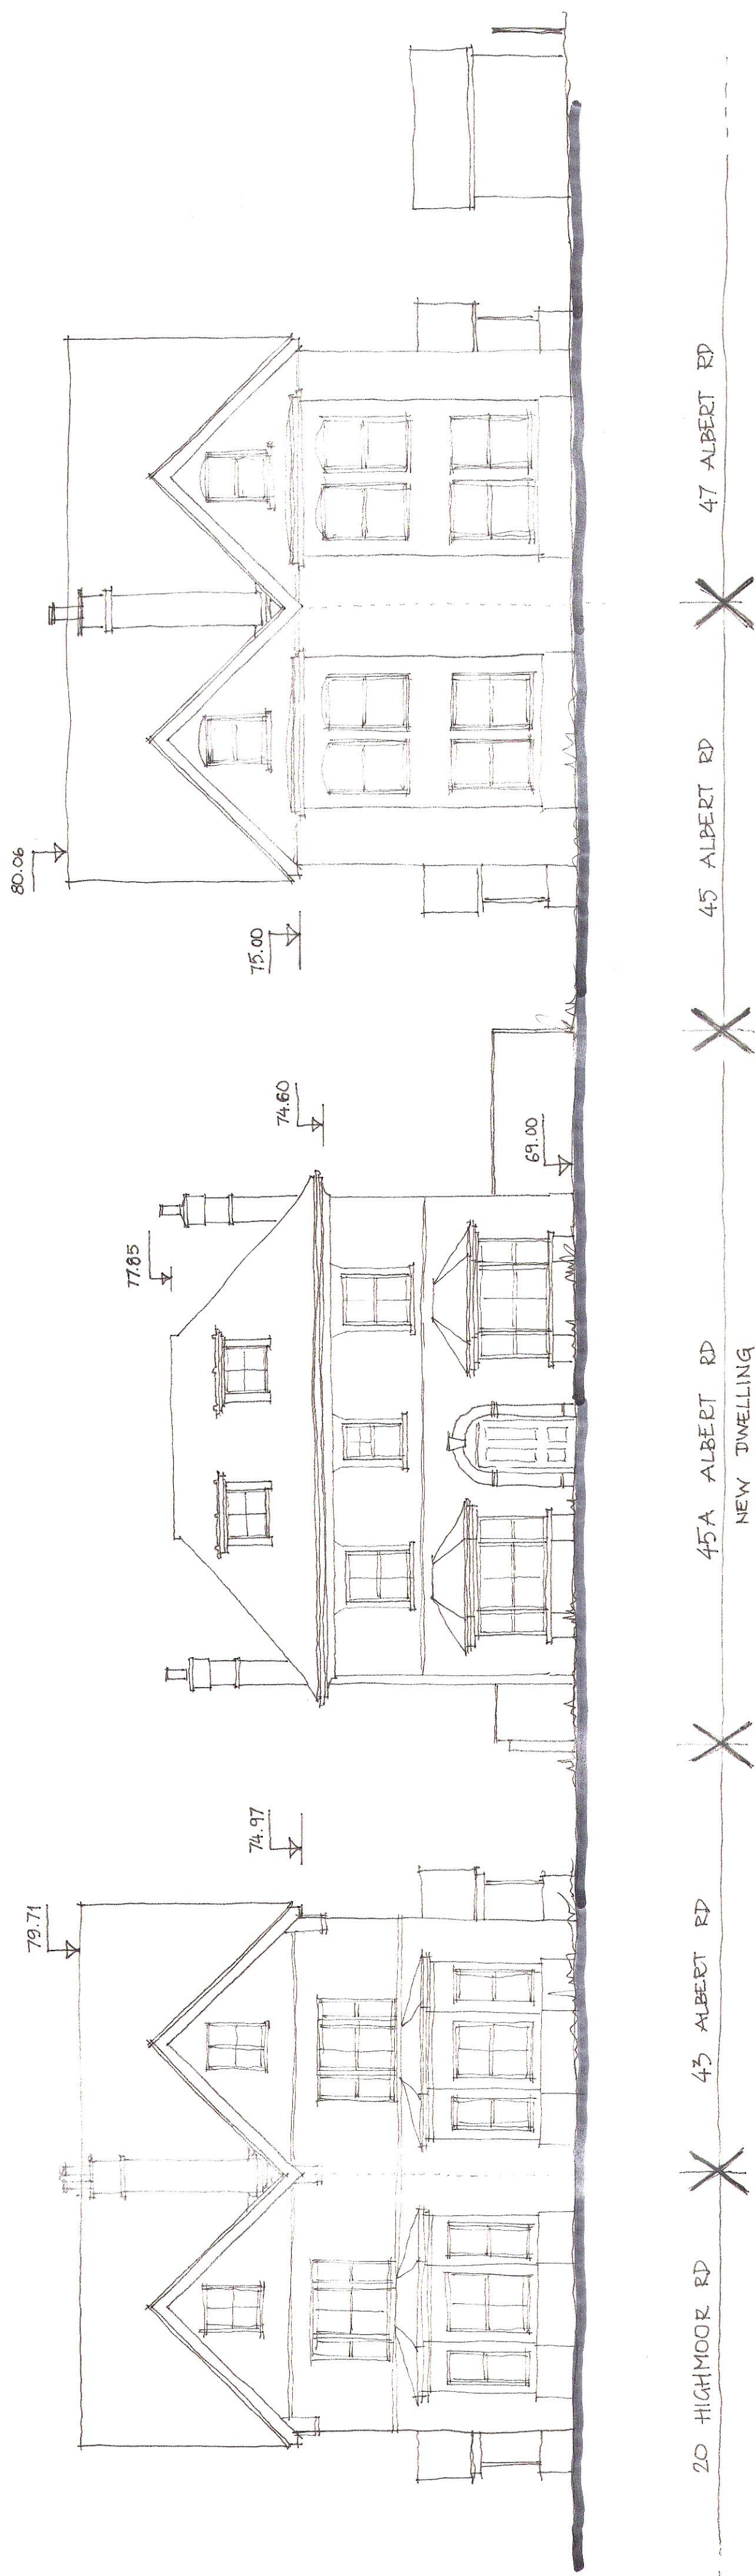


[illegible]

CLIENT **ELEGANT HOMES GAVERSHAM** www.daytanner.co.uk

JOB **45A ALBERT ROAD, GAVERSHAM**

Wokingham 51 Peach Street Wokingham
6 Academy Court 36B Church Street Wokingham
Reading RG4 9AU
0118 955 0908
info@daytanner.co.uk
regoffice@daytanner.co.uk

SCALE 1:100 AZ DRAWN st. DATE FEB 2019 3617/400