


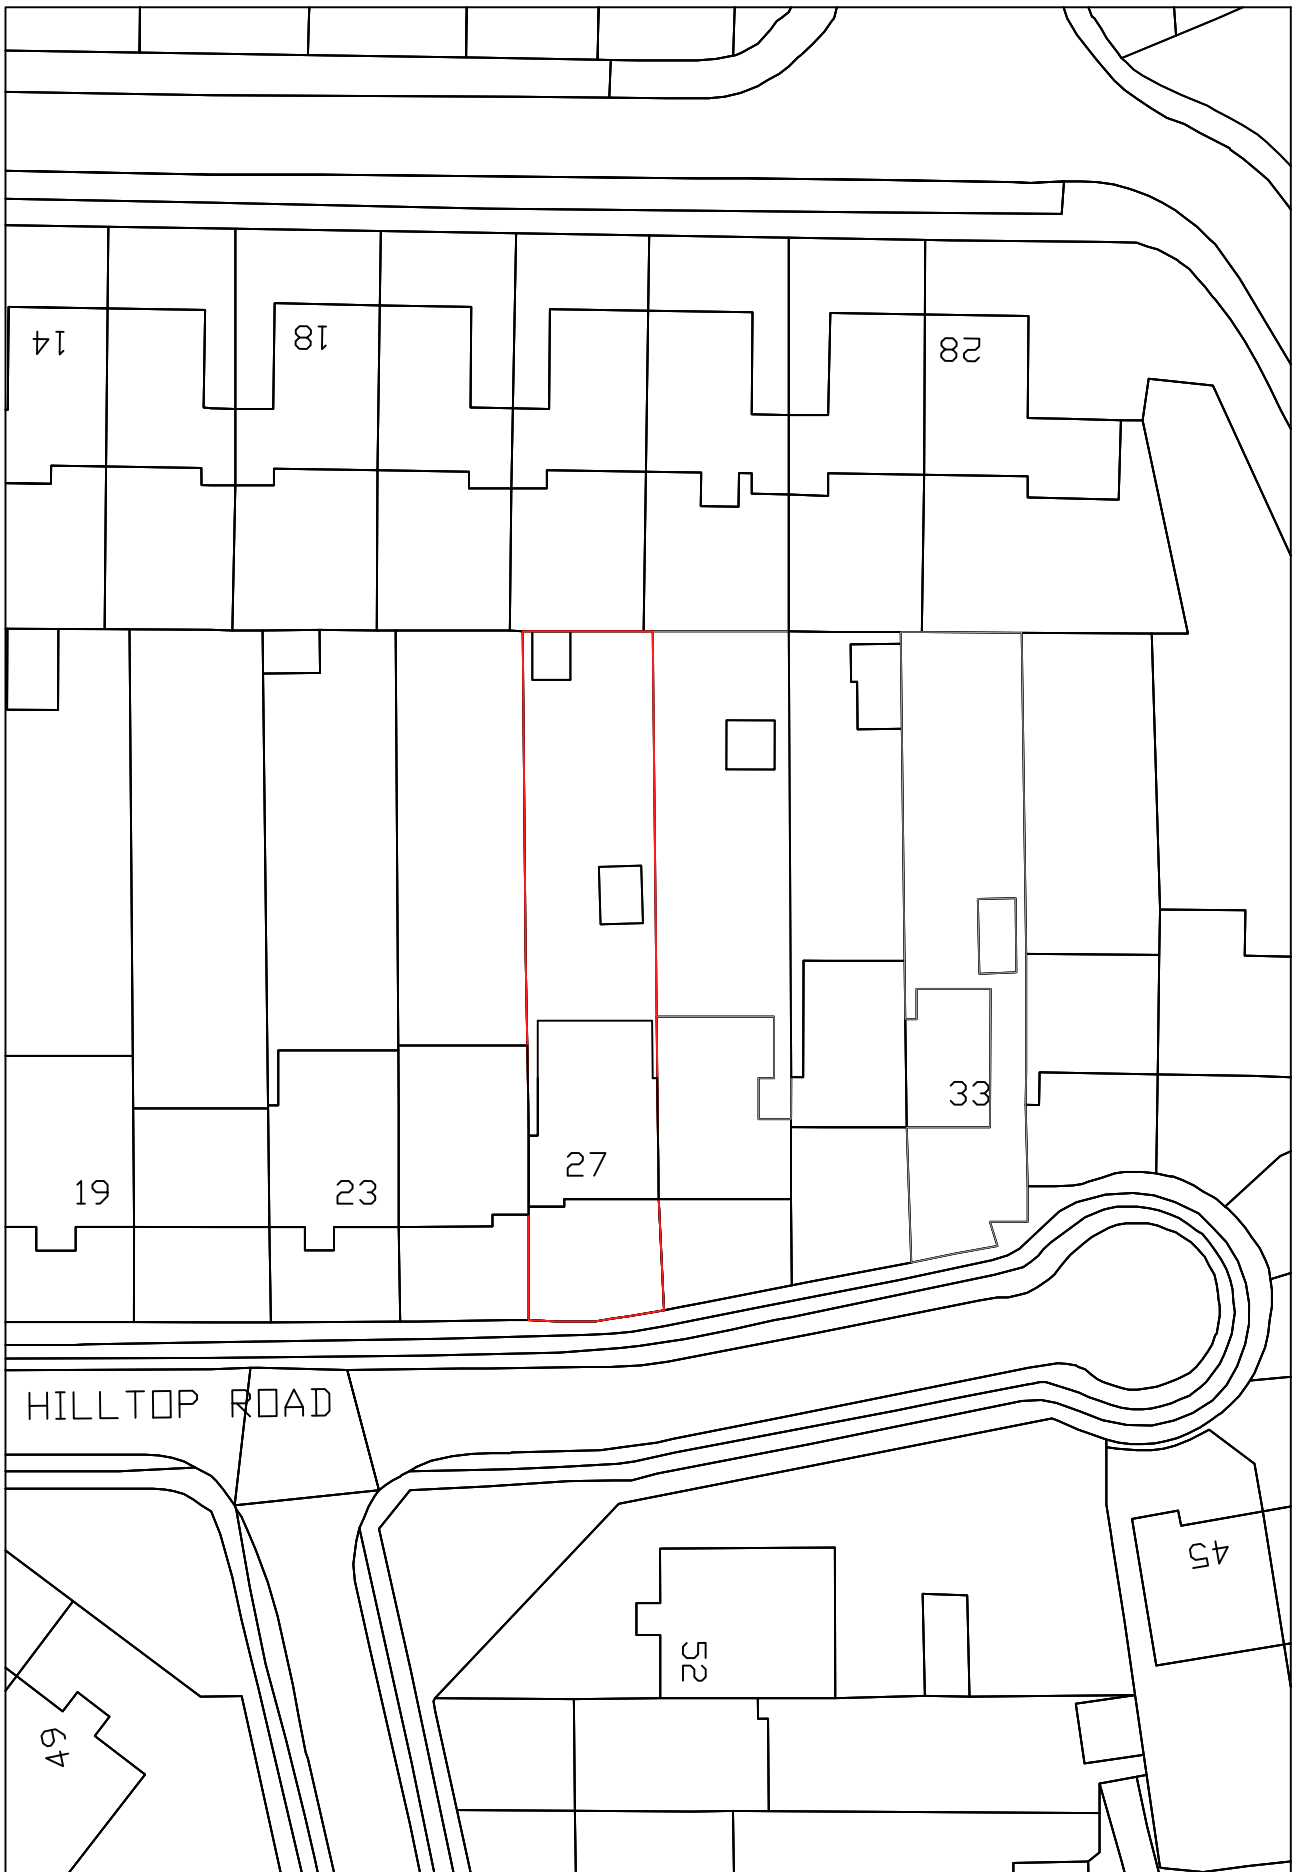

27 Hilltop Road, RG4 7HR
SCALE 1:500@A4

