


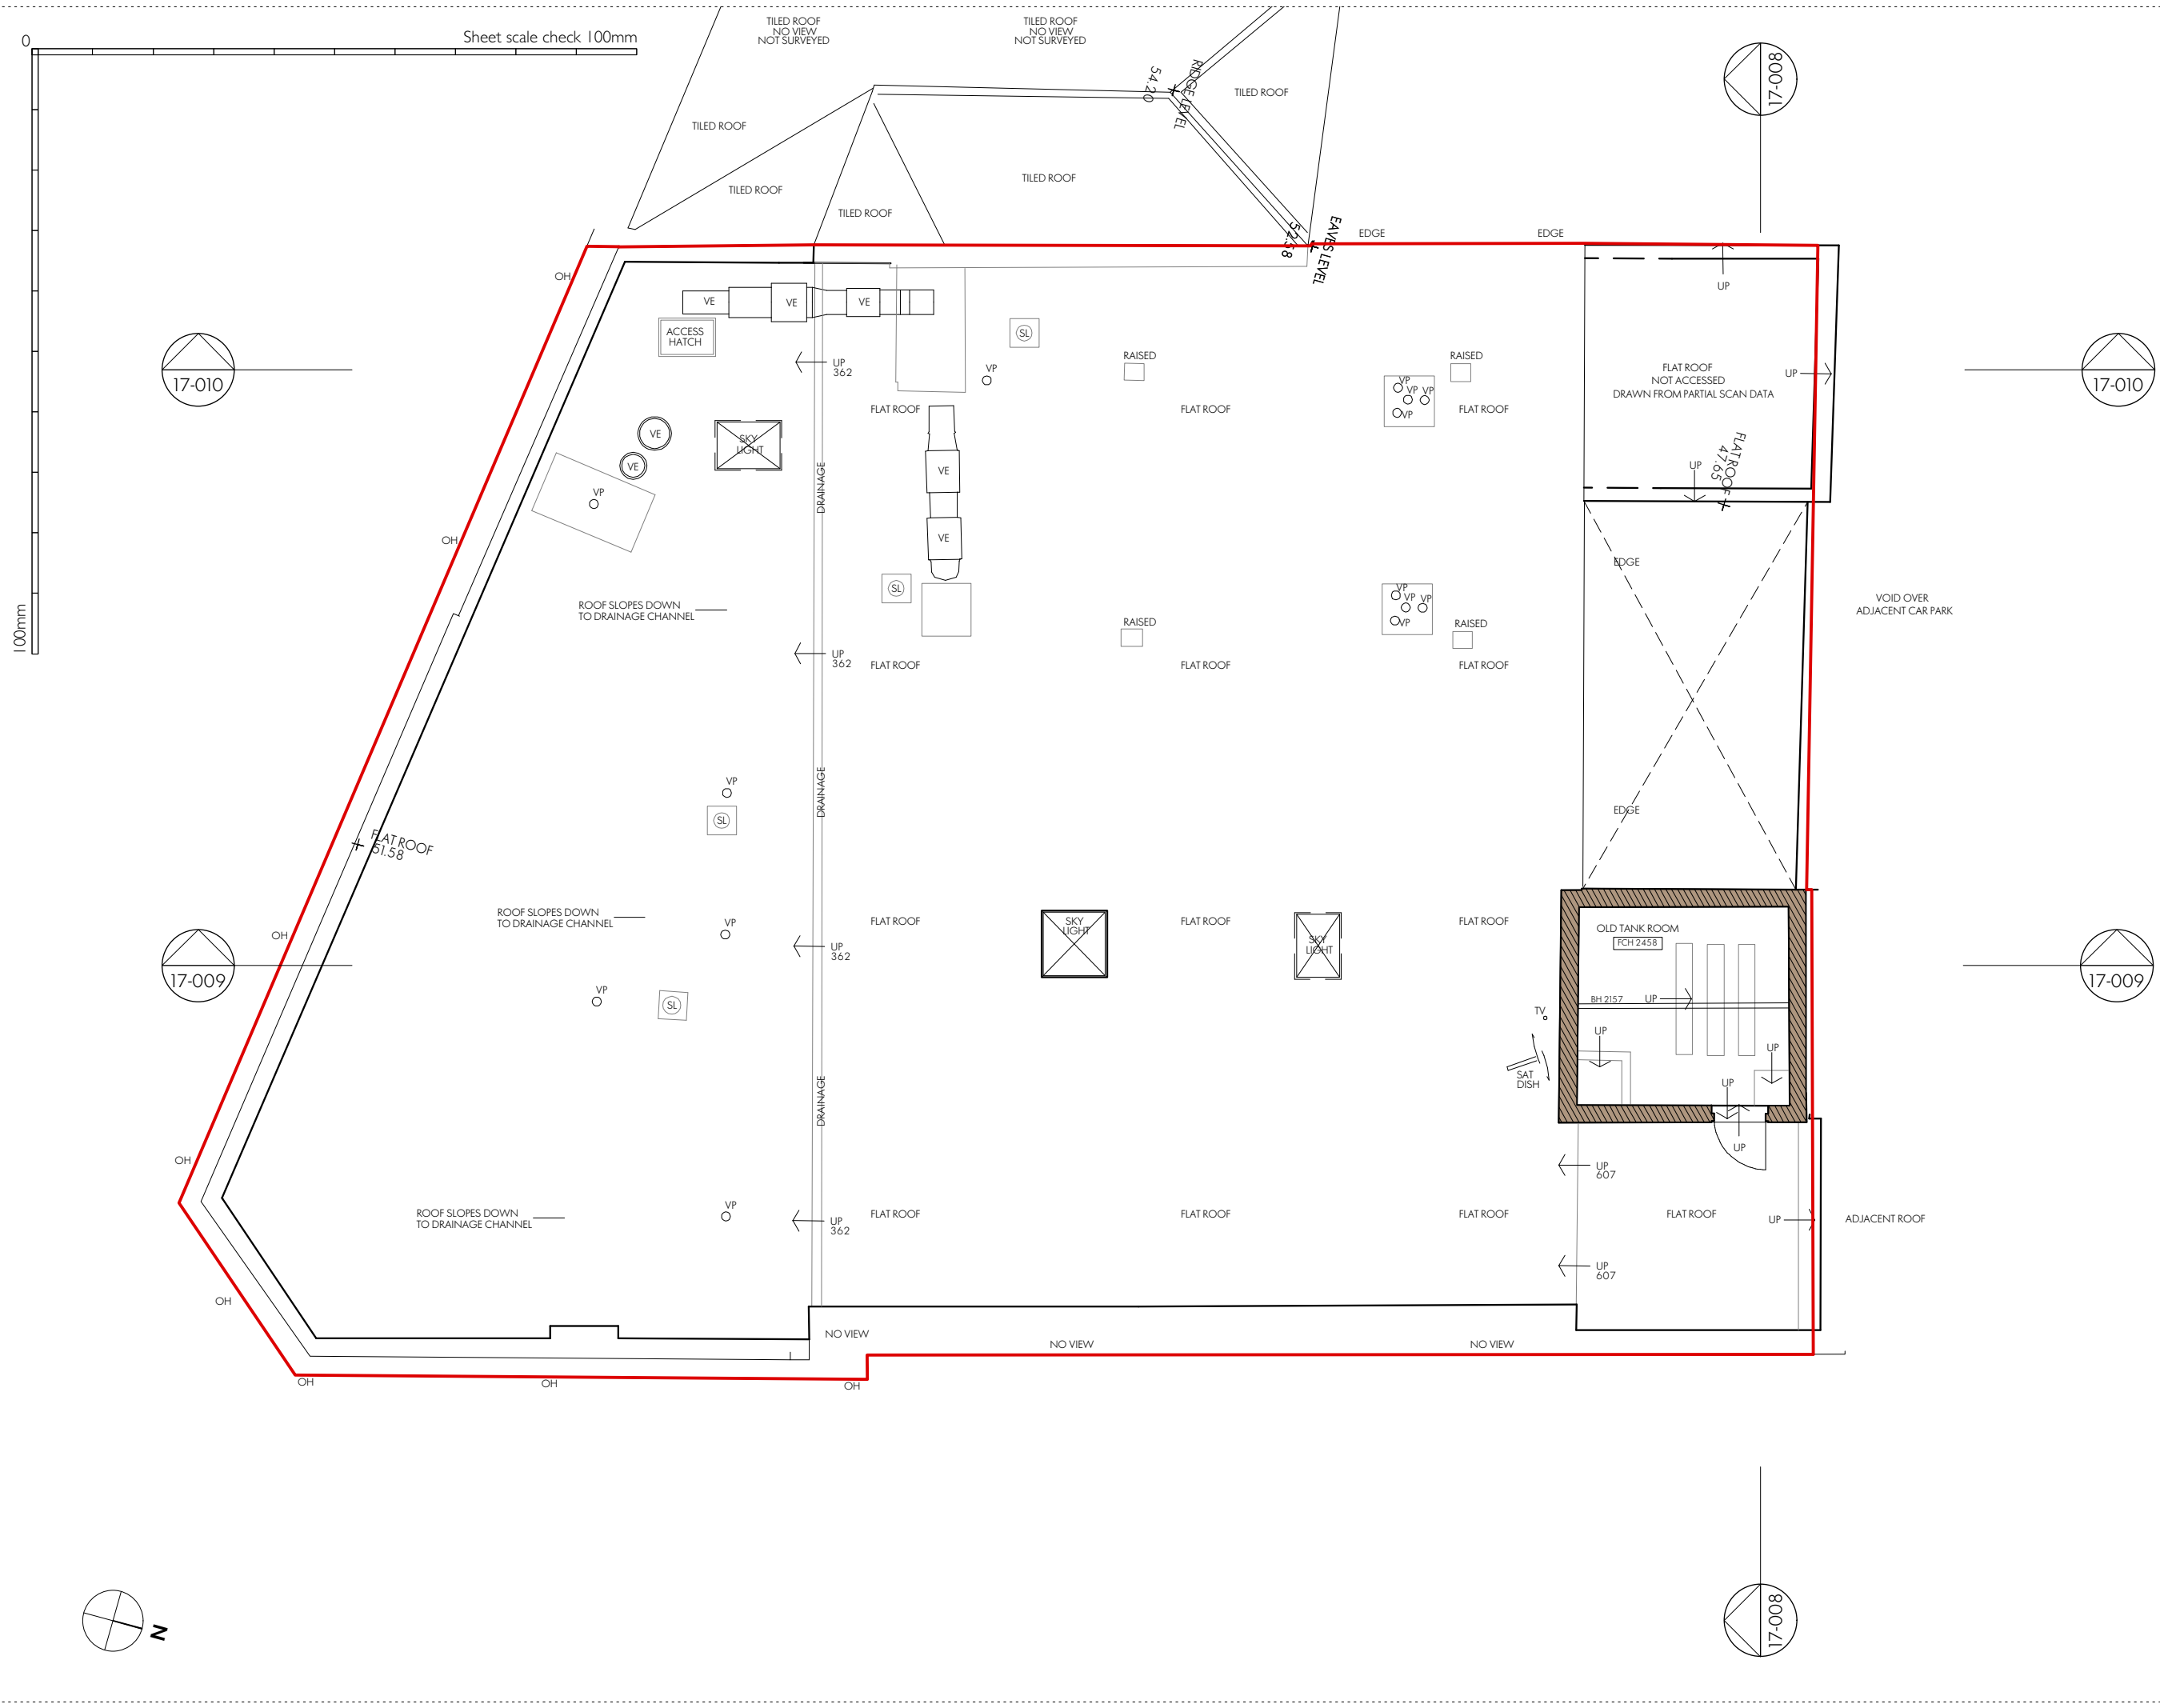

1. Scaling from a print of this drawing will only give approximate dimensions due to inherent inaccuracies in printed media. Where accurate dimensions are required please refer to the Architect.
2. Proposed works are based upon survey information provided by others. The Architect is not responsible for discrepancies in survey information.
3. All dimensions to be checked on site prior to commencement of any works, and/or preparation of any shop drawings.
4. All co-ordinates, levels, dimensions and discrepancies are to be reported to the architect.
5. All temporary works to be responsibility of the contractor.
6. This drawing to be read in conjunction with all relevant Architect's drawings, specifications and other Consultant's information.

A:- 12.11.18 for planning
DRAWING ISSUE AND REVISION:

PROJECT:
**Abbey Hall
Reading**
DRAWING NUMBER:
1820_17_004

DRAWING TITLE:
Existing Roof Level

SCALE:
1:100 @ A3
CLIENT:
**Lake District Drier
Company Ltd**

Levitae
26 LLOYD BAKER STREET
LONDON WC1X 9AW
TEL: +44 (0)20 7833 4455
LEVITAE ARCHITECTURE AND
DESIGN STUDIO LIMITED, Registered
in England: company number
3985247,
Registered office: No. 3 Acorn
Business Park, Keighley Road,
Skipton, North Yorkshire, BD23 2UE
ISO 9001:2000 CERTIFIED