



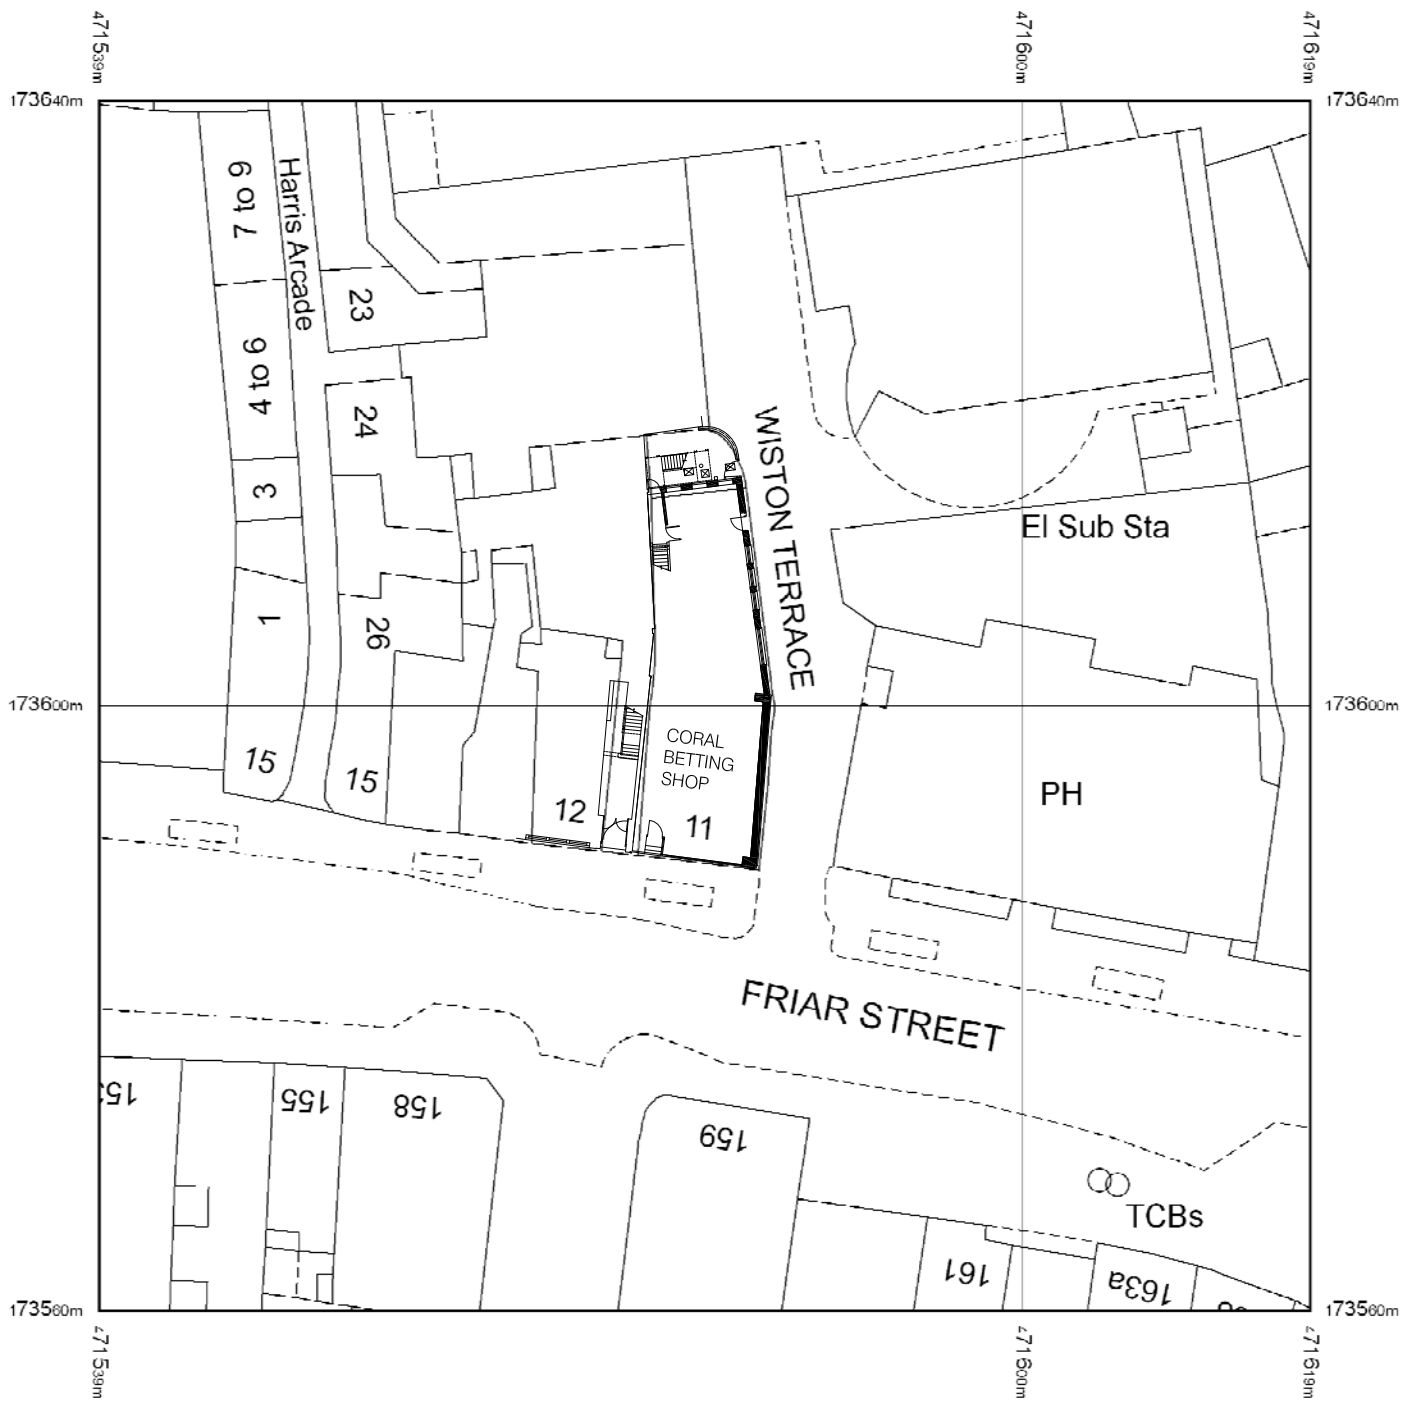

Ordnance Survey (c) Crown Copyright 2016. All rights reserved. Licence number 100022432

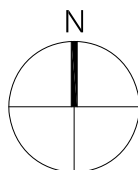

scale in metres



	rev.	date		drawn	chk'd
number drawn date scales			Gould Singleton Architects Earls Way, Halesowen, West Midlands, B63 3HR		
	1:500@A4		11 FRIAR STREET, READING PROPOSED CHANGE OF USE and LISTED BUILDING CONSENT		
	MAY 19				
	GL	checked	GSA	EXISTING SITE PLAN	
15-1532/02	This drawing and the building works depicted are the copyright of the Architects and may not be reproduced except by written permission. This drawing must be read and checked against any specialist drawings and information provided. Do not scale prints. Figured dimensions only to be taken from this drawing.				