


Location Plan

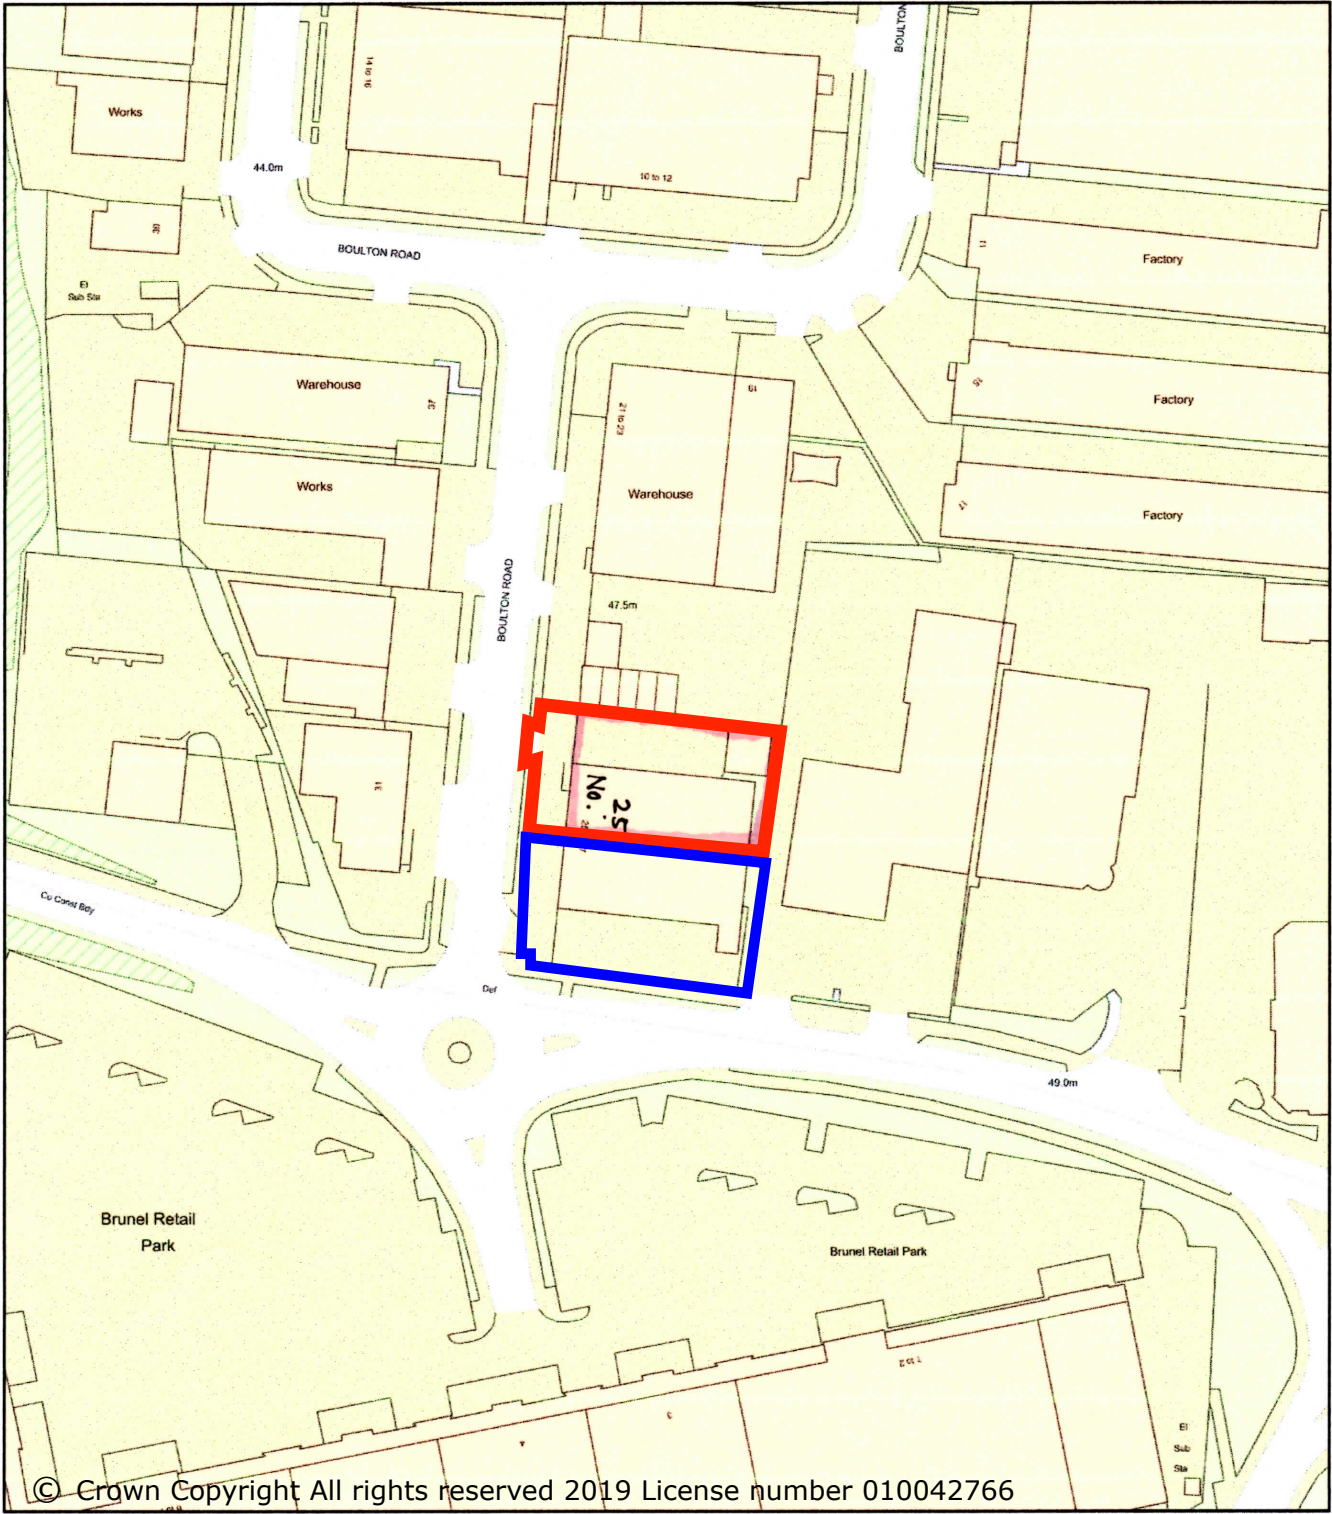

Scale 1:1250

50.00 m

25 Boulton Road, Reading RG2 0NH