


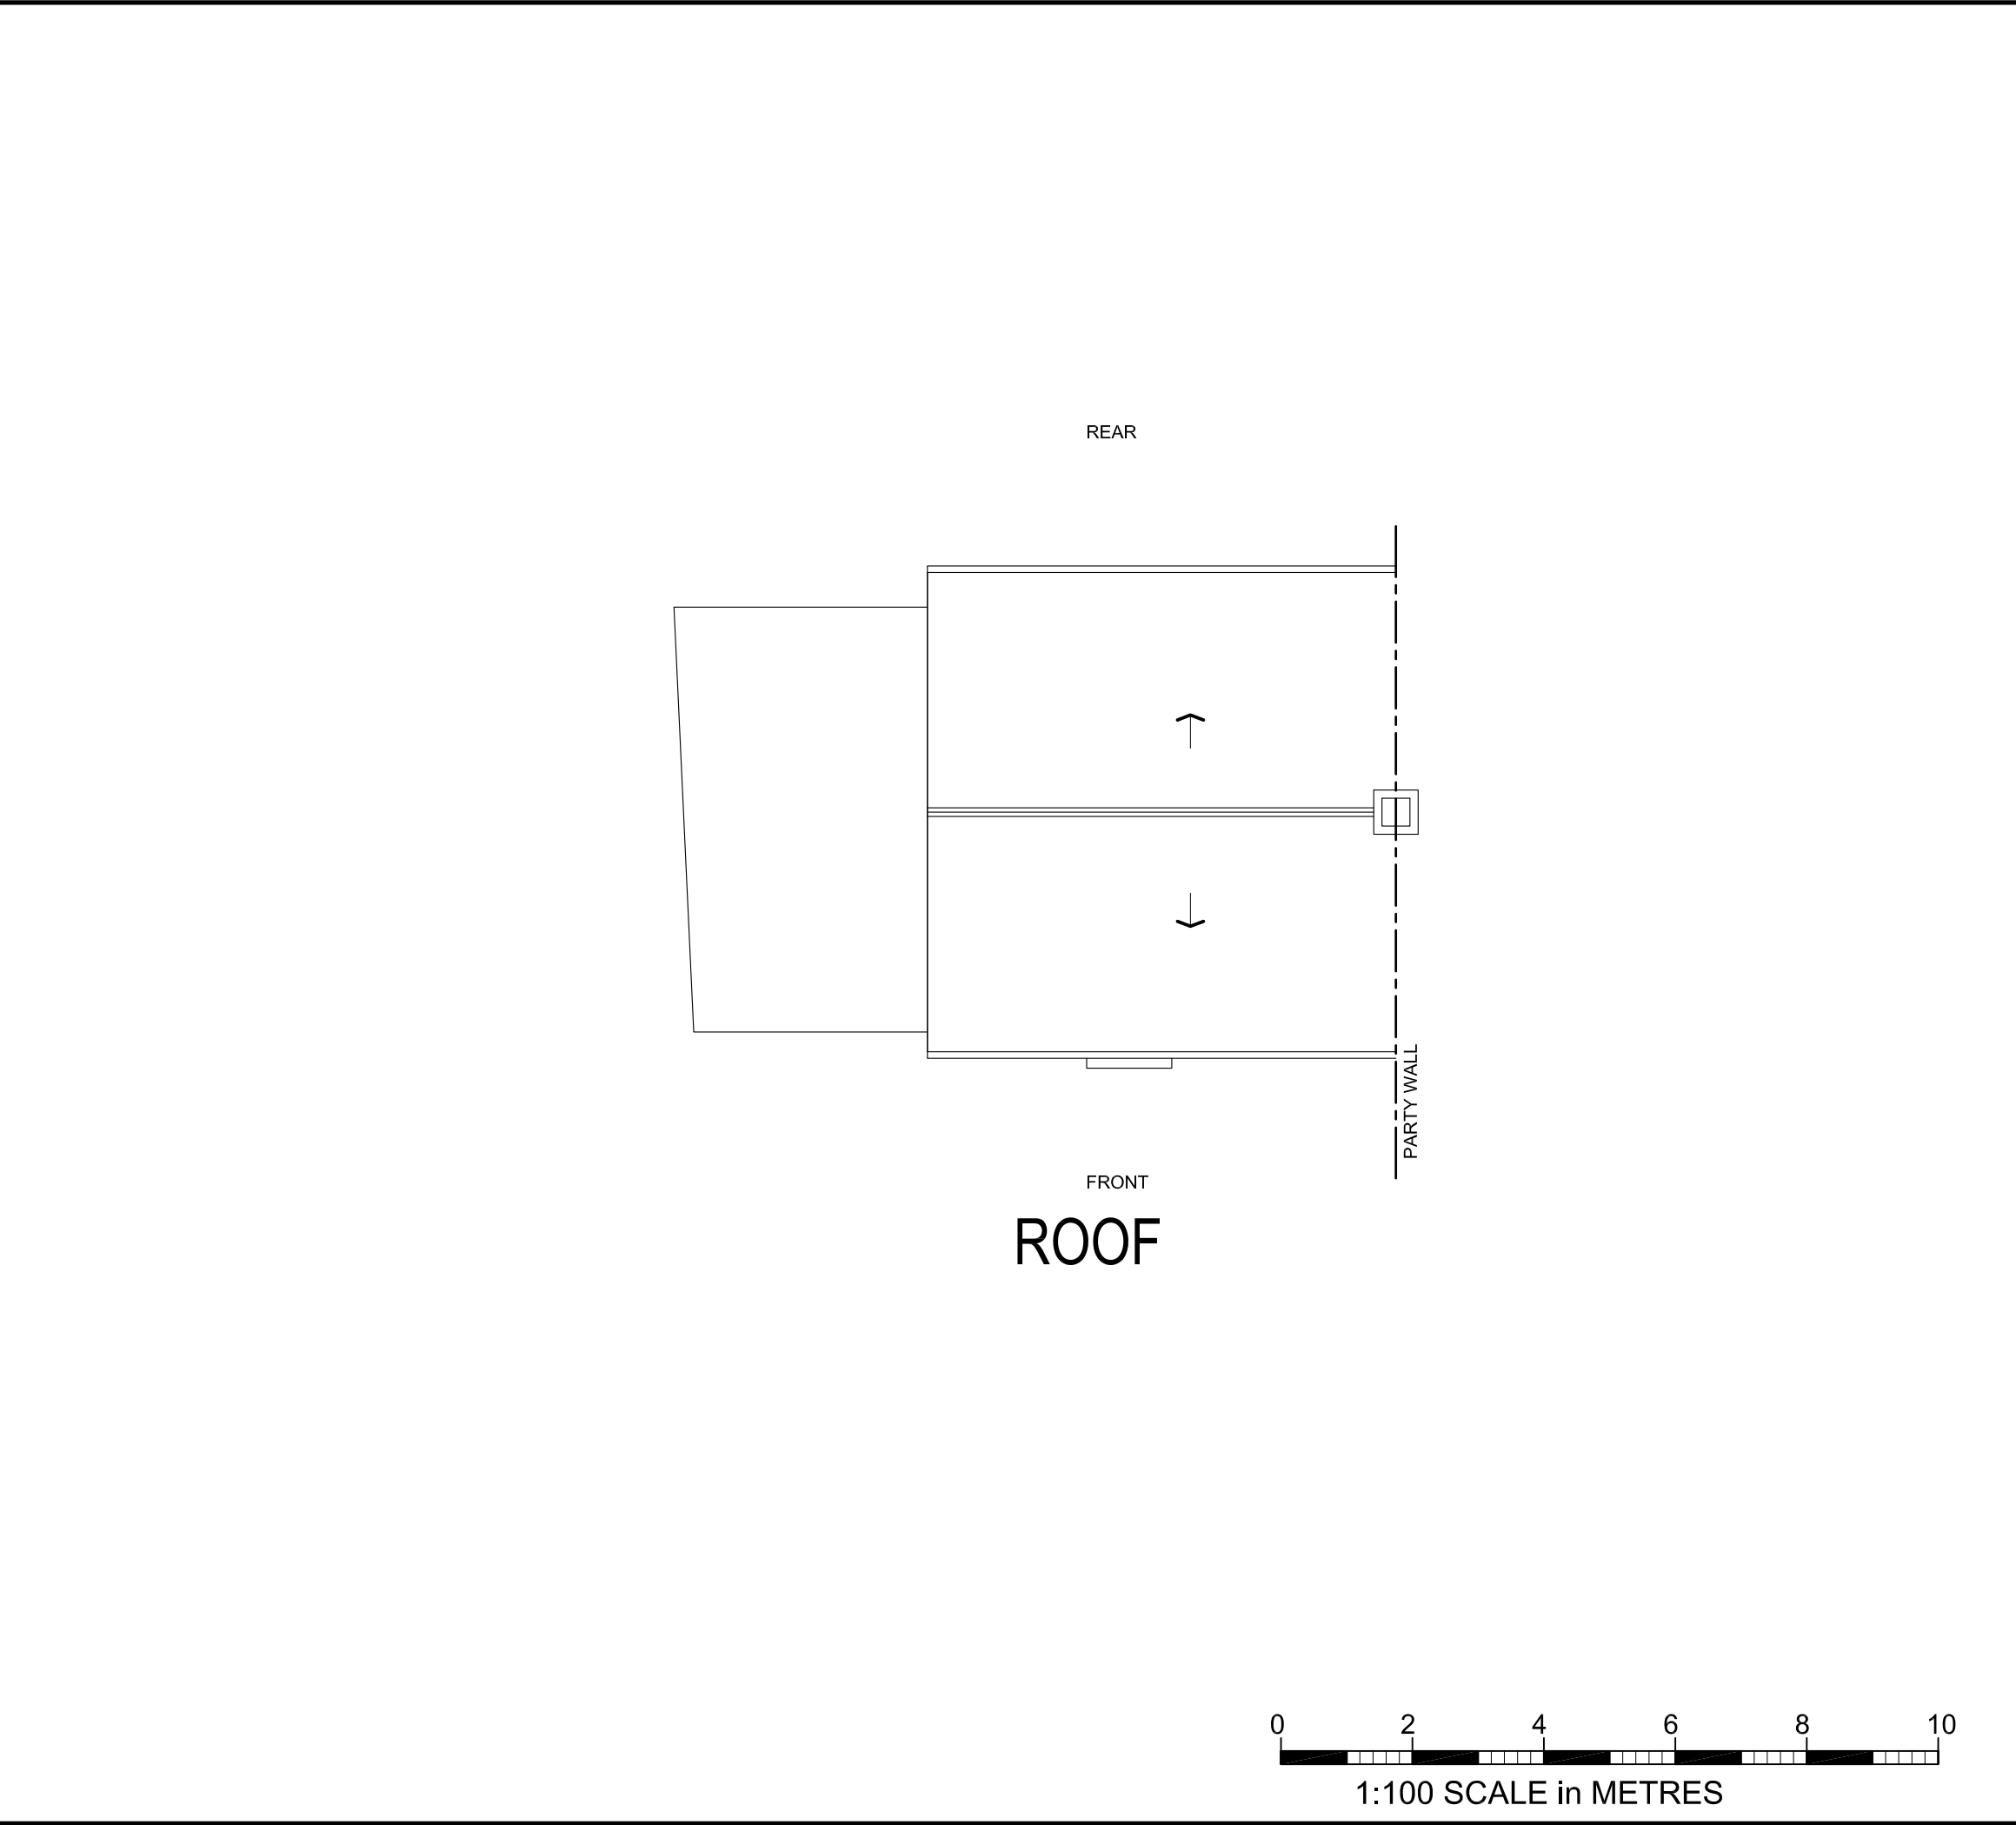

STAAC ©

1A Fairlight Road
Eastbourne
BN22 7NY

t: 01323 325354
t: 01932 506111
e: ashley@staac.co.uk
e: planning@staac.co.uk

NOTES:

This drawing is to be read in conjunction with all relevant Architects and Engineers drawings
Only figured dimensions are to be used for construction
All dimensions are to be verified on site prior to work commencing

No.	Description	Date
Client: Rev Sam Owondukwe		
Address: 78 Hatford Road, Reading RG30 3HP		
Project: Proposed Loft Conversion & S/S Side Extension		
Drawing title: Existing Plans		
Project No		18108
Date		29-08-18
Drawn by		IA
Drawing No		E02
Scale1:100@A3		