


RAMMURTI DESIGN LTD
ARCHITECTURAL & PLANNING SERVICES
268 TILGHURST ROAD, READING RG30 2NE
TEL/FAX: 01189510628 MOB: 07799883574

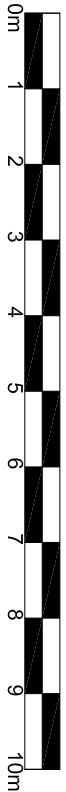


Proposed Demolition and Change of Use of Existing Garage
workshop to provide 2No 3bed houses
at 76a Queens Road, Caversham, Reading
for Mr & Mrs Ravi & Dipiksha Sodha

FLOOR PLANS existing
Scale @ A3: 1/100
Date: Aug 2018

QR76a:003 Rev P1

Ground Floor Plan - Existing

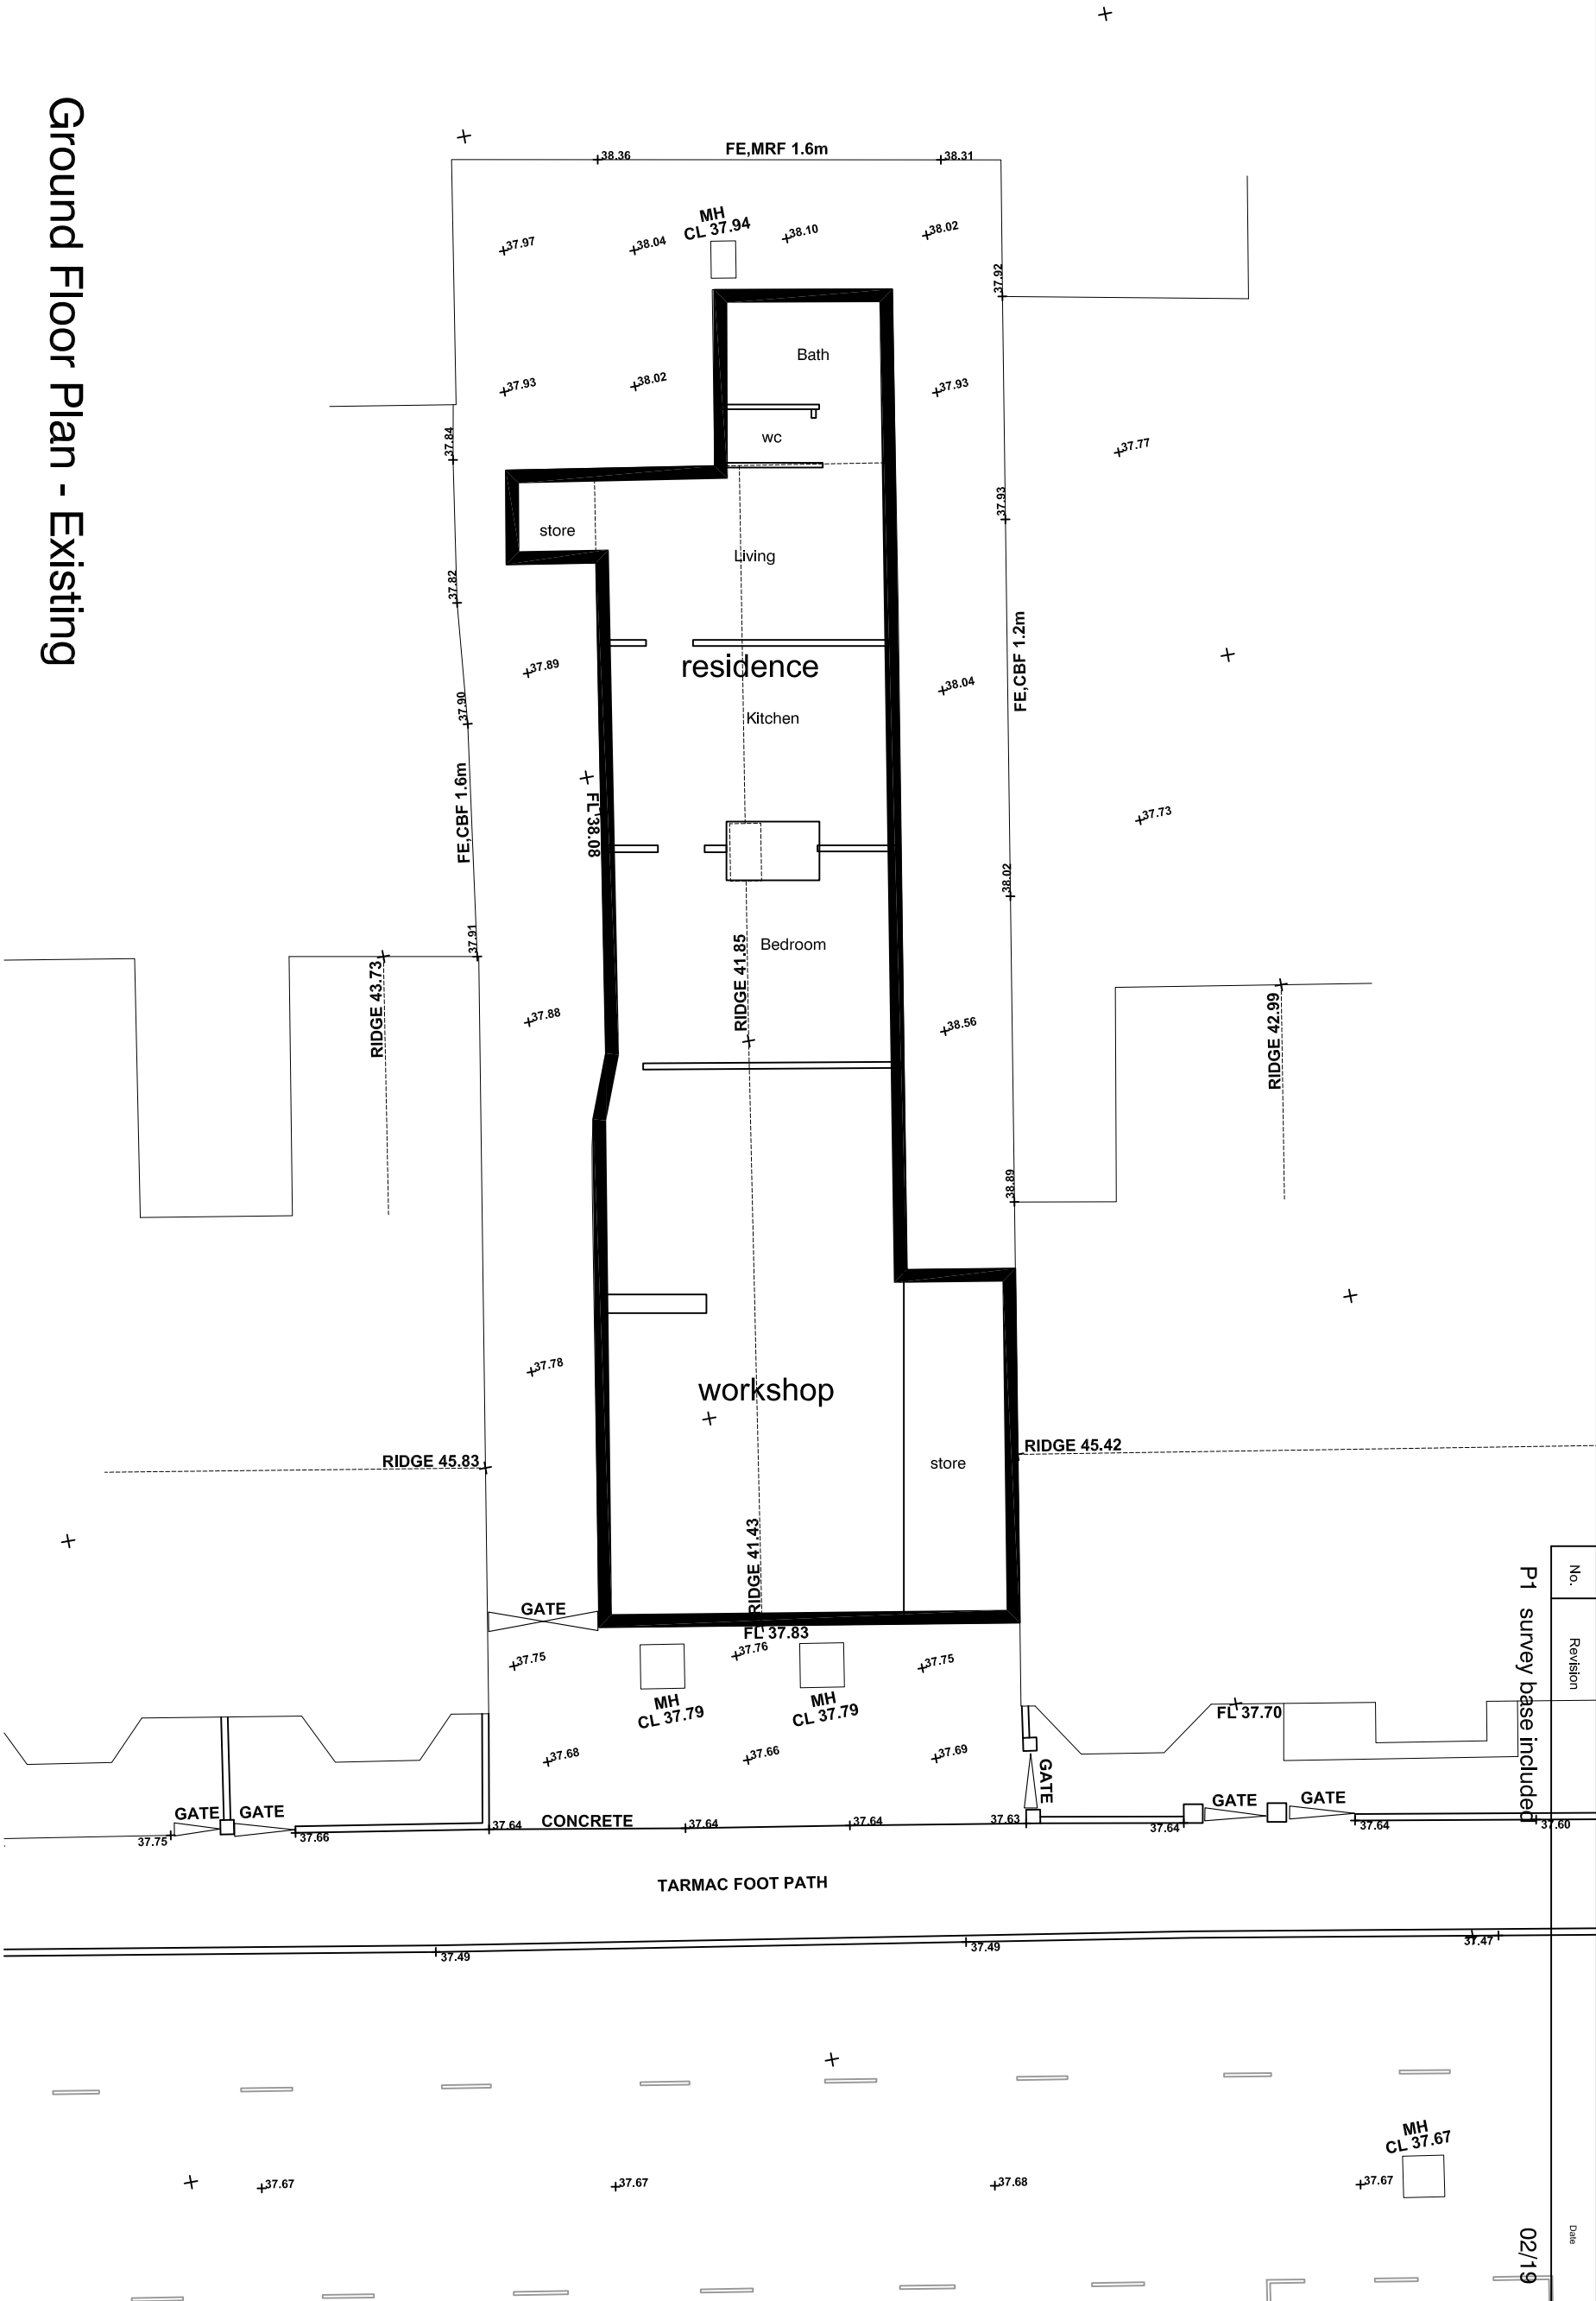

P1 survey base included

02/19

Date