


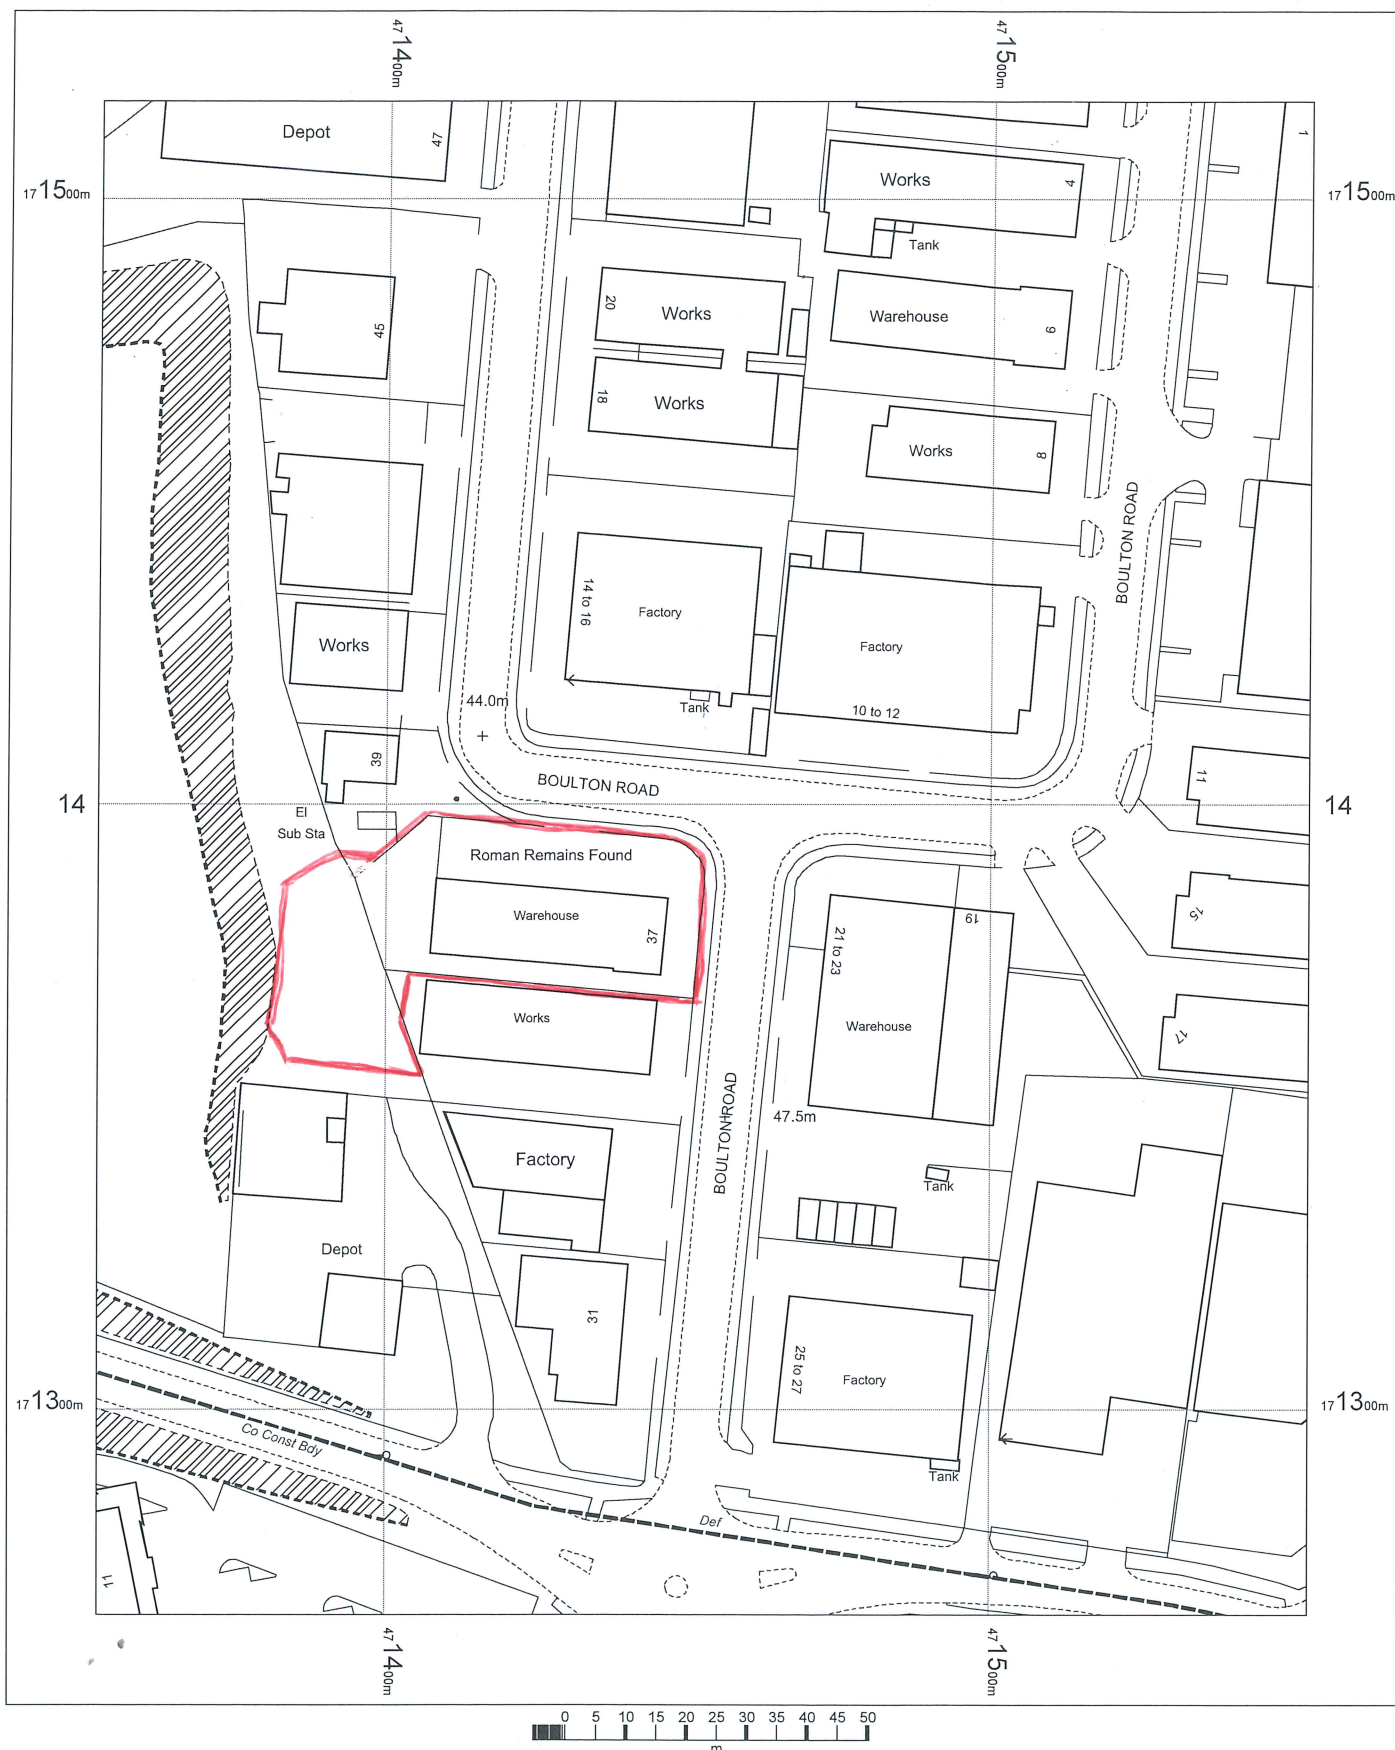

D2G. NO. 2008/295/LP1
 SCALE 1:1250 @ A4
 DATE APRIL 2019.

OS Mastermap
 23 December 2011, ID: BW1-00117560
 maps.blackwell.co.uk

1:1250 scale print at A4, Centre: 471453 E, 171391 N

©Crown Copyright. Licence no. 100041040



Mapping
 sourced from

Ordnance
 Survey

BLACKWELL'S
 www.blackwellmapping.co.uk

TEL: 0113 245 2623
 comments@maps.blackwell.co.uk