


Location Plan

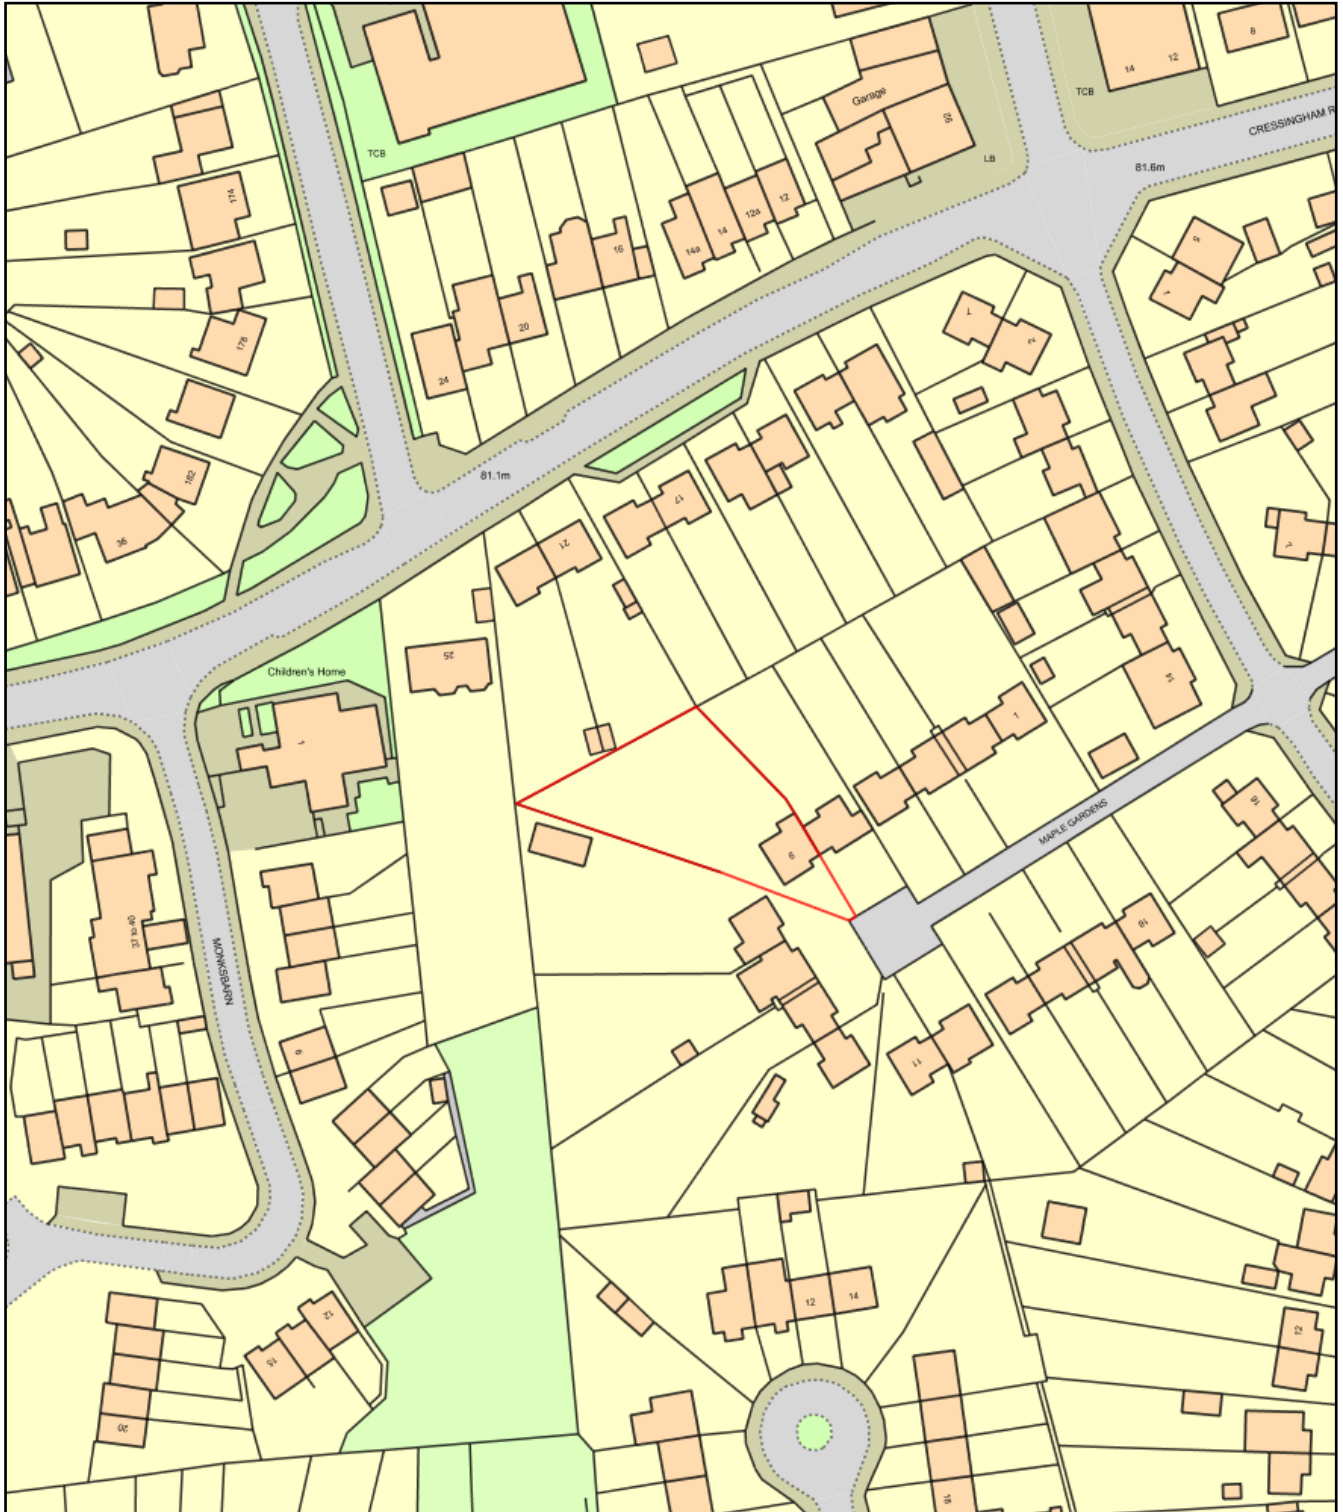

0 50
Metres



Plan Produced for: 6 Maple Gardens '18

Date Produced: 18 Apr 2018

Plan Reference Number: TQRQM18108114022909

Scale: 1:1250 @ A4