


NOTES

For use in the precise named location only.

Copyright reserved by Pitch Architects Limited

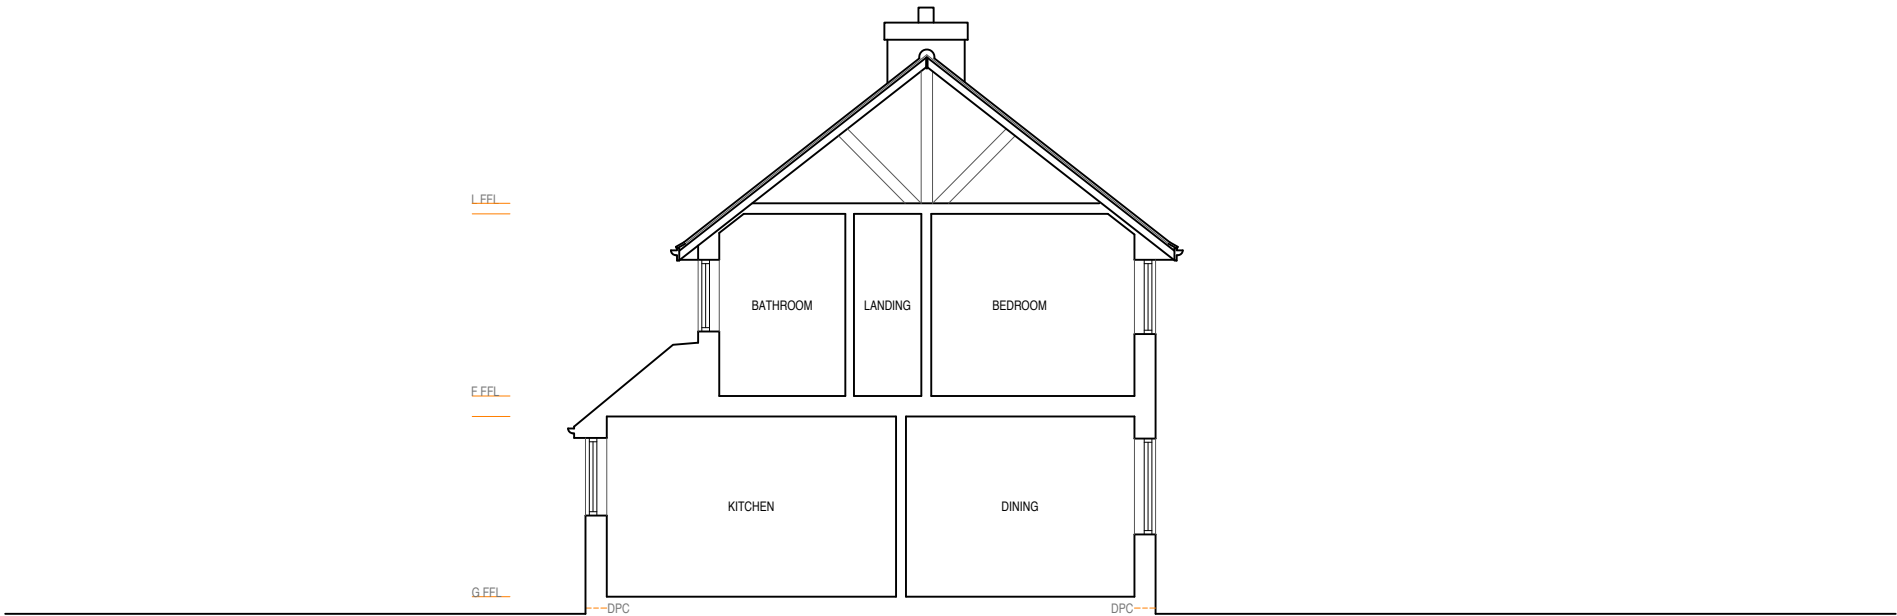

TYPICAL SECTION

Scale Bar (1:100)



Rev -      Date -      Revision -

© Pitch Architects Limited