




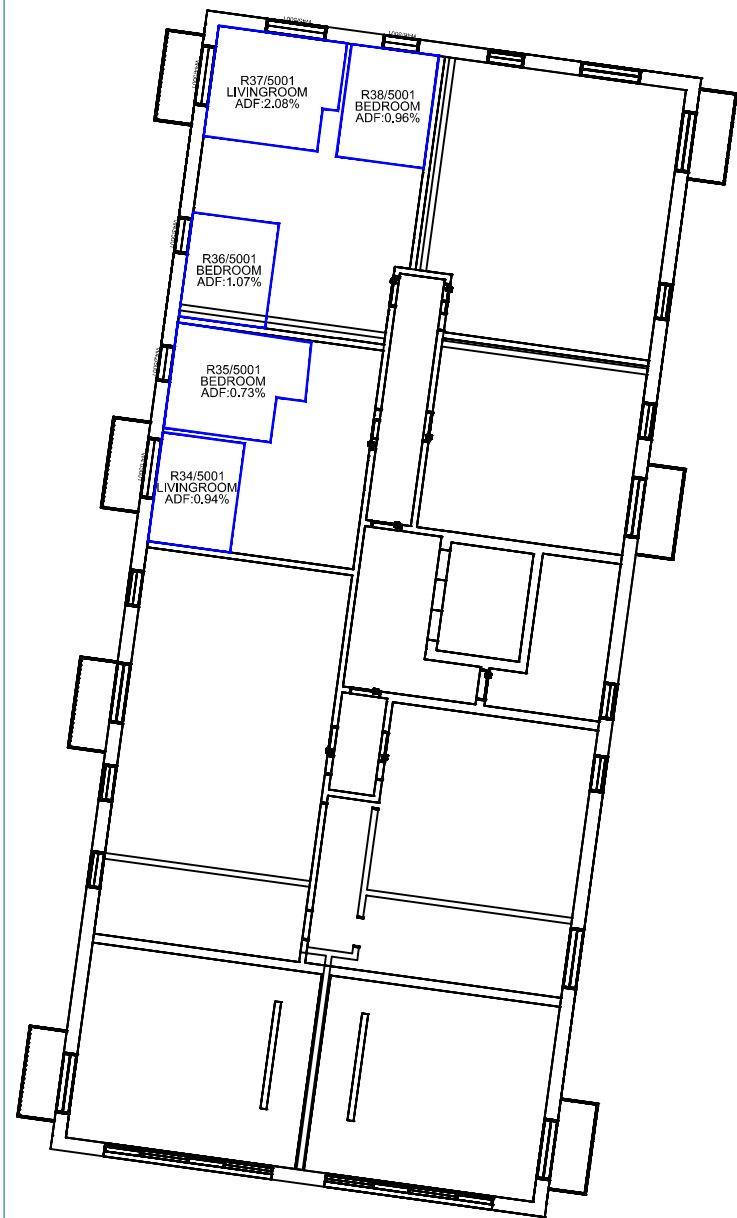


Block 2B - First Floor

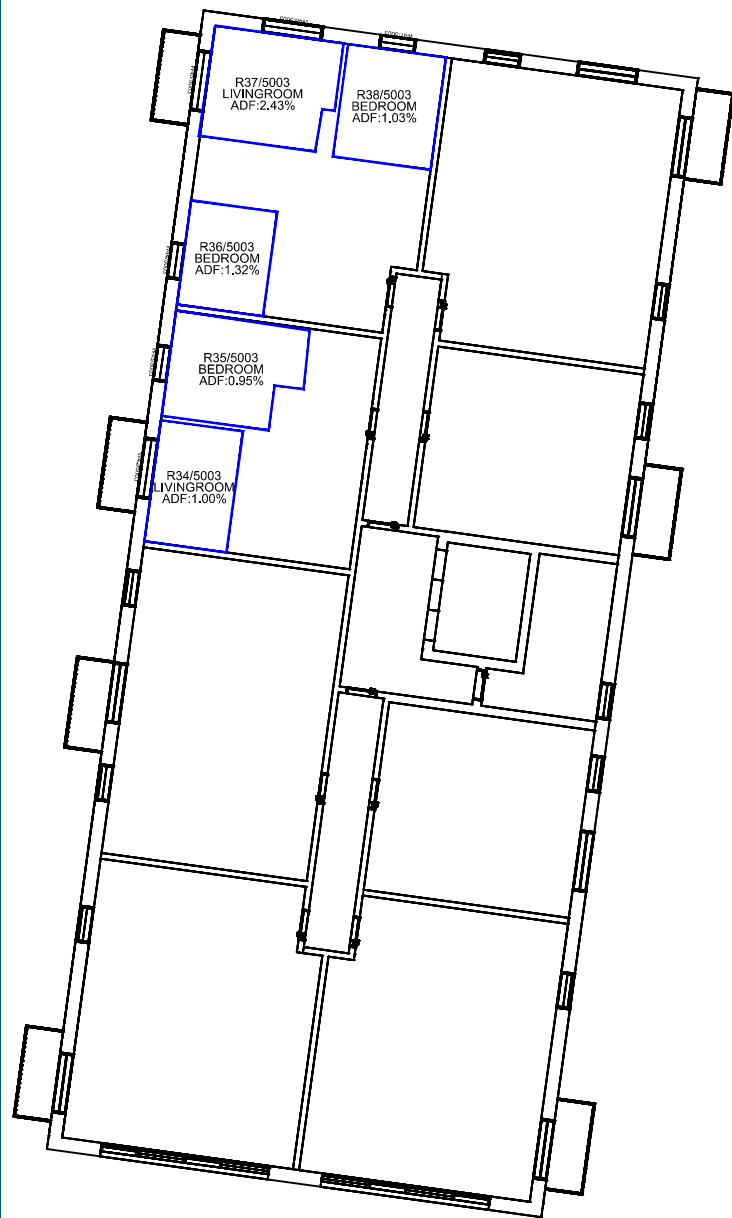

Block 2B - Third Floor

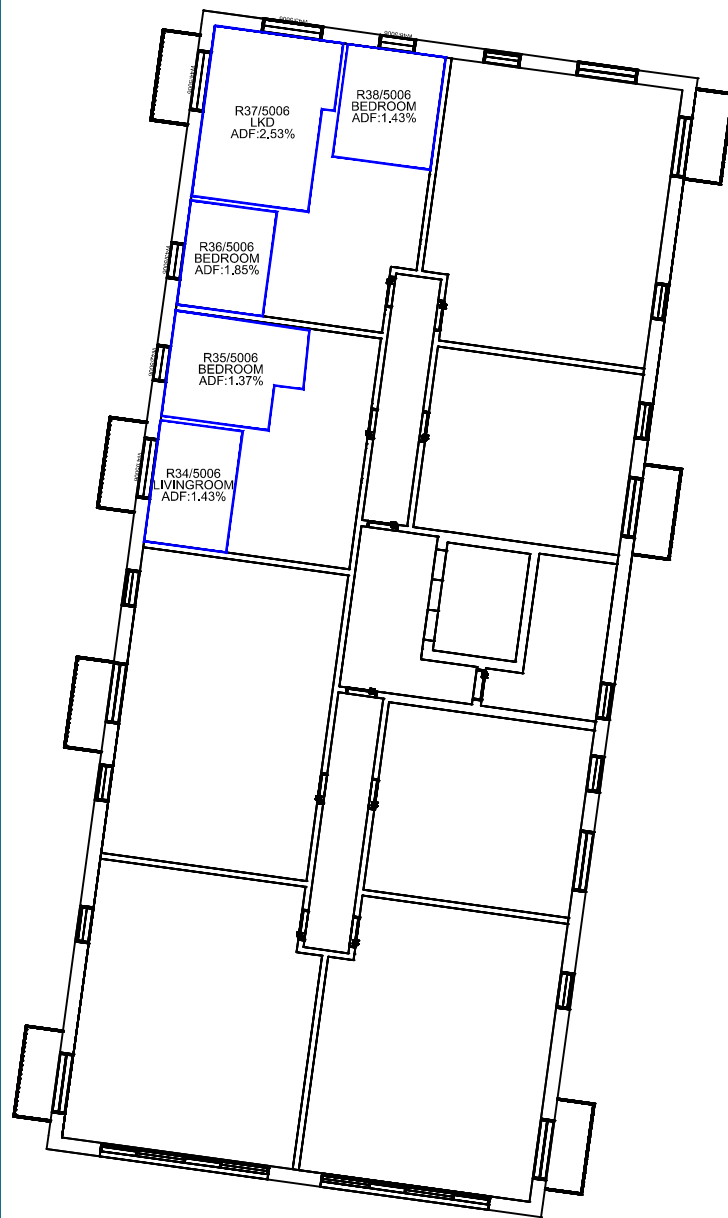

Block 2B - Sixth Floor

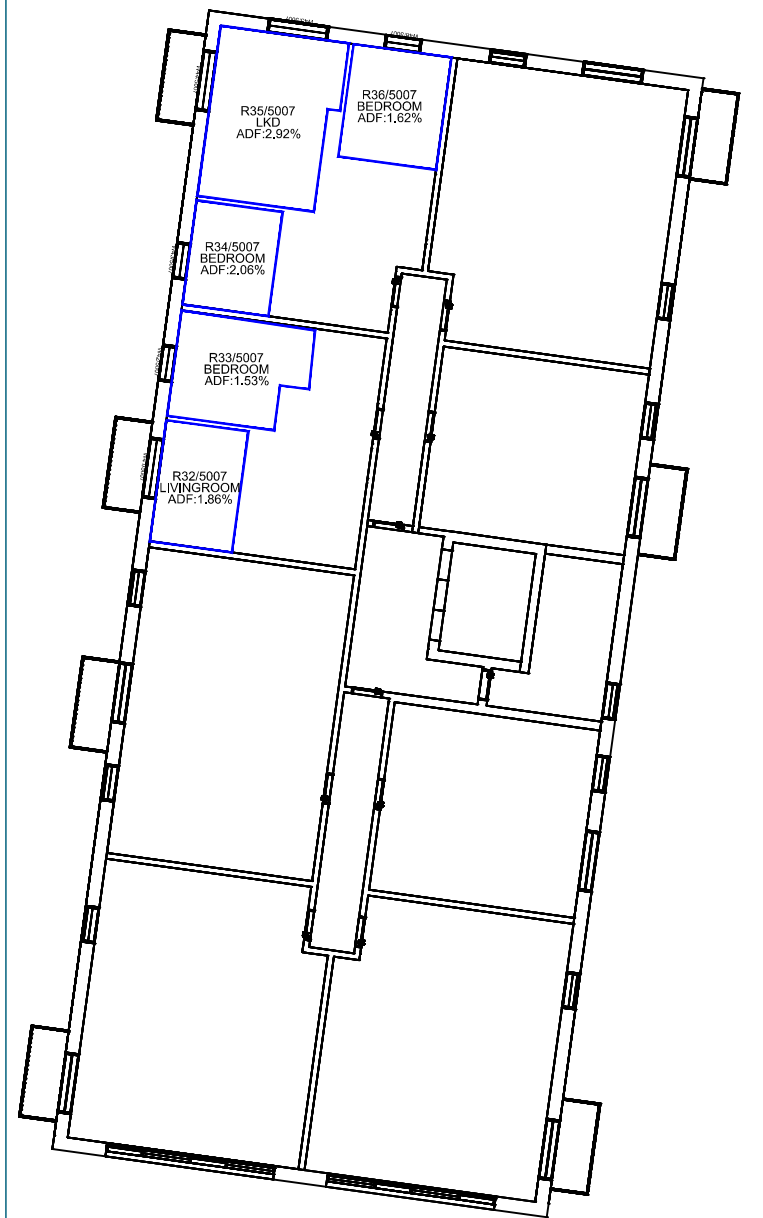



Block 2B - Seventh Floor

Sources: Point 2 Surveyors
3D Laser Scan Survey

Zmapping
Zmap Survey Info (received 10/05/17)
Reading_230816_Solids.dwg

TP Bennett
Proposal Scheme (received 03/12/18)
3D_181130.dwg

Key:

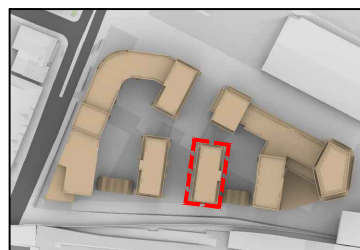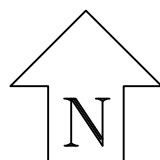

Scheme Confirmed: -

Date : -

Project: Reading Metropolitan
Vastern House, 80 Caversham Road
READING,
RG1 8JG

Drawn By: JR

Scale: 1:500 @ A3

Date: Dec 18


Title: Internal ADF Results
Proposed Scheme Dated 12/11/18
Block 2B
First, Third, Sixth and Seventh Floors

Dwg No: **P1368_INT_17**


Rel: 10

Point 2 Surveyors Ltd,
3rd Floor,
17 Slingsby Place,
London WC2E 9AB
0207 836 5828
www.point2surveyors.com




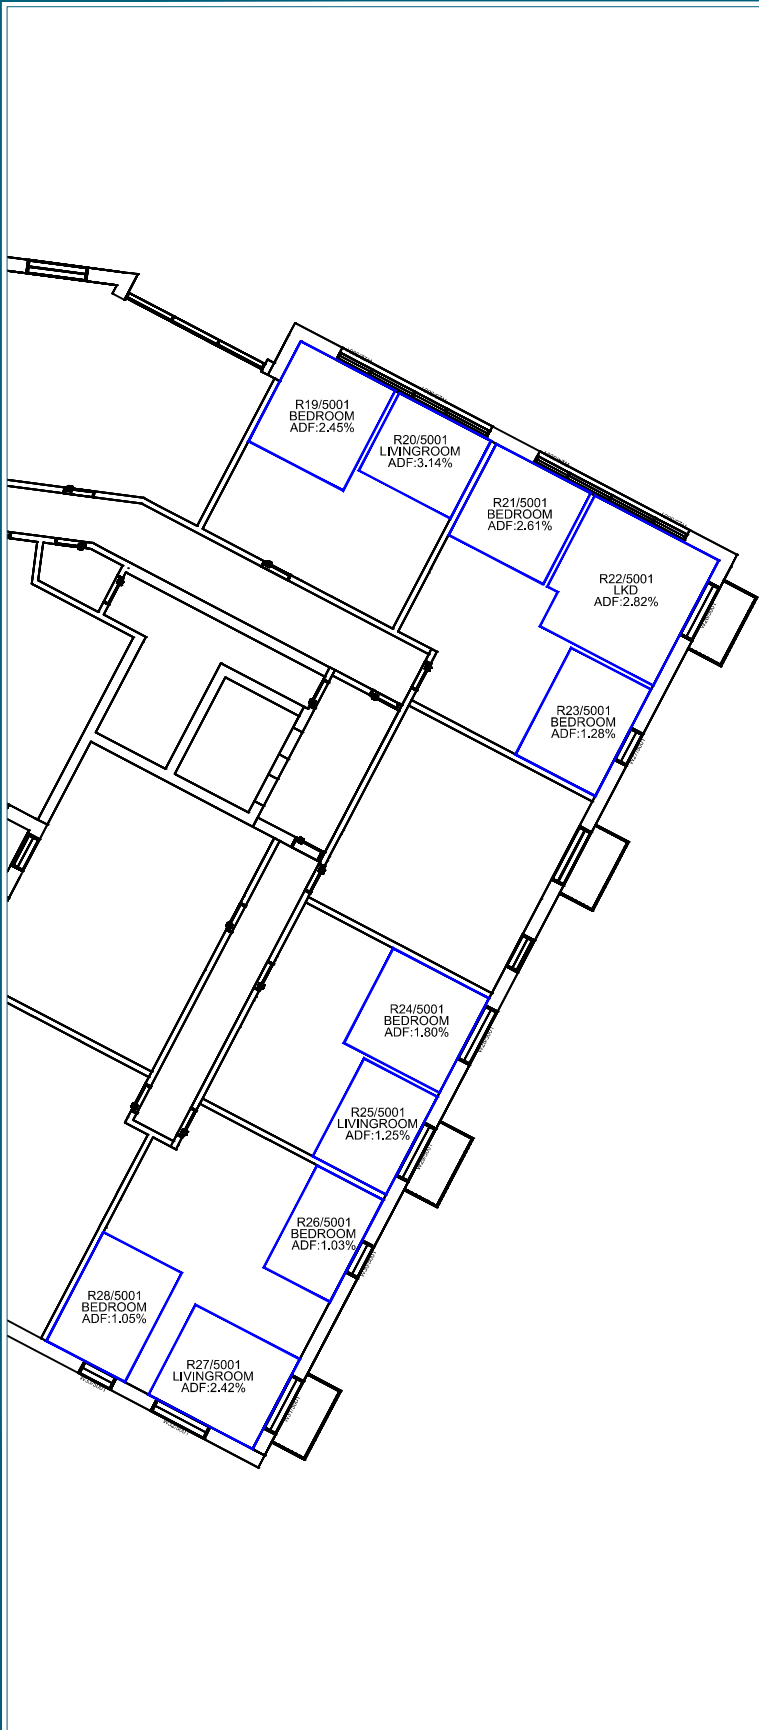


Block 3A - First Floor

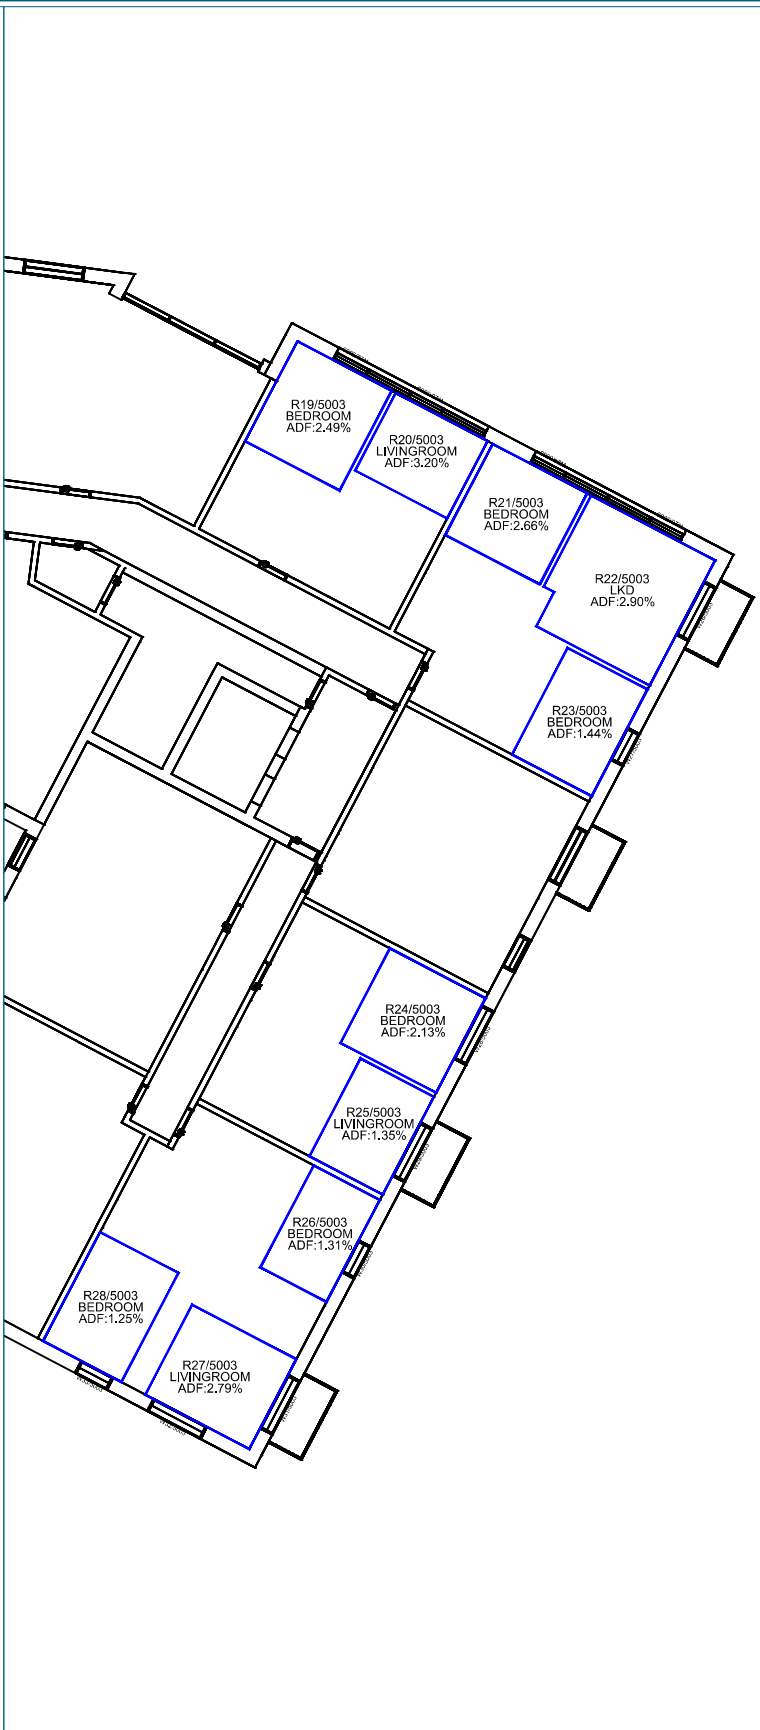

Block 3A - Third Floor

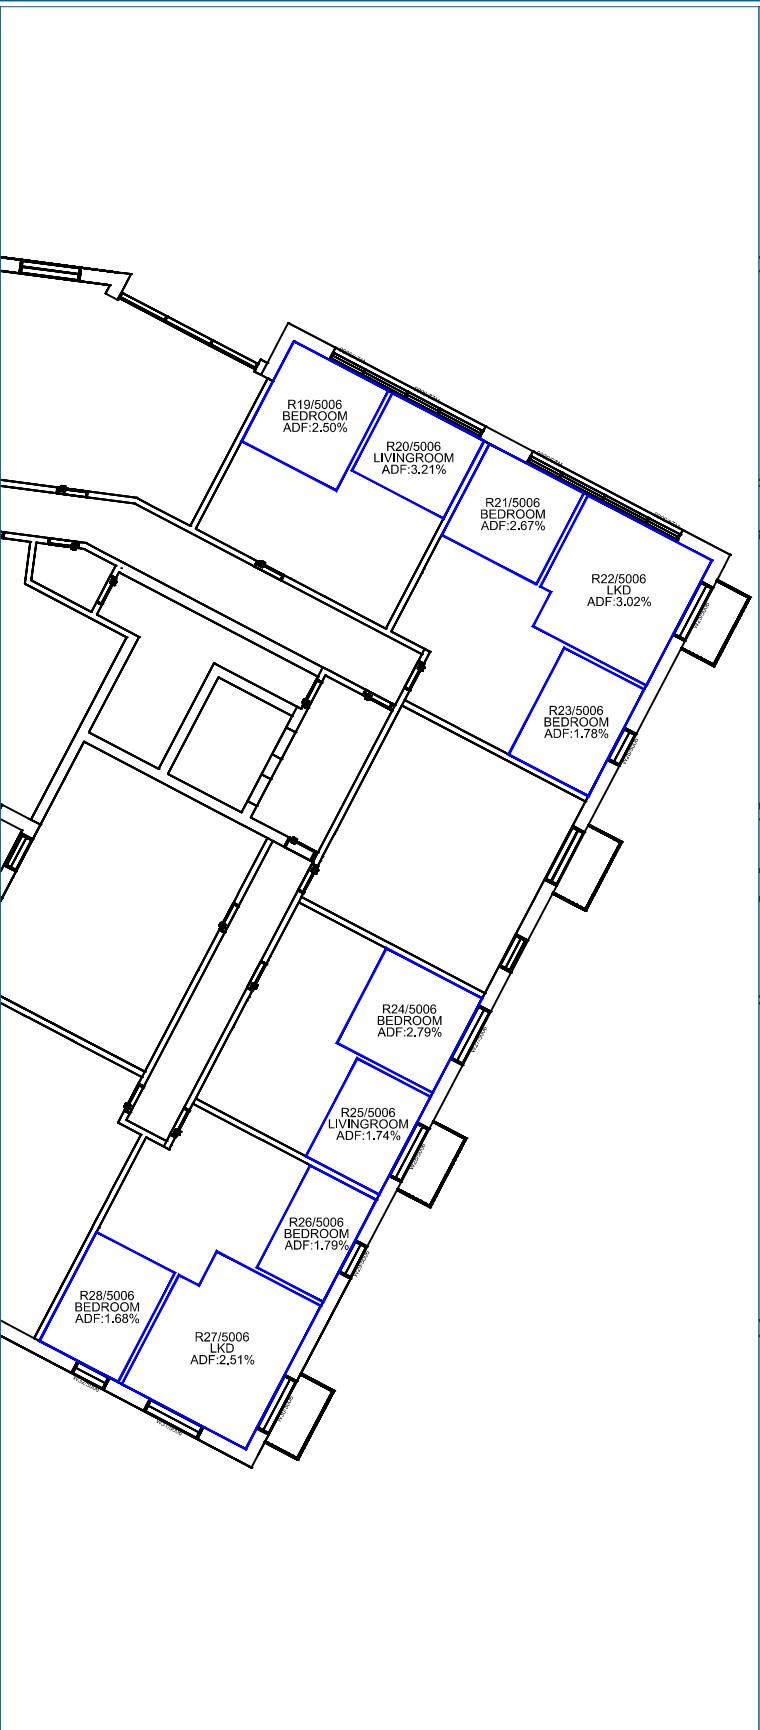

Block 3A - Sixth Floor

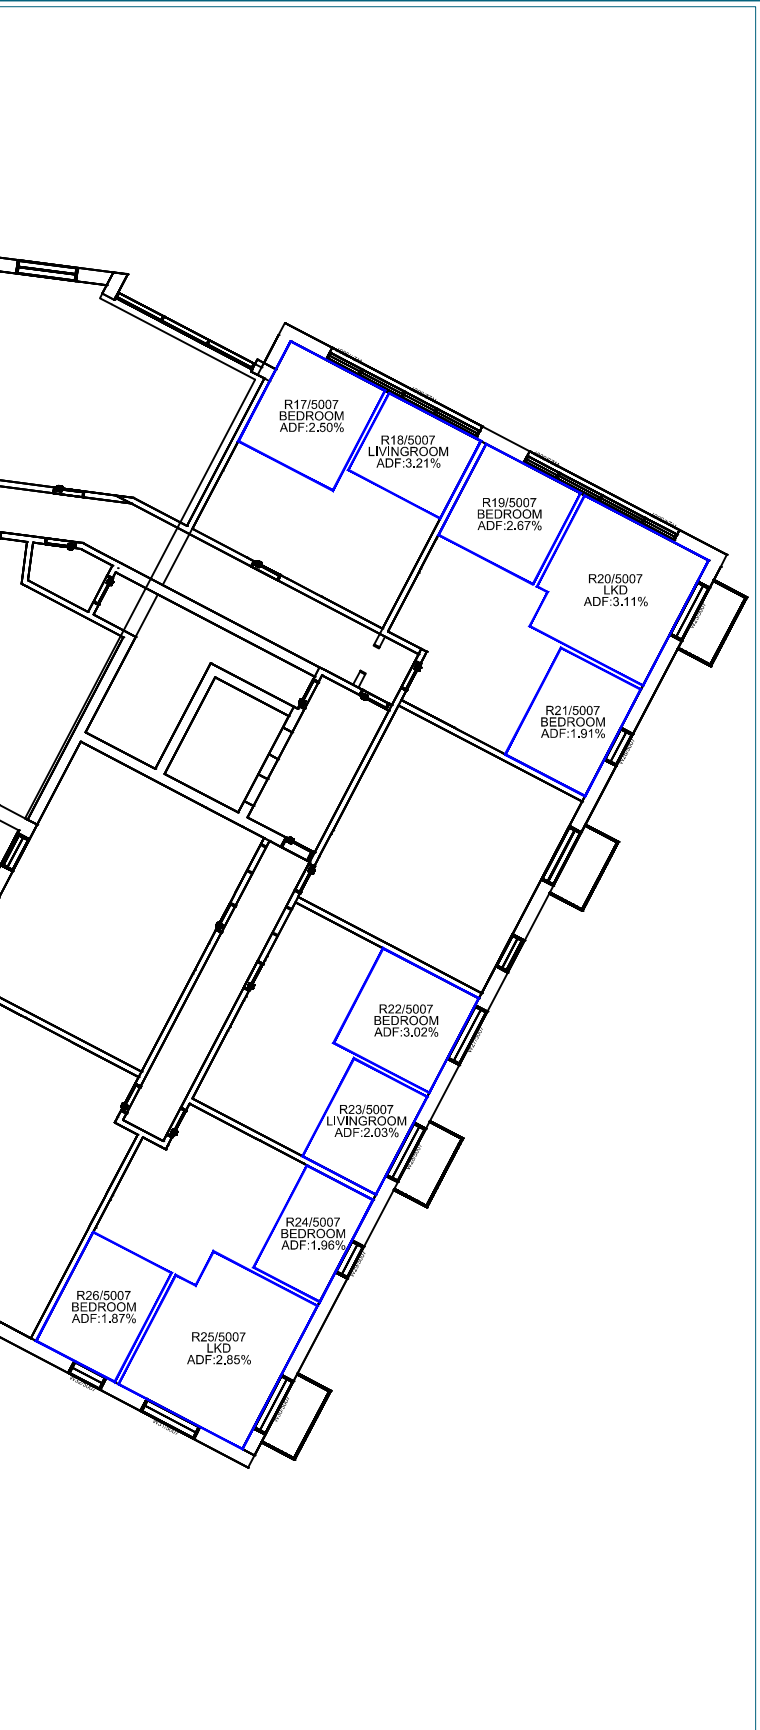



Block 3A - Seventh Floor

Sources: Point 2 Surveyors
3D Laser Scan Survey

Zmapping
Zmap Survey Info (received 10/05/17)
Reading_230816_Solids.dwg

TP Bennett
Proposal Scheme (received 03/12/18)
3D_181130.dwg

Key:

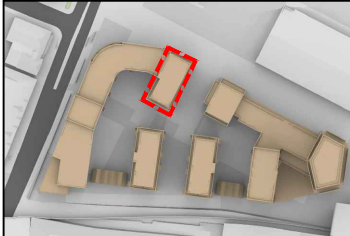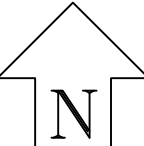

Scheme Confirmed: -

Date : -

Project: Reading Metropolitan
Vastern House, 80 Caversham Road
READING,
RG1 8JG

Drawn By: JR

Scale: 1:500 @ A3


Date: Dec 18


Title: Internal ADF Results
Proposed Scheme Dated 12/11/18
Block 3A
First, Third, Sixth and Seventh Floors

Dwg No: **P1368_INT_18**


Rel: 10

Point 2 Surveyors Ltd,
3rd Floor,
17 Slingsby Place,
London WC2E 9AB
0207 836 5828
www.point2surveyors.com

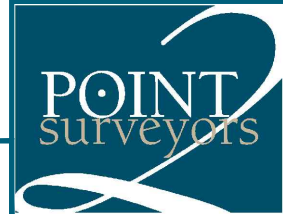


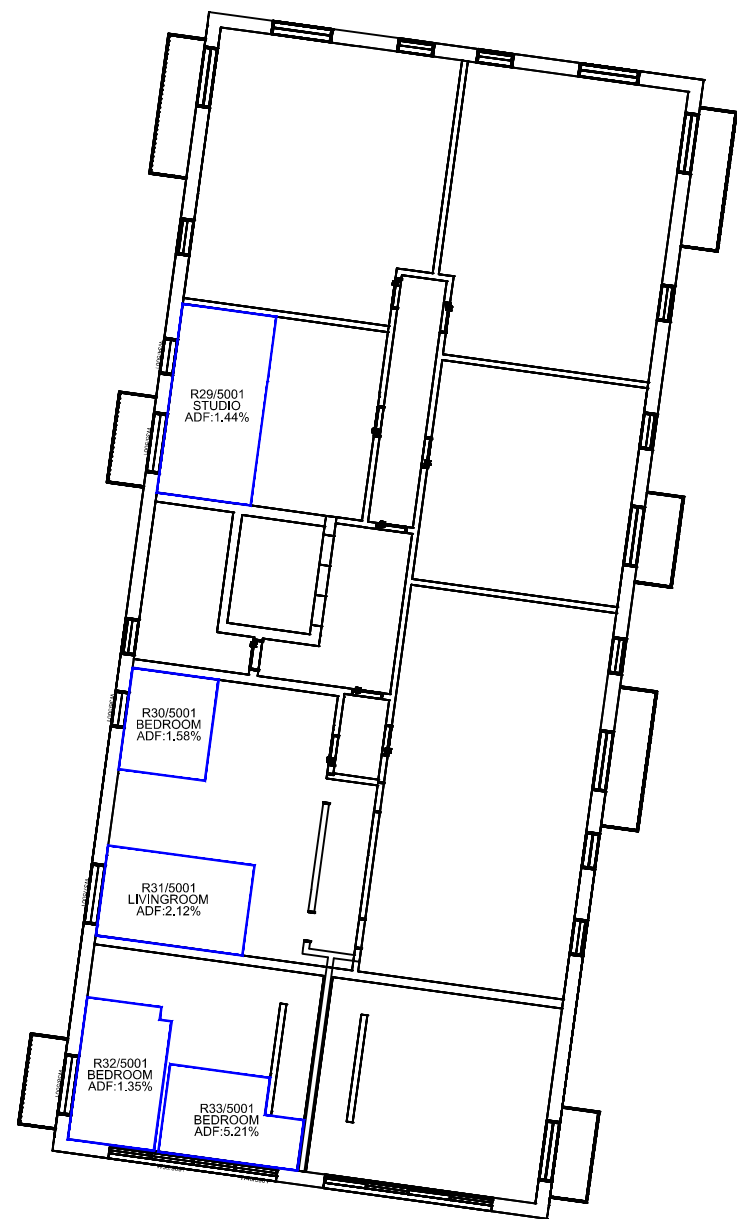


Block 3B - First Floor

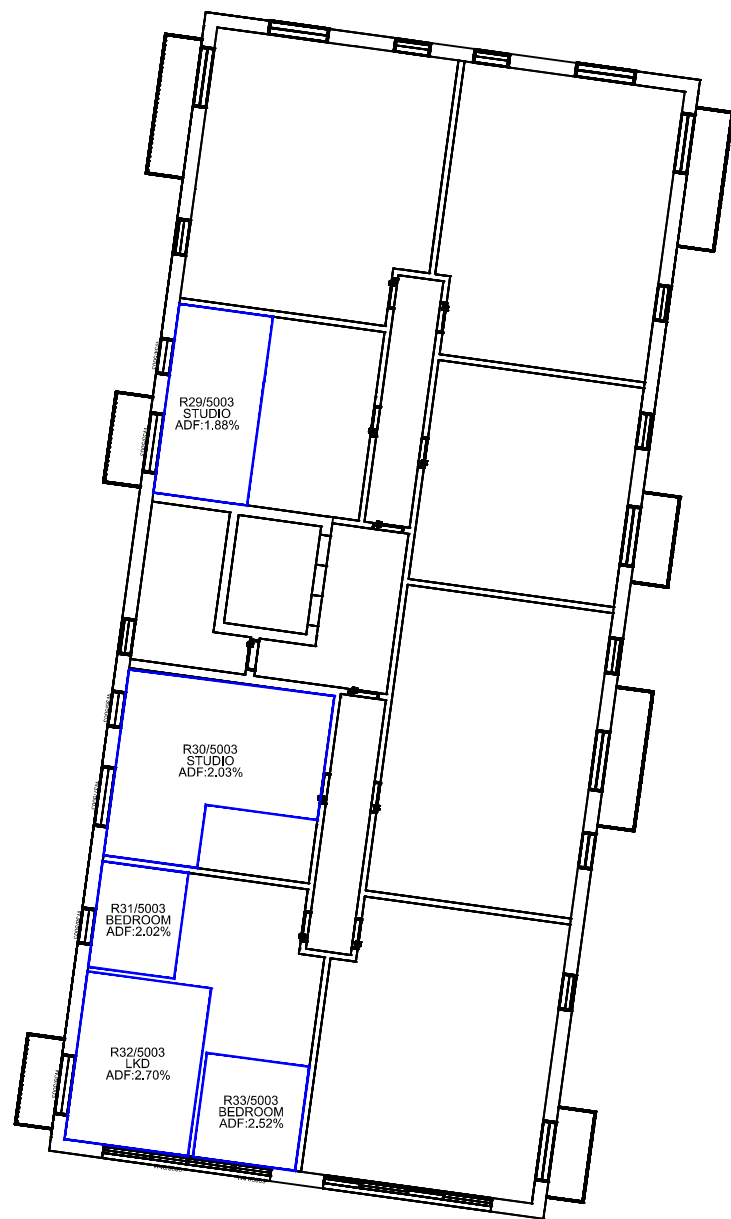

Block 3B - Third Floor

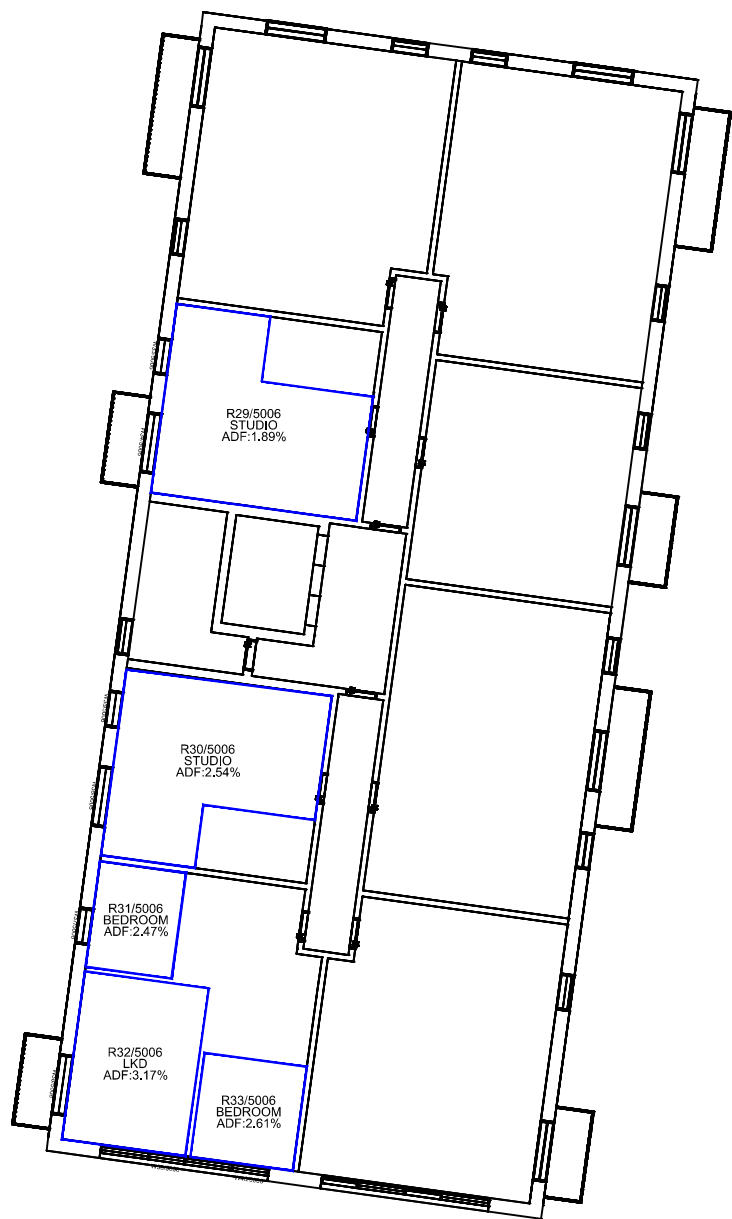

Block 3B - Sixth Floor

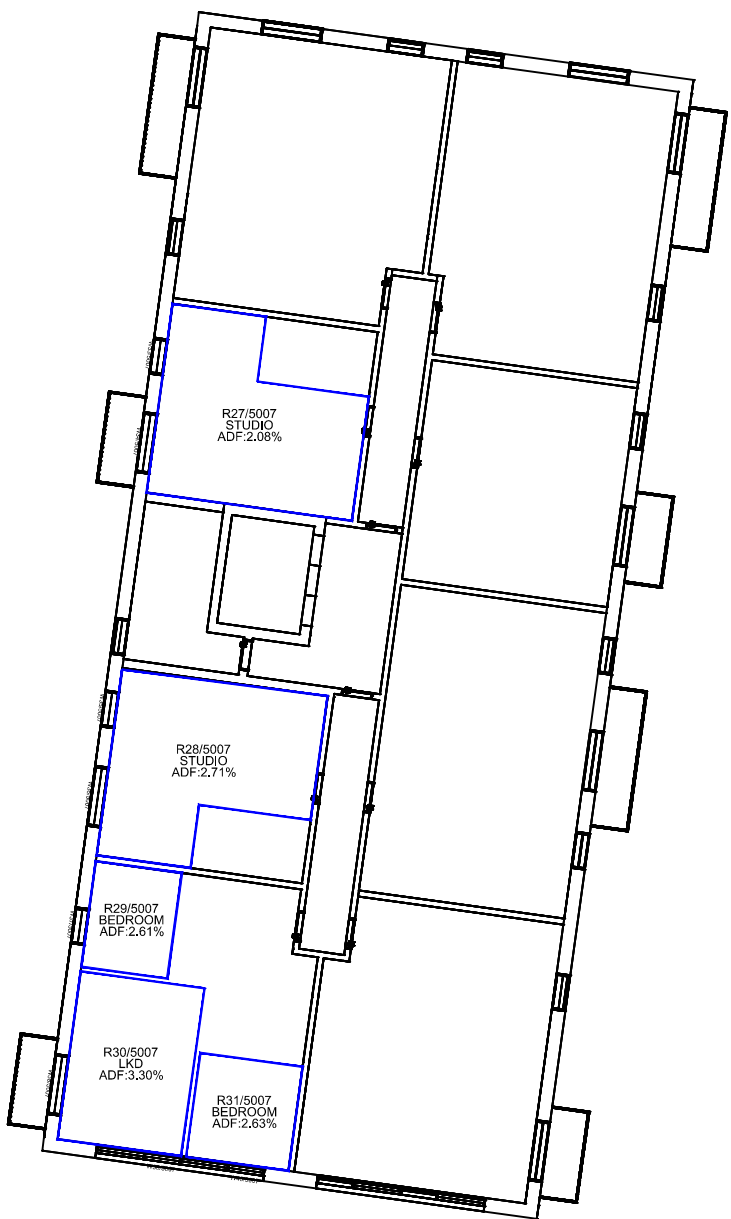

Block 3B - Seventh Floor

Sources: Point 2 Surveyors
3D Laser Scan Survey

Zmapping
Zmap Survey Info (received 10/05/17)
Reading_230816_Solids.dwg

TP Bennett
Proposal Scheme (received 03/12/18)
3D_181130.dwg



Scheme Confirmed: - Date : -


Project: Reading Metropolitan
Vastern House, 80 Caversham Road
READING,
RG1 8JG

Drawn By: JR Scale: 1:500 @ A3 Date: Dec 18


Title: Internal ADF Results
Proposed Scheme Dated 12/11/18
Block 3B
First, Third, Sixth and Seventh Floors

Dwg No: P1368_INT_19 Rel: 10

Point 2 Surveyors Ltd,
3rd Floor,
17 Slingsby Place,
London WC2E 9AB
0207 836 5828
www.point2surveyors.com

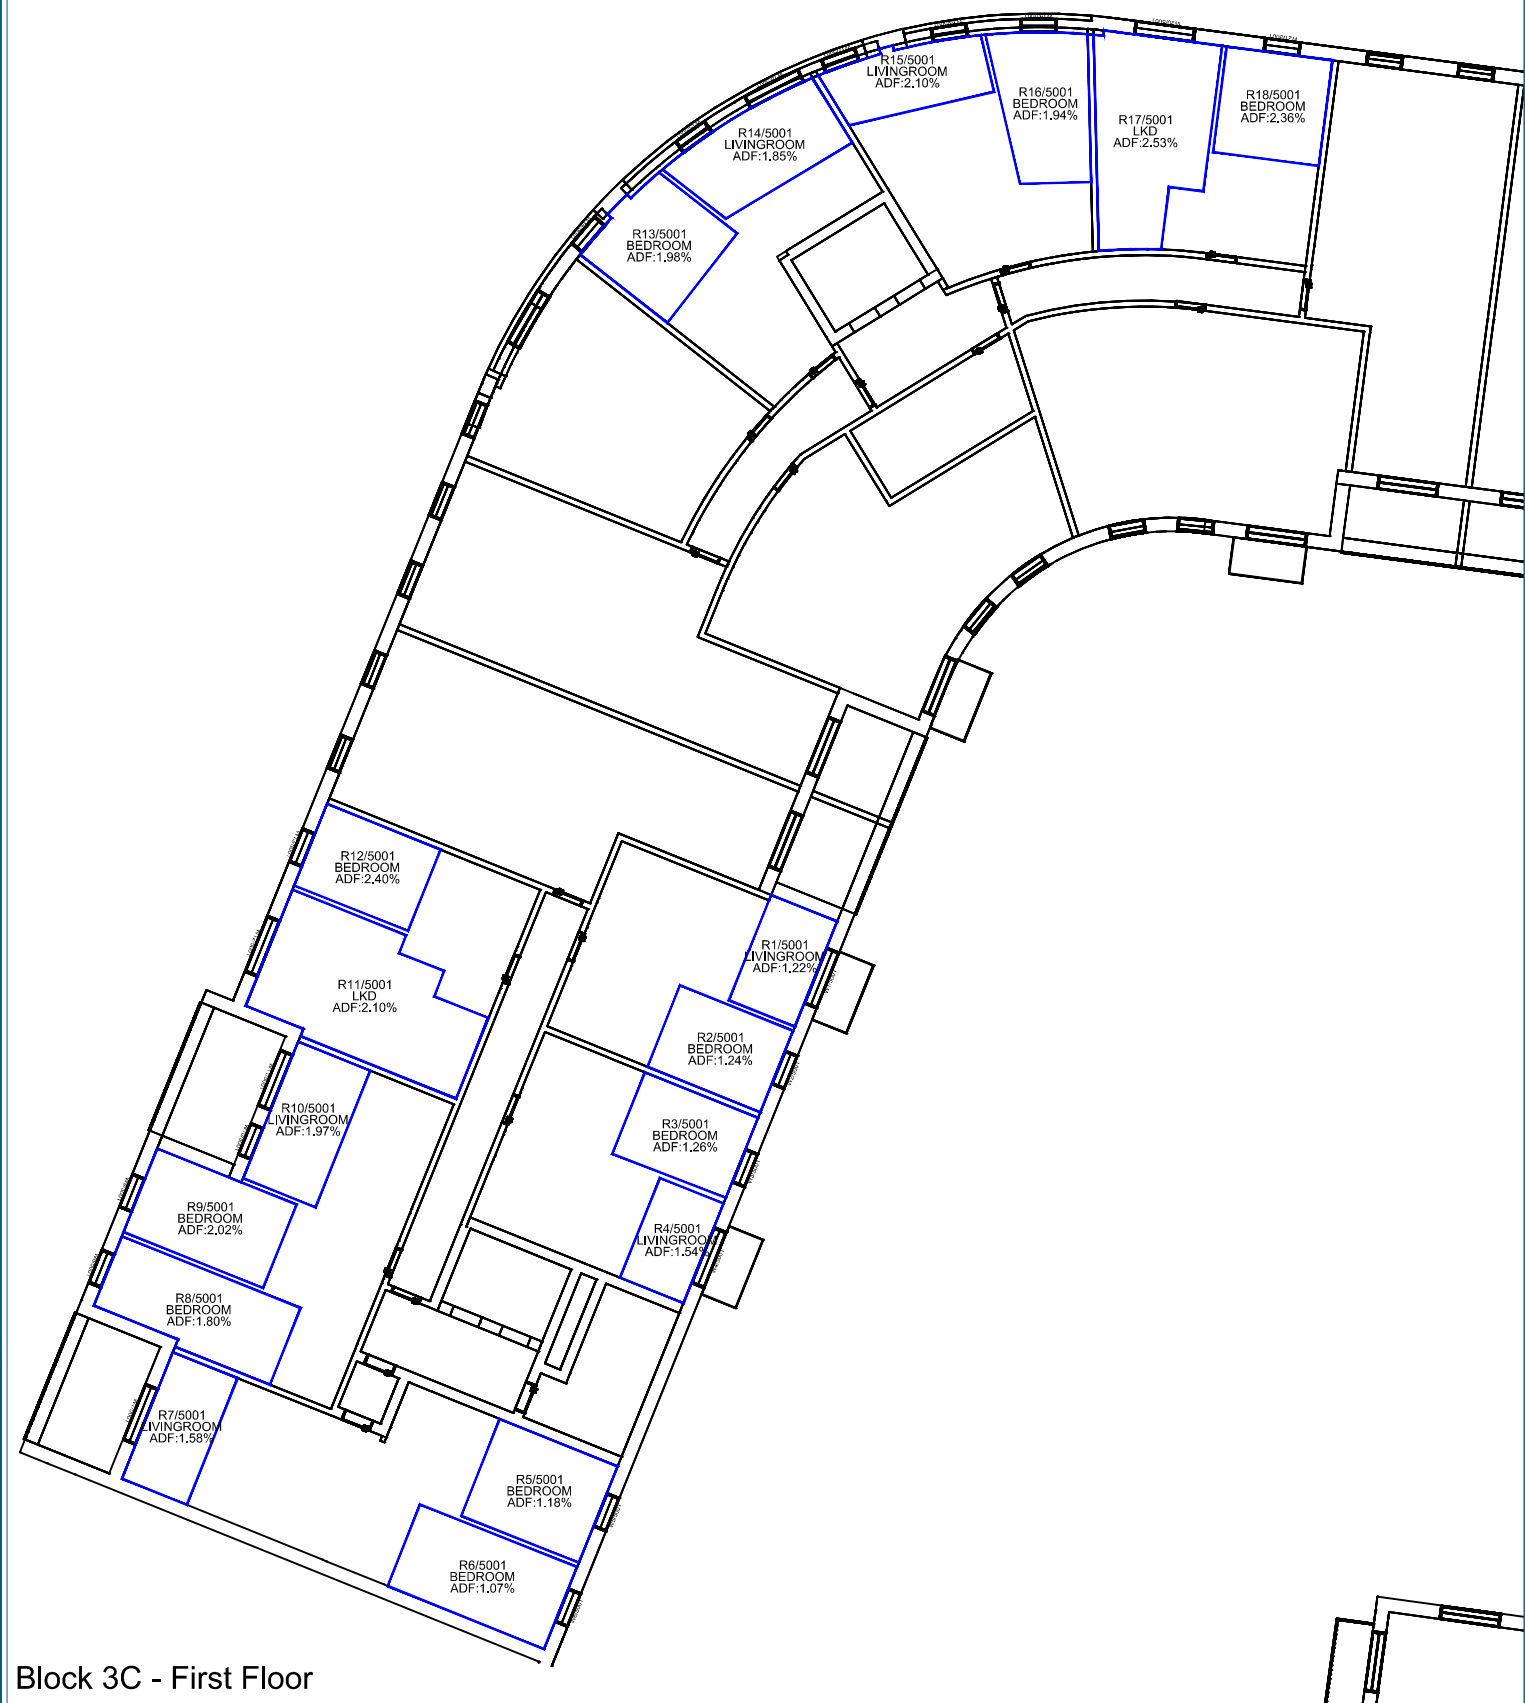

Block 3C - First Floor

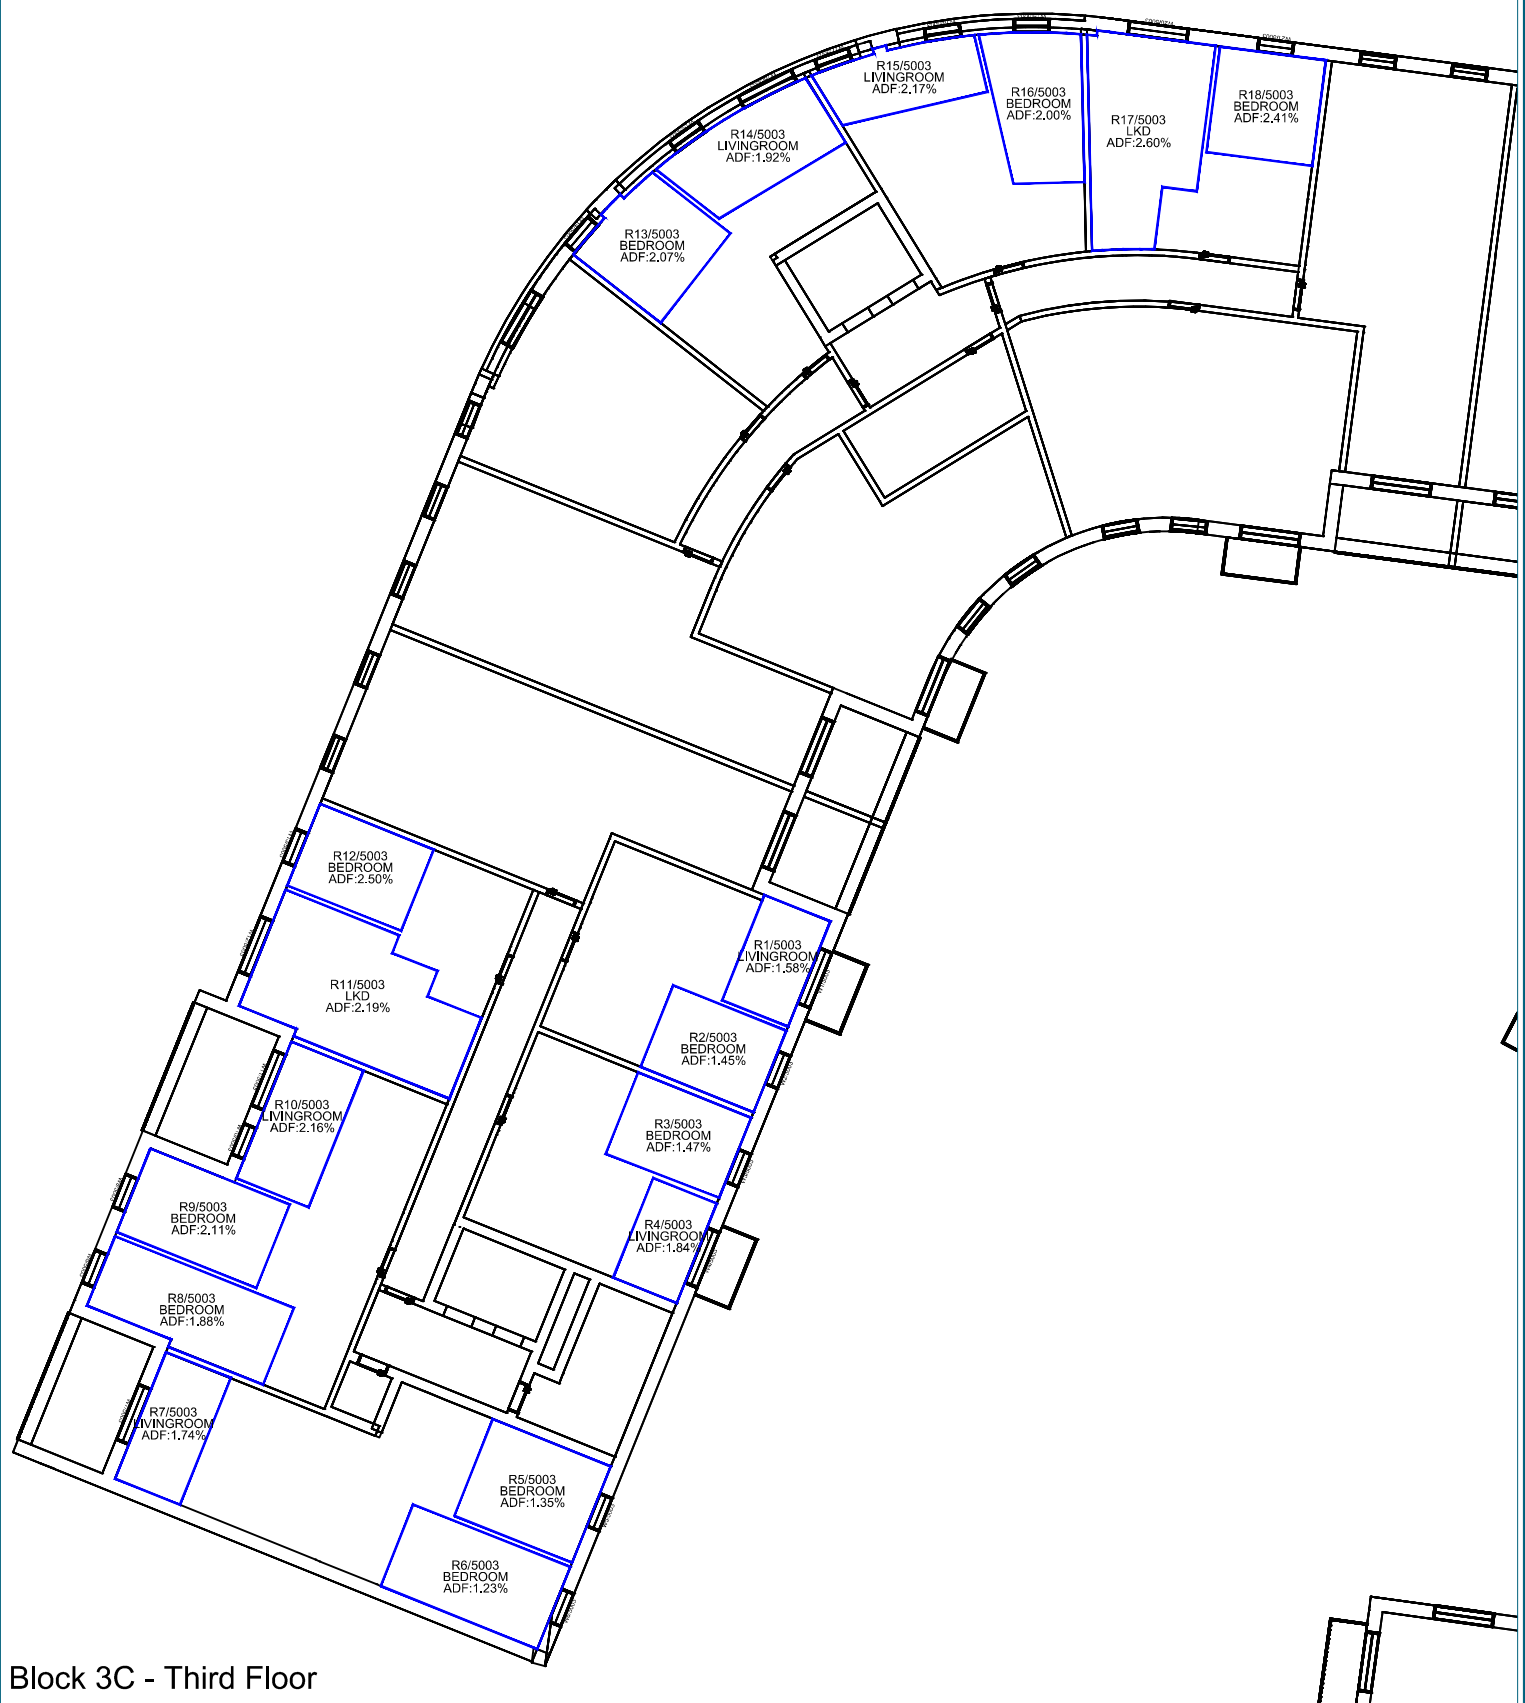


Block 3C - Third Floor

Sources: Point 2 Surveyors
3D Laser Scan Survey

Zmapping
Zmap Survey Info (received 10/05/17)
Reading_230816_Solids.dwg

TP Bennett
Proposal Scheme (received 03/12/18)
3D_181130.dwg

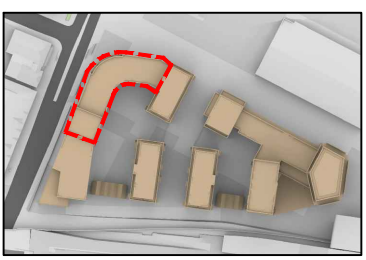

Project: Reading Metropolitan
Vastern House, 80 Caversham Road
READING,
RG1 8JG

Title: Internal ADF Results
Proposed Scheme Dated 12/11/18
Block 3C
First and Third Floors

Point 2 Surveyors Ltd,
3rd Floor,
17 Slingsby Place,
London WC2E 9AB
0207 836 5828
www.point2surveyors.com



Scheme Confirmed: -

Date : -


Drawn By: JR

Scale: 1:500 @ A3

Date: Dec 18

Dwg No: **P1368_INT_20**

Rel: 10

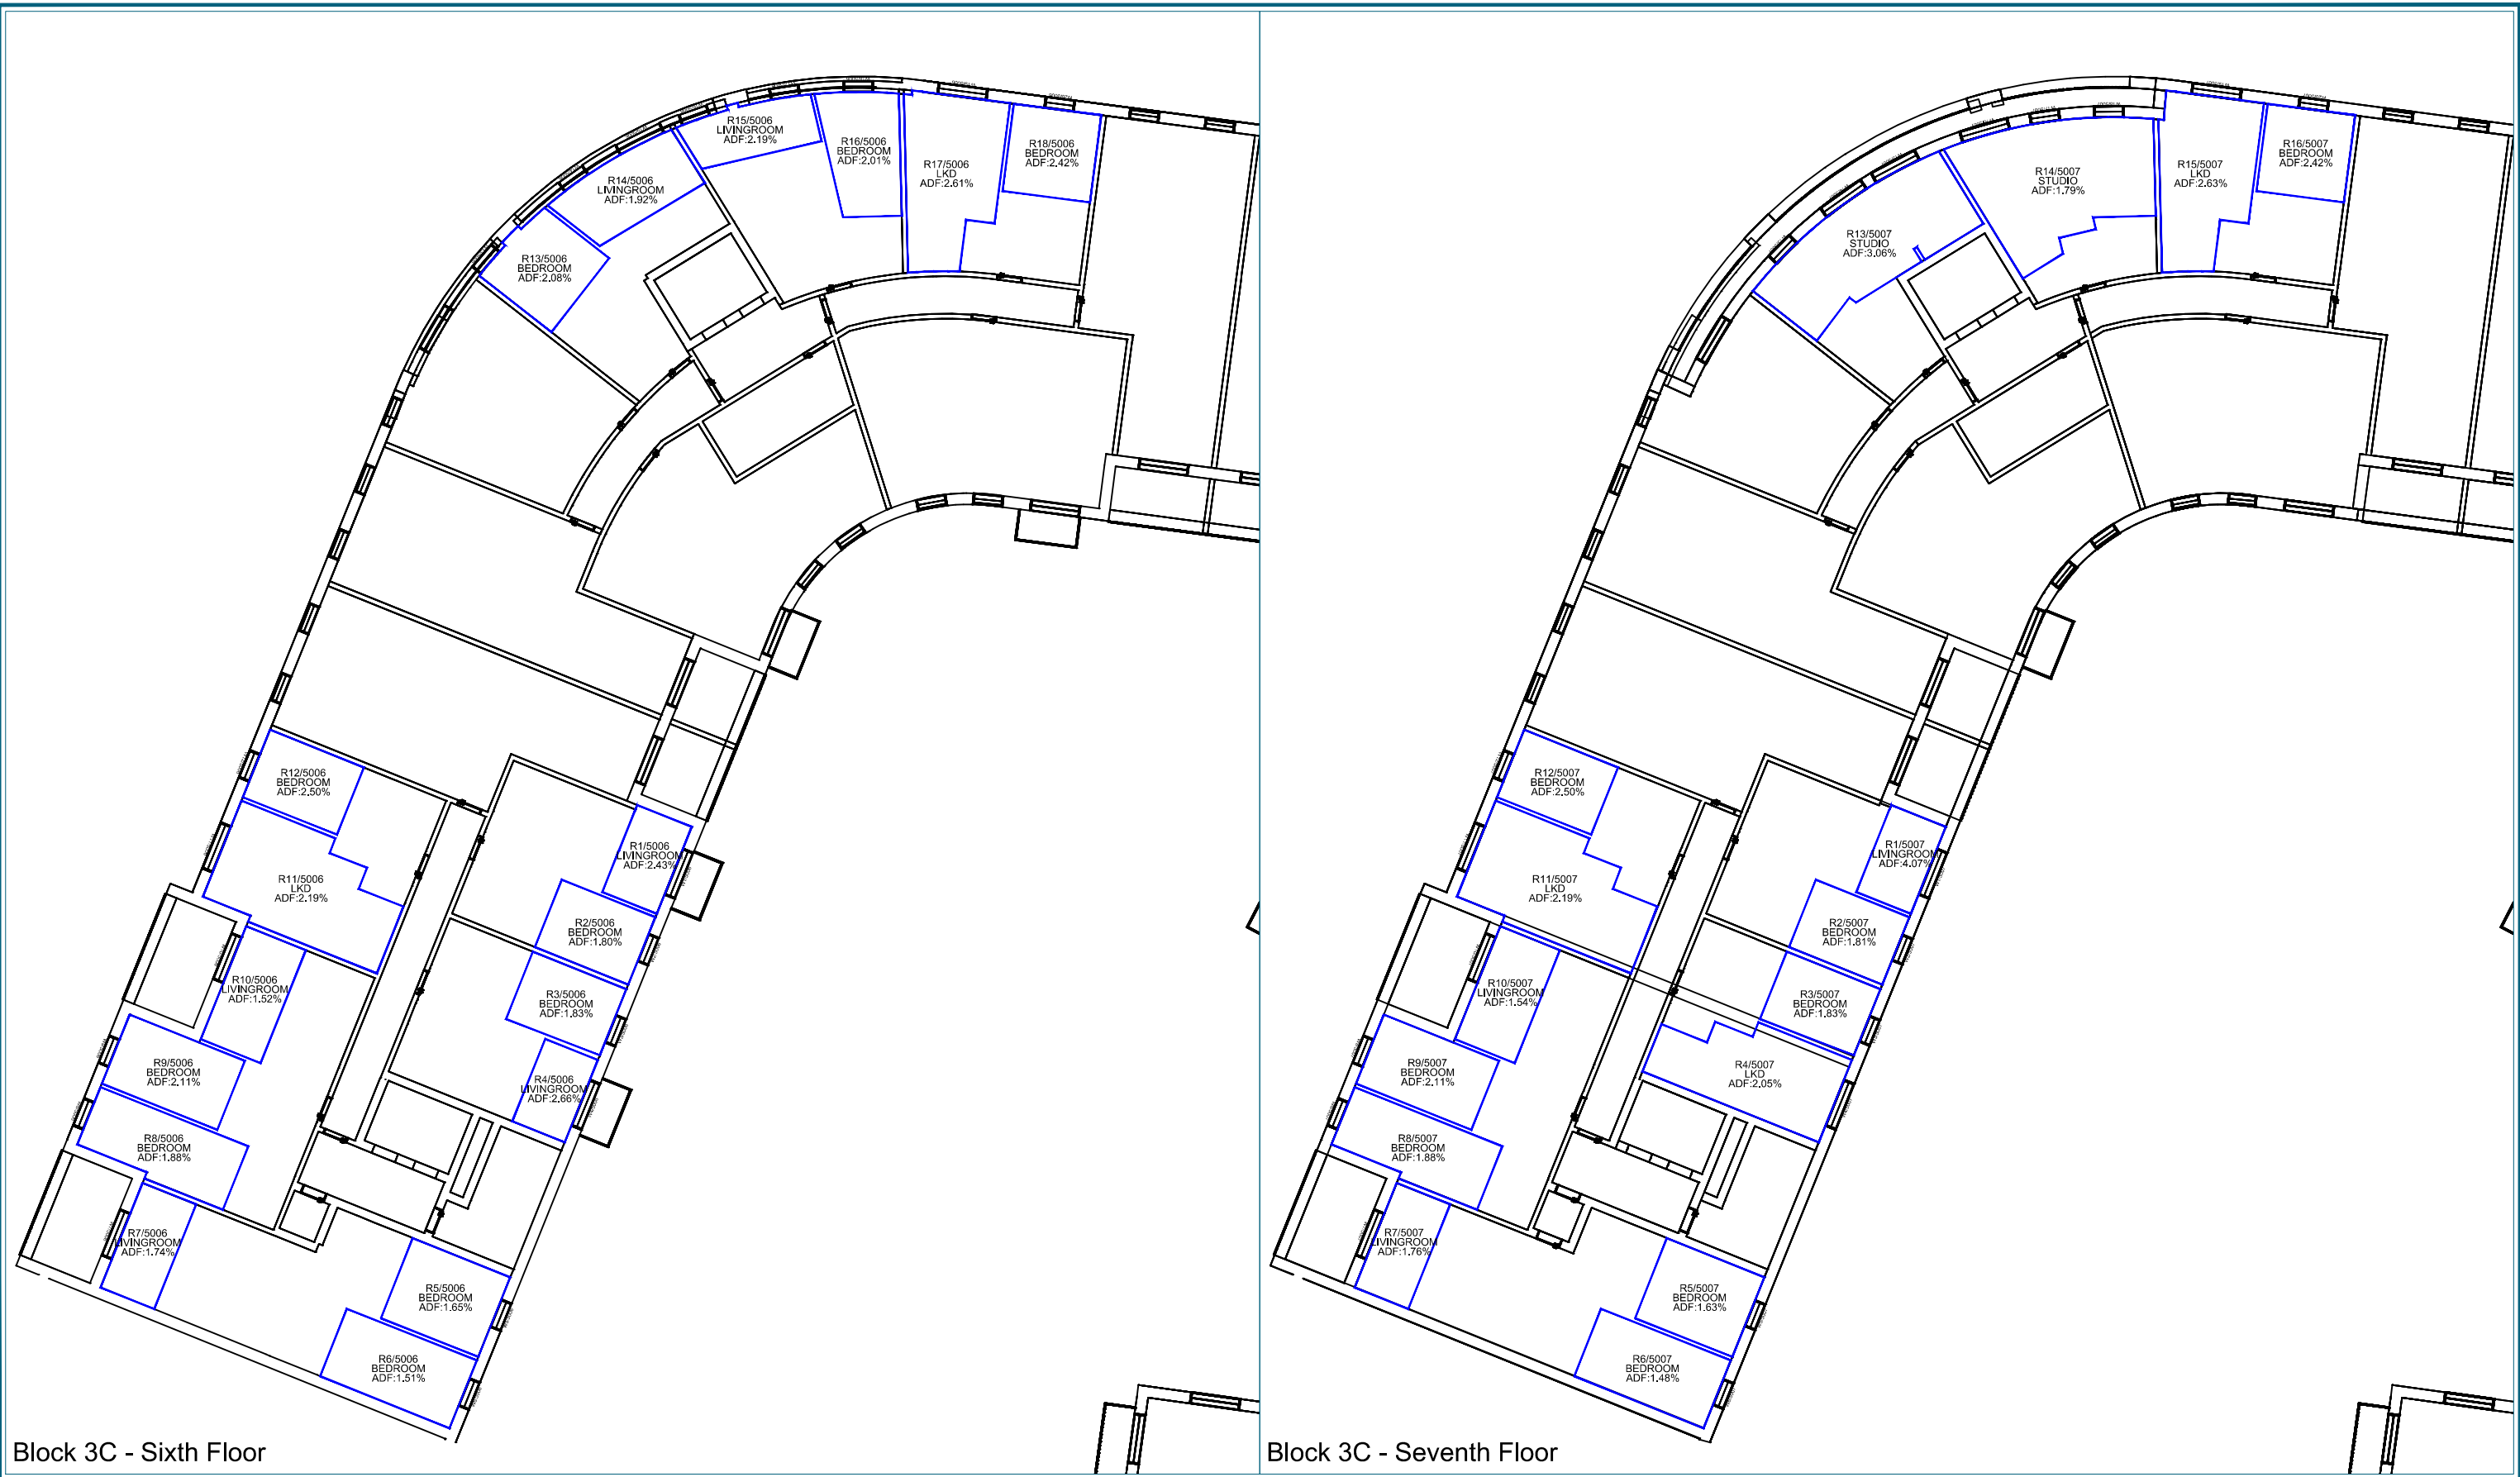

Block 3C - Sixth Floor


Block 3C - Seventh Floor

Sources: Point 2 Surveyors
3D Laser Scan Survey

Zmapping
Zmap Survey Info (received 10/05/17)
Reading_230816_Solids.dwg

TP Bennett
Proposal Scheme (received 03/12/18)
3D_181130.dwg


Key:

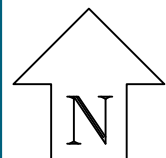

Project: Reading Metropolitan
Vastern House, 80 Caversham Road
READING,
RG1 8JG

Title: Internal ADF Results
Proposed Scheme Dated 12/11/18
Block 3C
Sixth and Seventh Floors

Point 2 Surveyors Ltd,
3rd Floor,
17 Slingsby Place,
London WC2E 9AB
0207 836 5828
www.point2surveyors.com

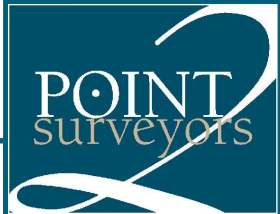

Scheme Confirmed: -

Date: -

Drawn By: JR

Scale: 1:500 @ A3

Date: Dec 18

Dwg No: **P1368_INT_21**

Rel: 10

Appendix D – Sun Hours on Ground

