
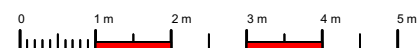
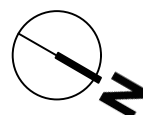


See Drawing 202 P 09
for the Communal Garden Plan.

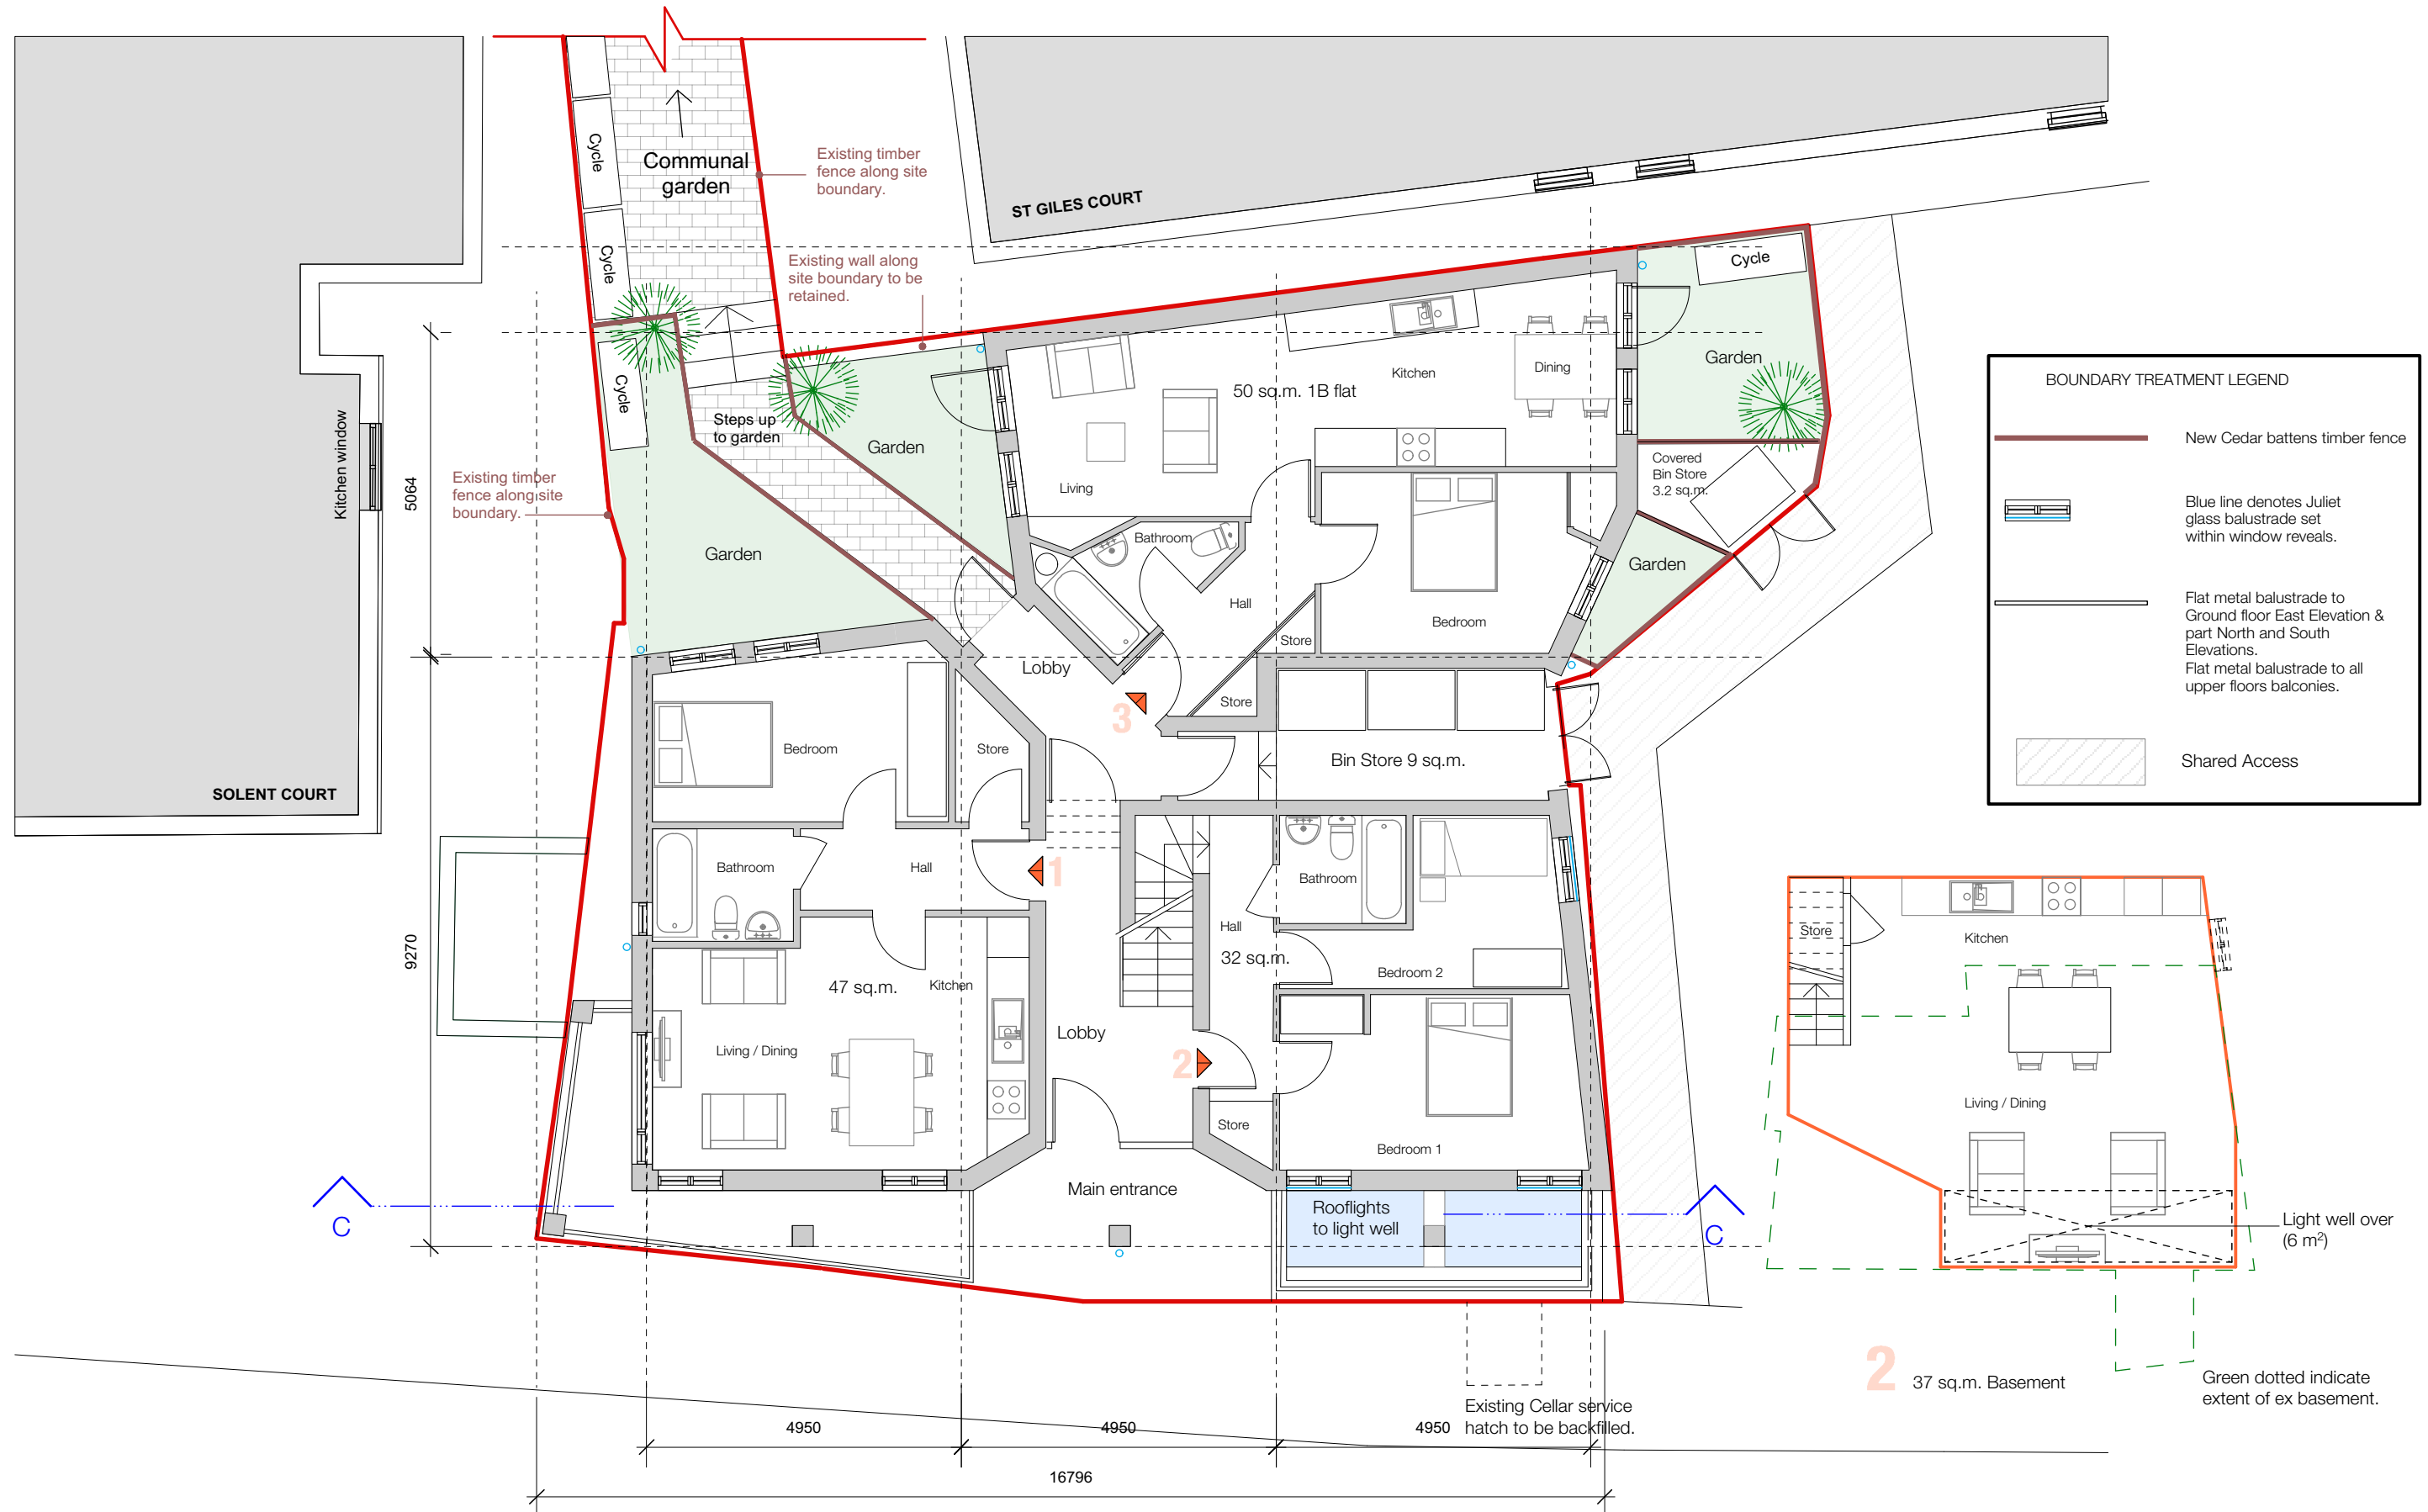

This drawing is the property of Somorjay & Talliss Architects Copyright Reserved.
Do not scale from this drawing. All dimensions to be verified on site before construction begins.
All discrepancies or omissions must be reported immediately to the Architect.

Rev. A	General Amendments following Planning Officer Comments.	20.07.18
Rev. B	Amendments to outdoor refuse store, Timber trellis & Green wall Added	02.10.18

PROJECT
Residential Development at Red Lion 34-38 Southampton Street Reading RG1 2QL

DRAWING

GROUND FLOOR PLAN - AS PROPOSED

CLIENT	MacNiven Quays
--------	----------------

SCALE	1:100 @ A3
-------	------------

DATE	01.05.2018
------	------------

REV. B

202 P 02