


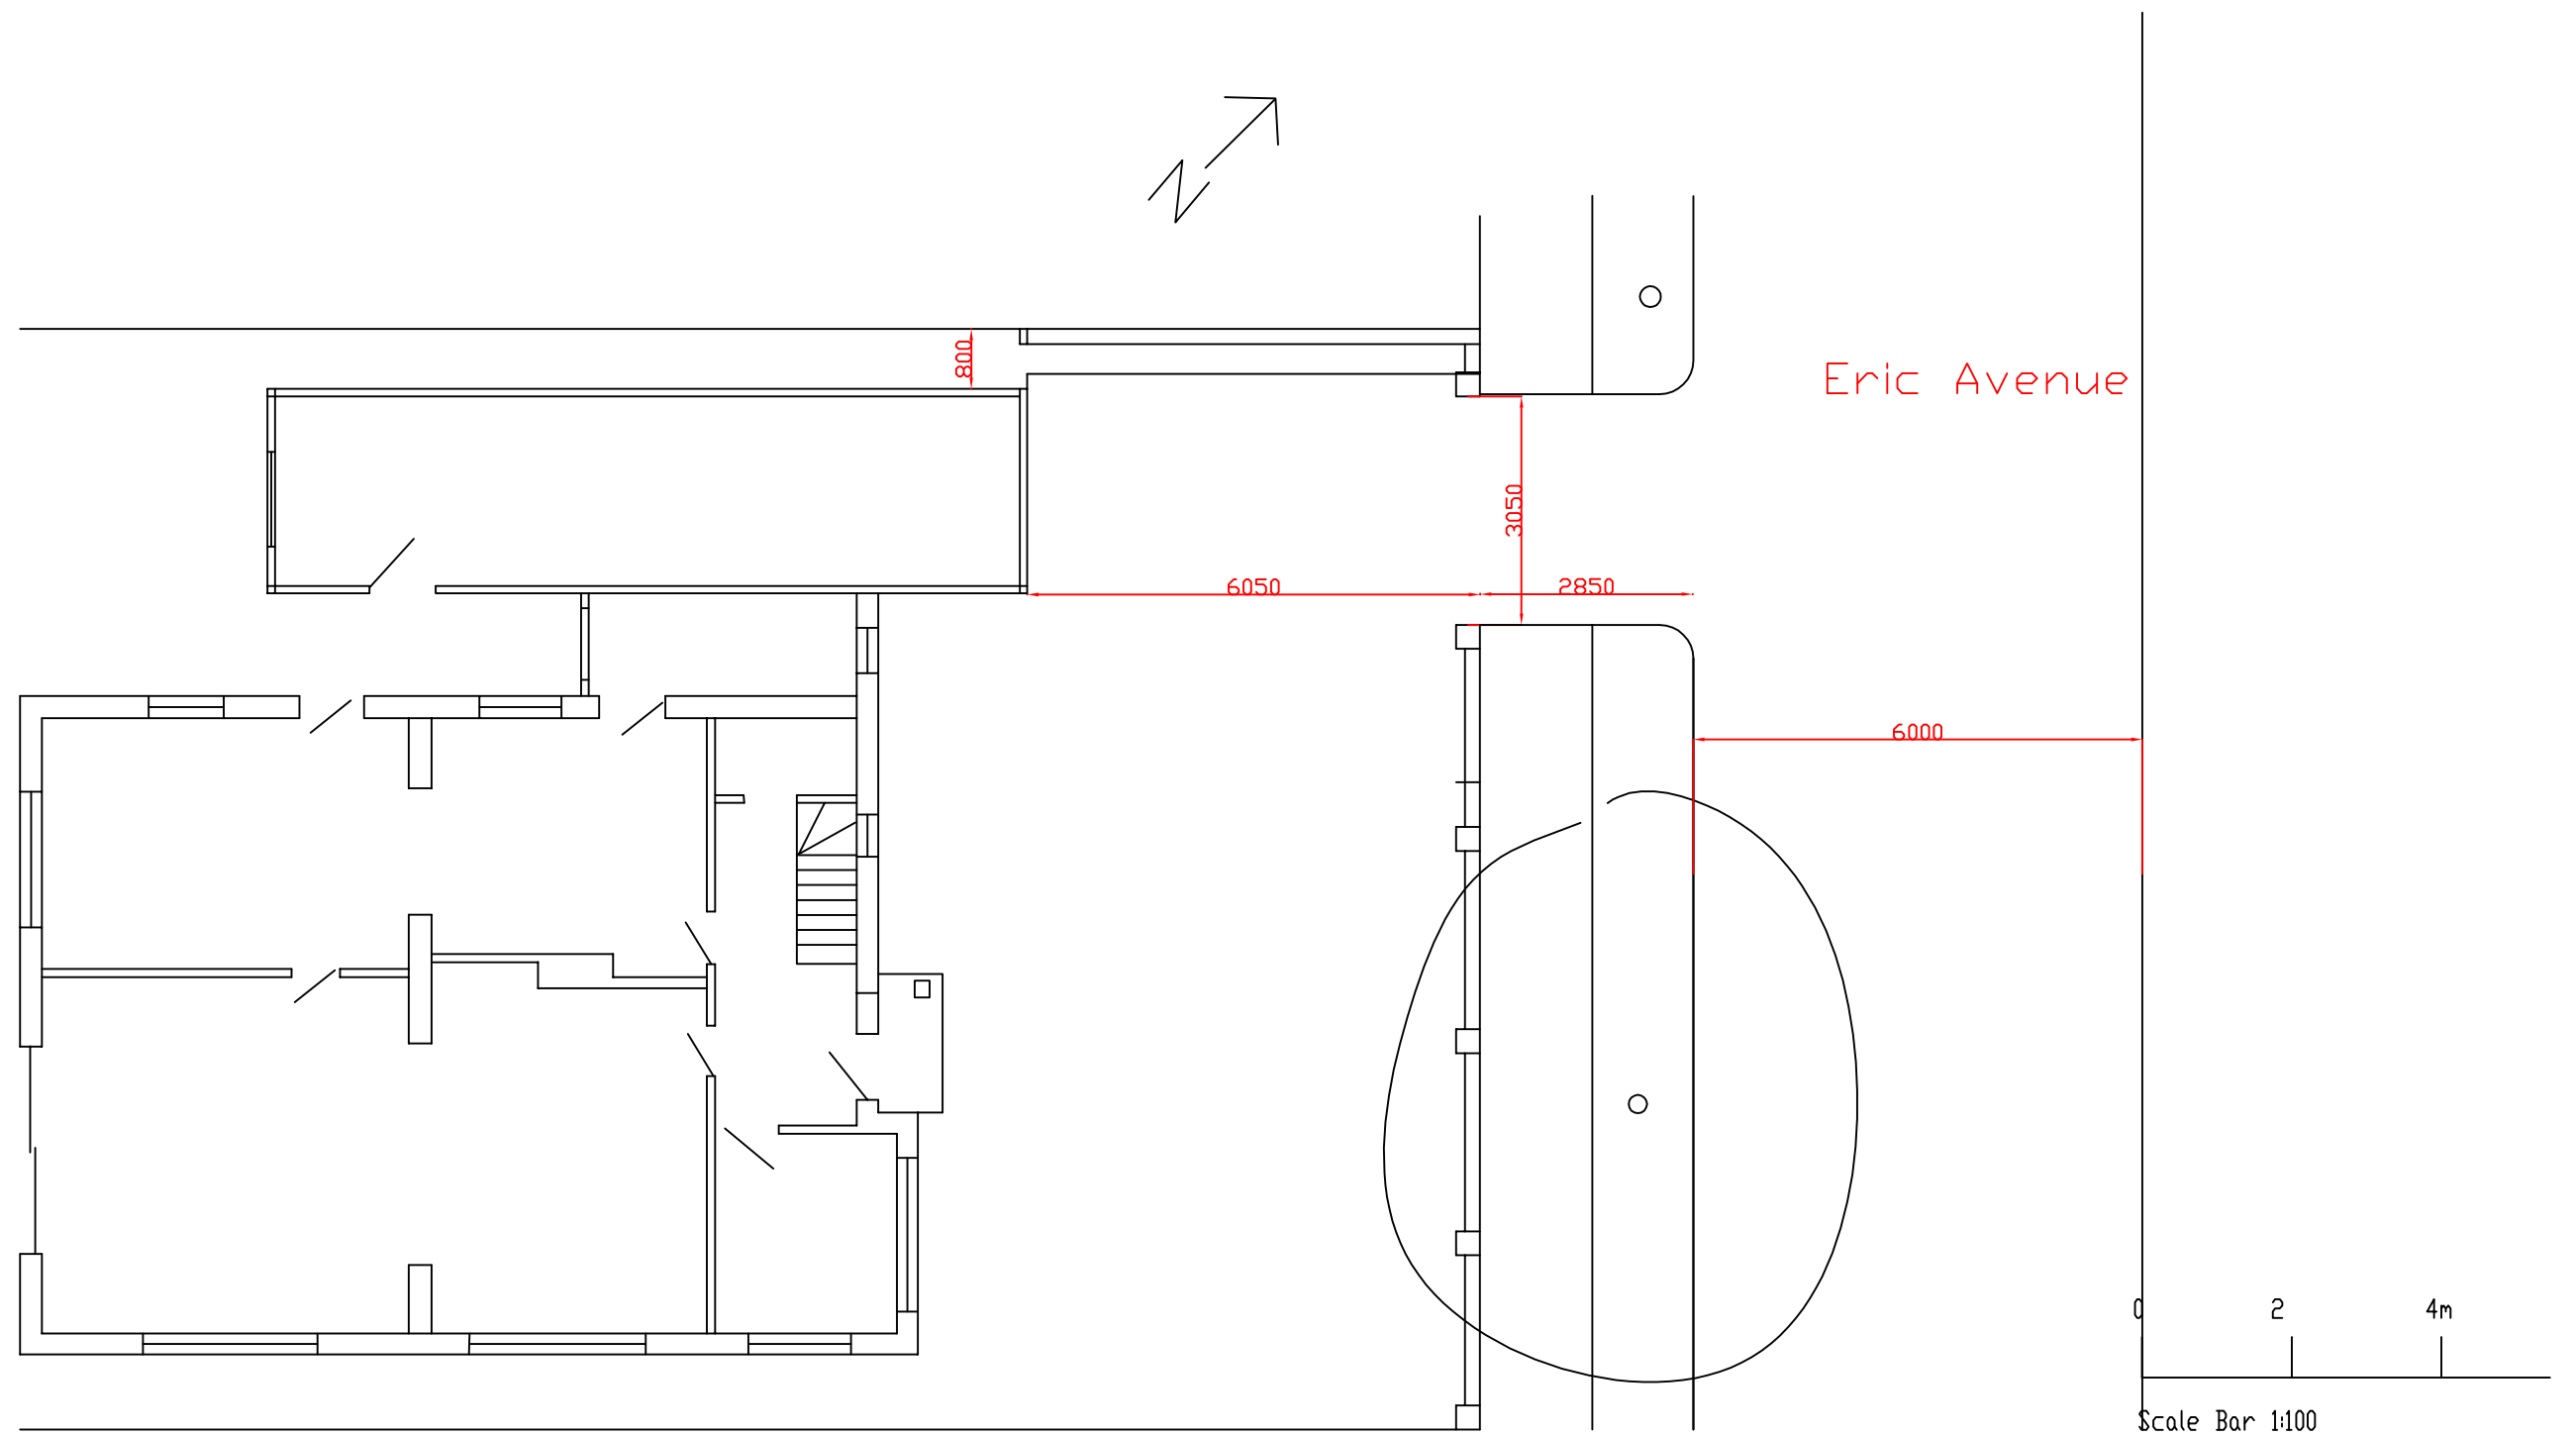

Ground Floor Level

Extension

6 Eric Avenue , RG4 8QX
Existing Ground Level Layout

Drawing 4

Scale 1:100 Date: 11/18

Status: For Planning