


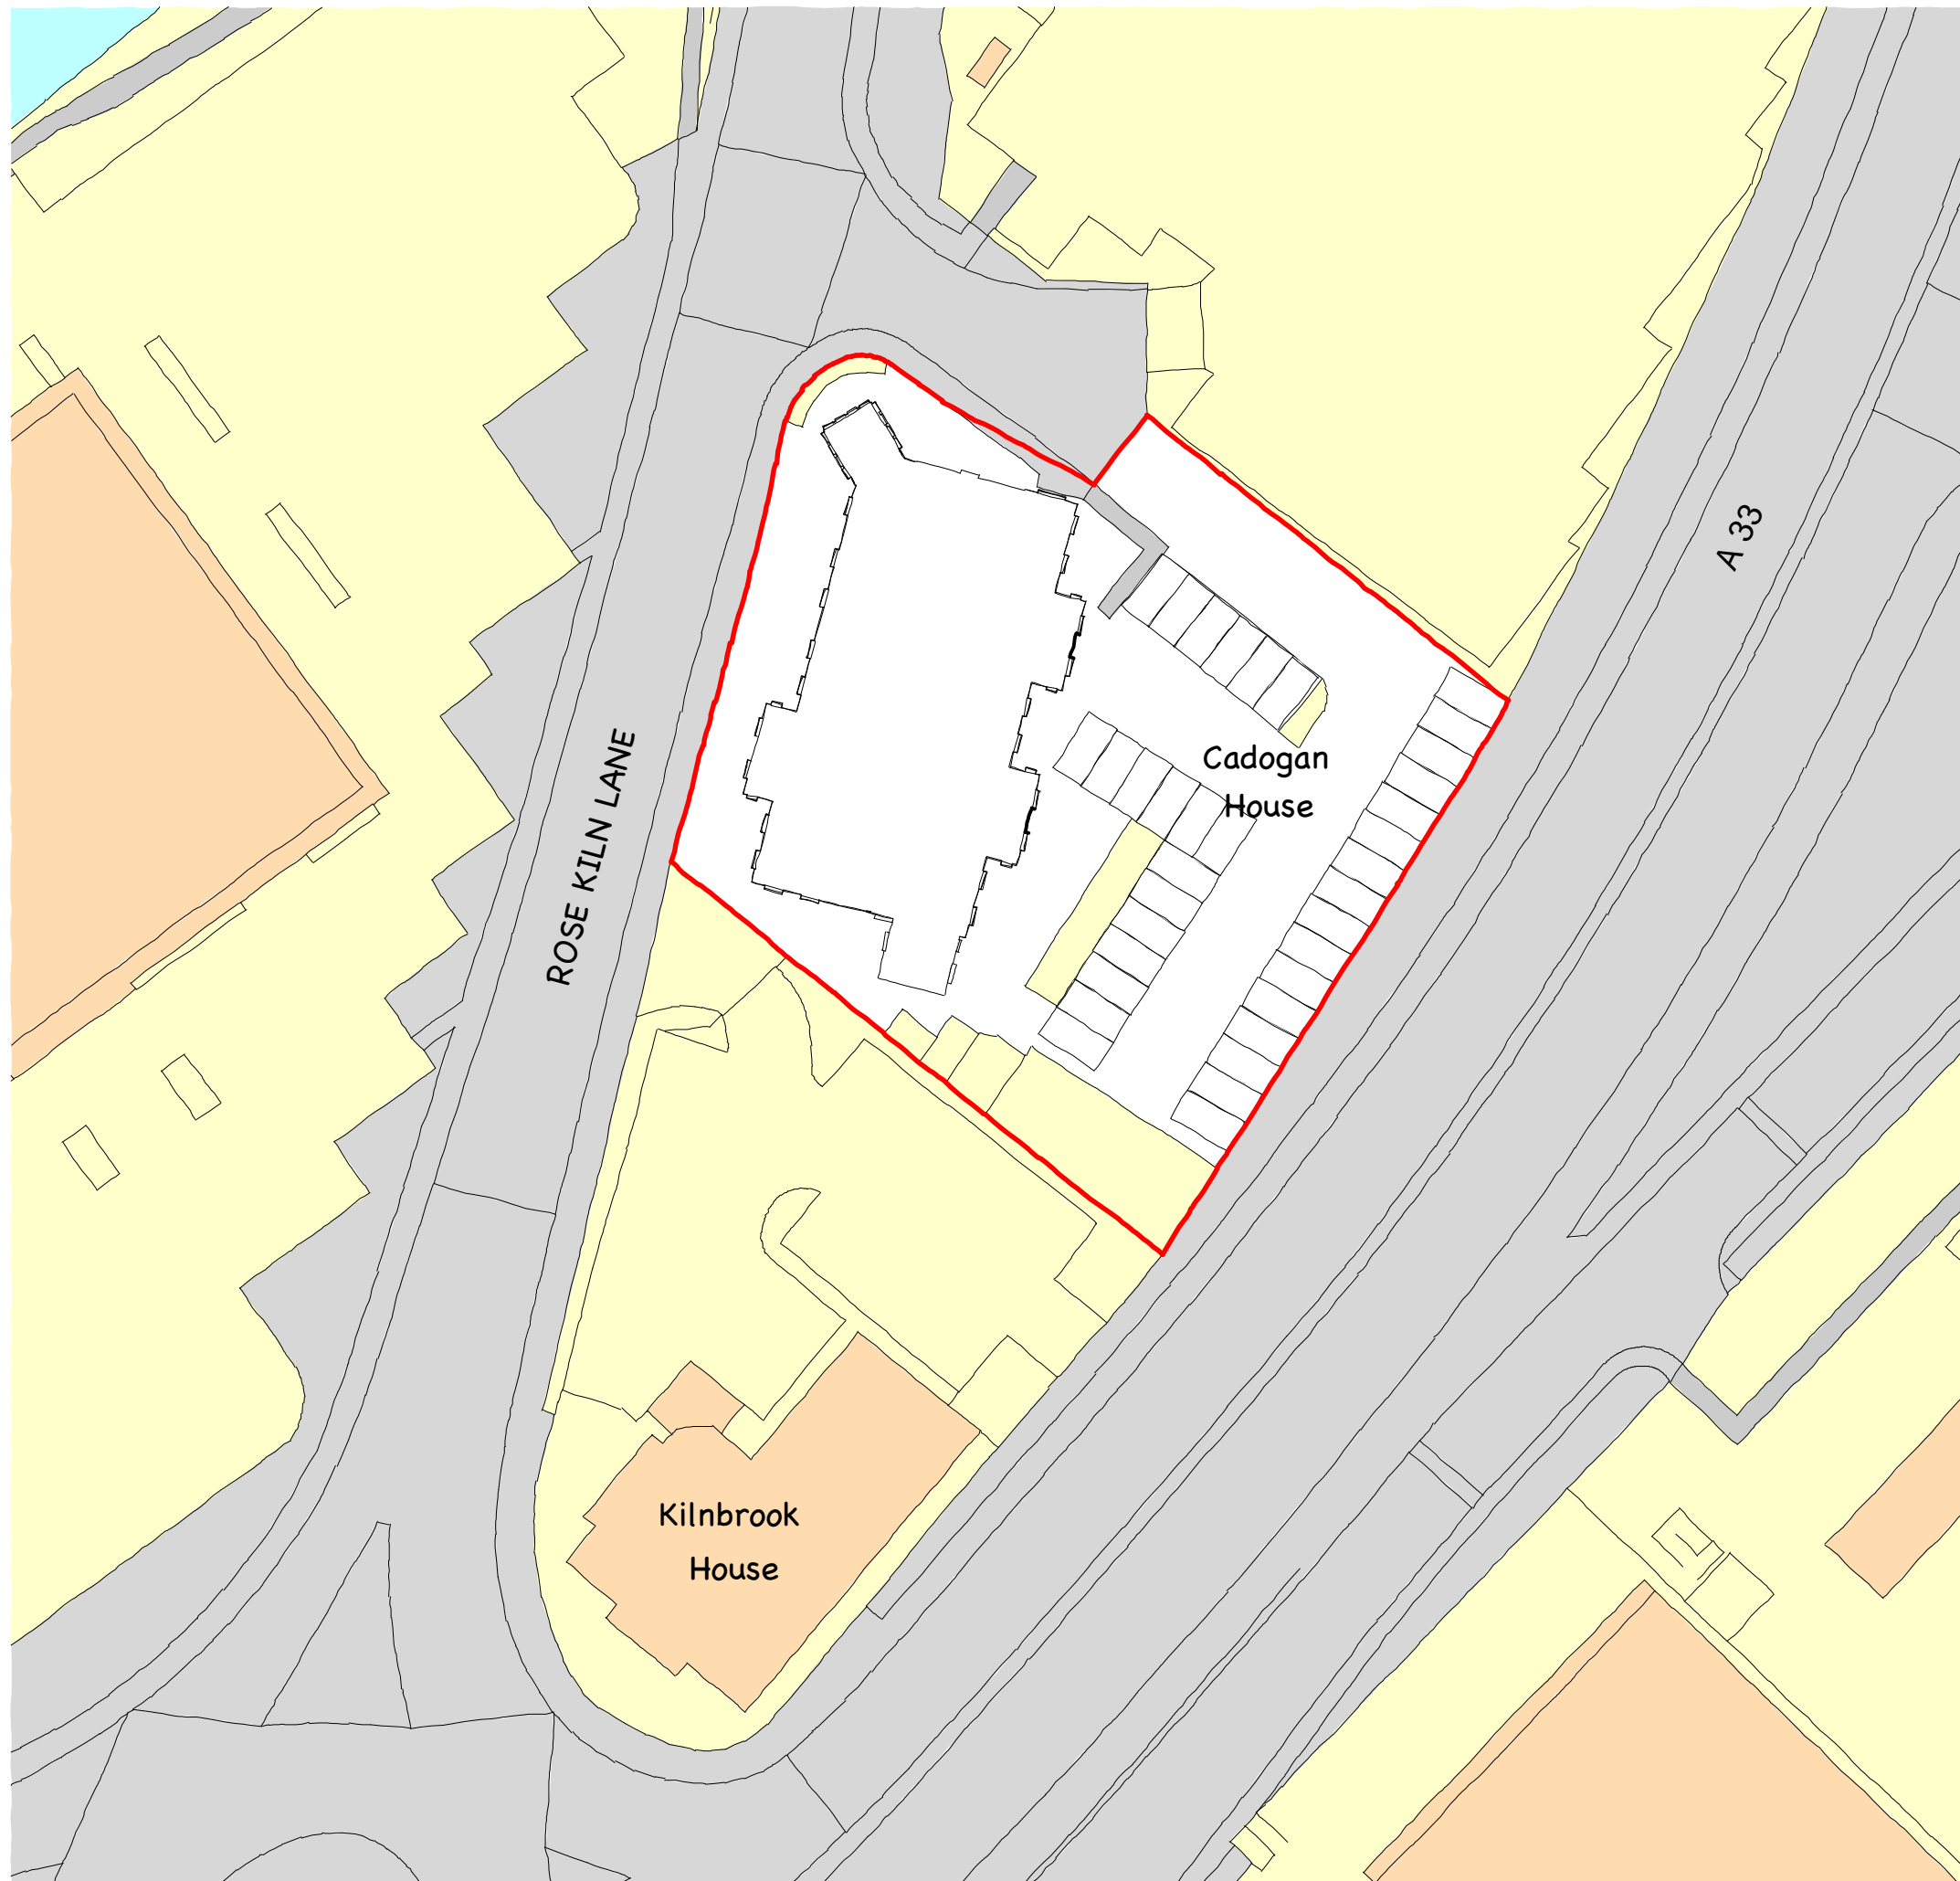

- 1 Do not scale off this drawing.
- 2 Any discrepancies to be referred to the Architect.
- 3 This drawing is to be read in conjunction with all relevant specifications and other drawings issued by the Architect, and other specialists.
- 4 This drawing is copyright and is not to be reproduced without RRA permission.
- 5 IF IN DOUBT, ASK.

Parking indicated.	06/08/18	LC	A
Revision Description	Date	Check	Rev



RRA Architects London
42 Tavistock Street | Covent Garden | London WC2E 7PB
020 7377 5458
info@rraarchitects.com
www.rraarchitects.com

London T 020 7377 5458	Hereford T 01432 278707	Cheltenham T 01242 269374
---------------------------	----------------------------	------------------------------

Client :

HILLNIC

Project :

CADOGAN HOUSE,
ROSE KILN LANE, READING, RG2 0HP

Drawing Title :

LOCATION PLAN

Status SKETCH	Date 06/08/2018	Drawn By LC
Drawing 589.LN.000	Revision A	Scale 1:500 @ A3