



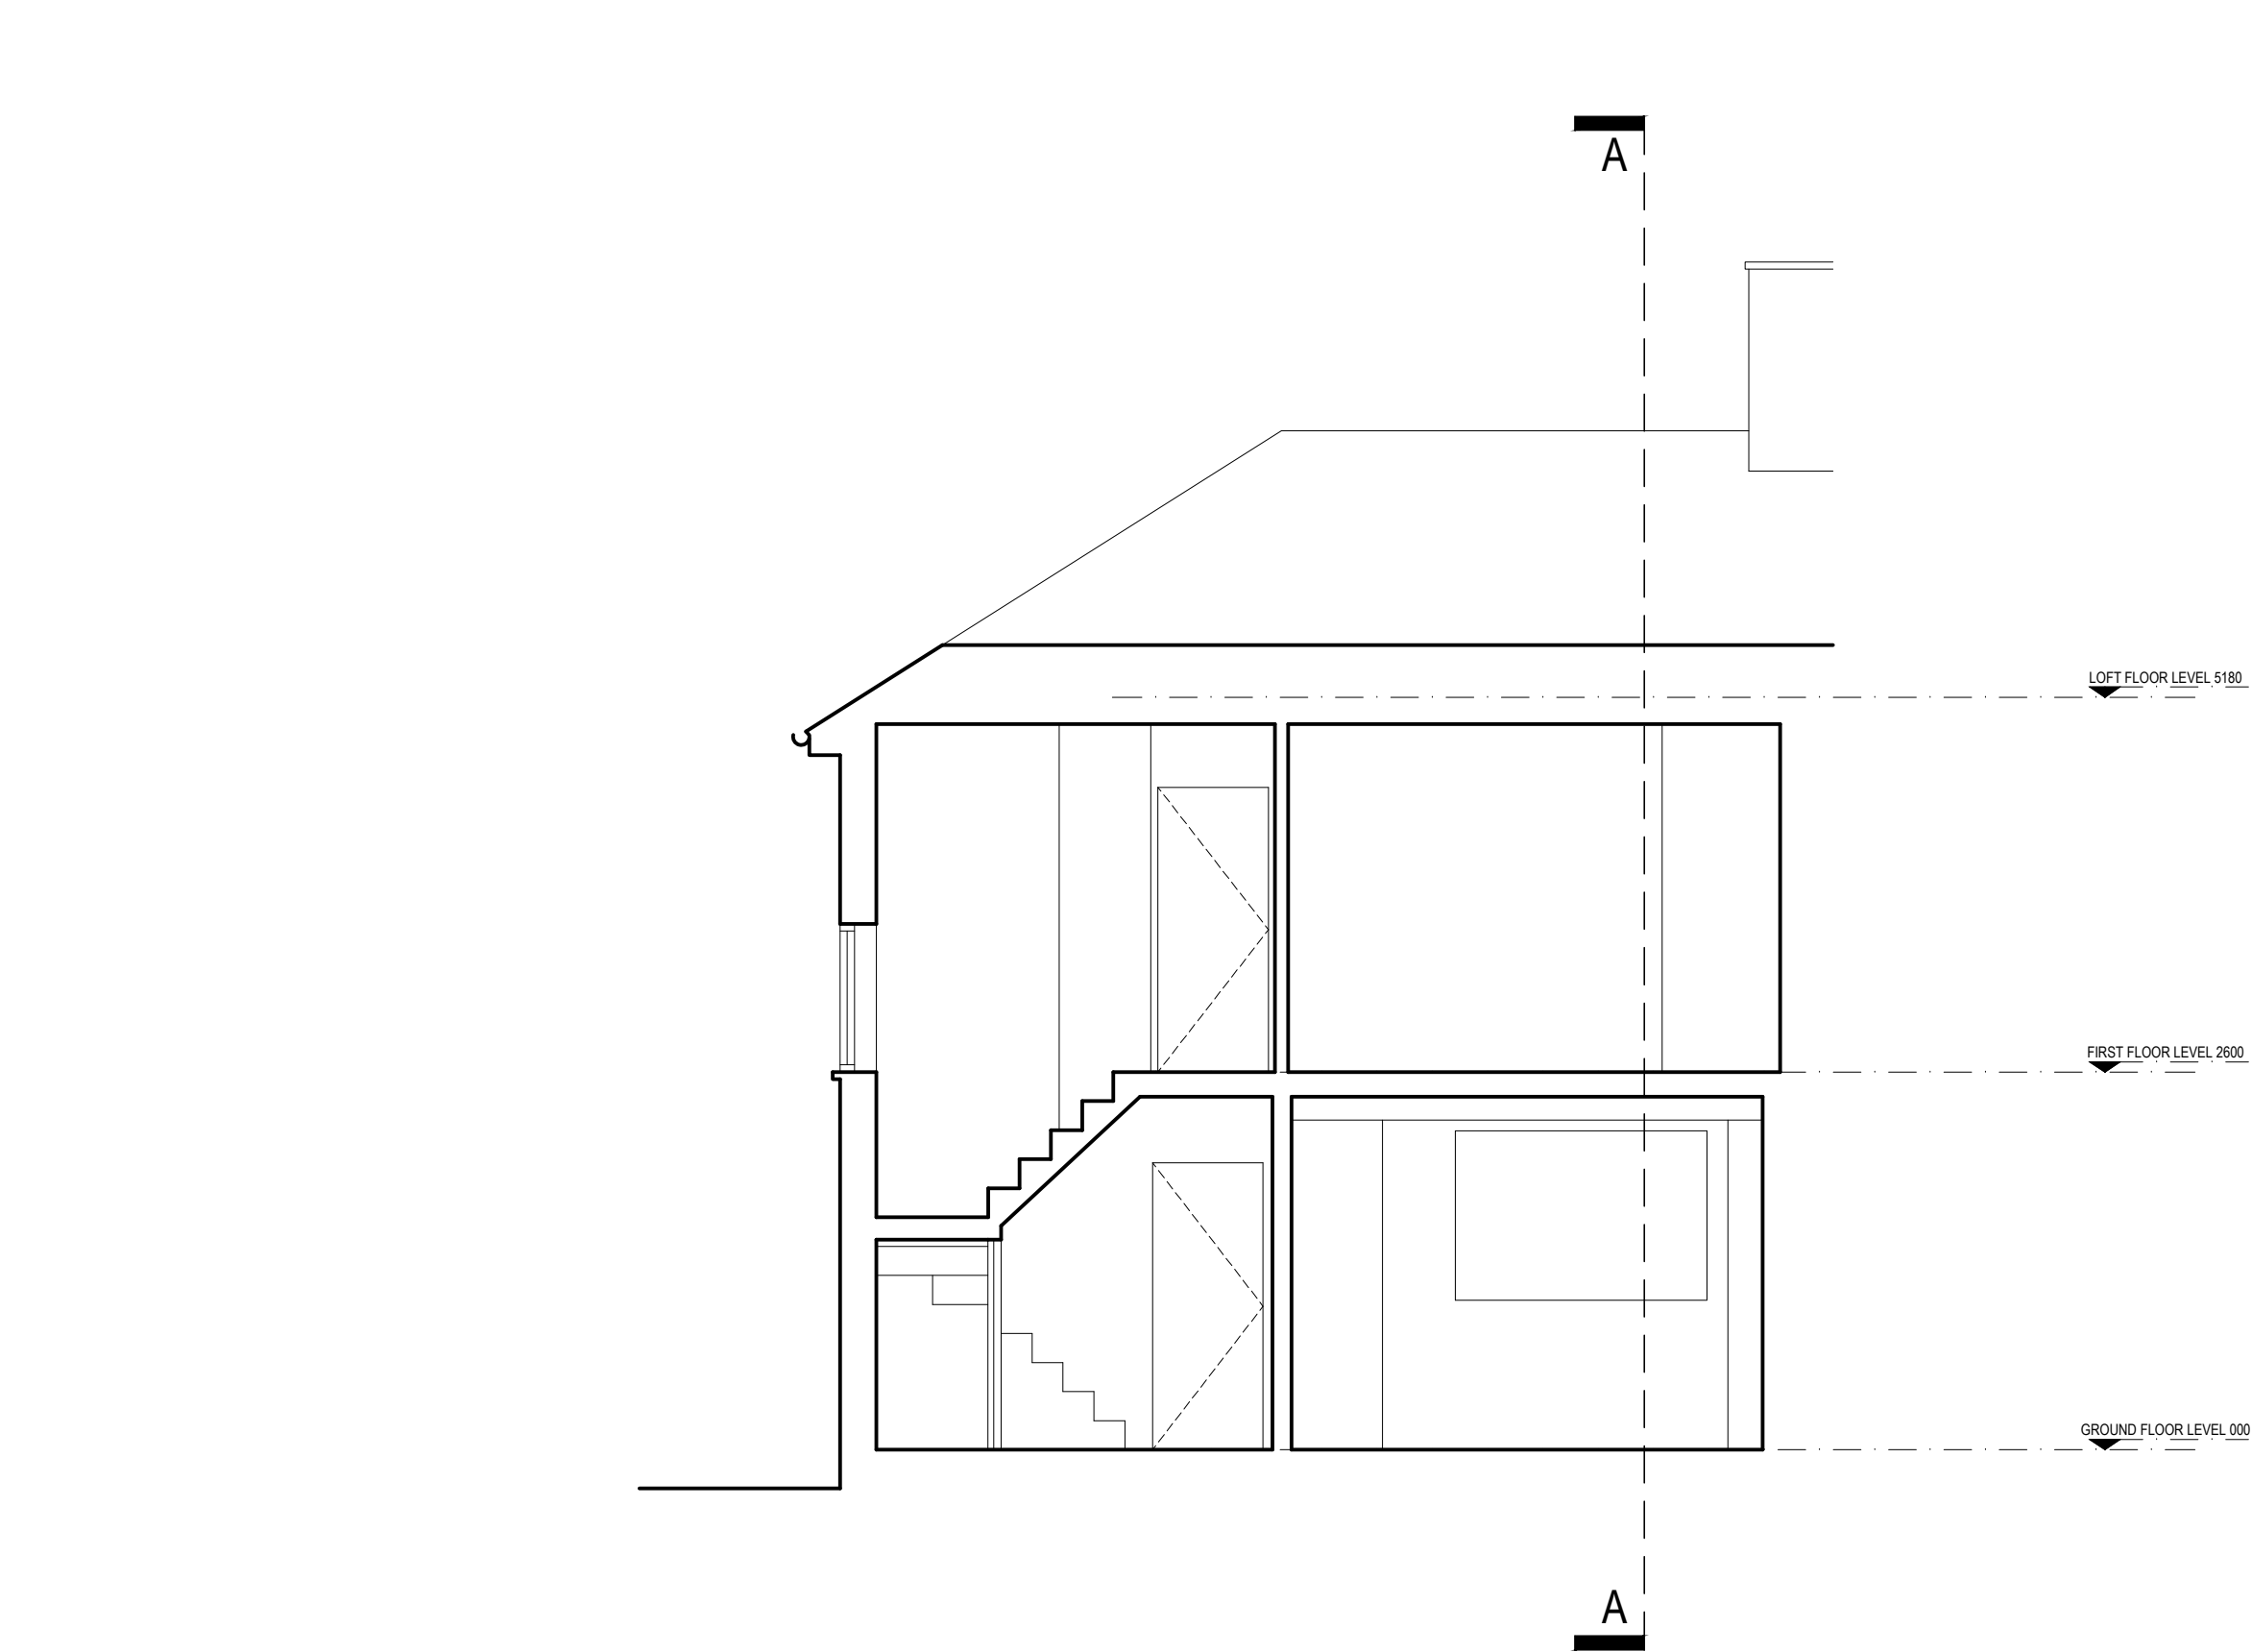

EXISTING SECTION B-B
SCALE: 1:50@A3

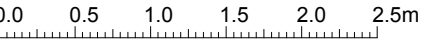

1. This drawing has been based upon a rough survey measurements that were taken for OUTLINE DESIGN PURPOSES ONLY and is NOT likely to be as precise as a full measured survey. As a result, no warrant as to the precision of the dimensions indicated or illustrated can be given or should be inferred.

2. While this drawing can be used as a base drawing for construction purposes, it is VERY IMPORTANT that all dimensions are checked carefully before any work commences or any materials are ordered.

3. This drawing can be used as part of a planning application, although your planning officer may ask for more specific information about some aspects of the design. Ask your architect for more information on planning applications.

This is an 'Outline Survey Drawing' which shows aspects of your property as it is prior to any new proposals and should be read alongside your architect's 'proposed' drawings.

KEY	
	EXISTING STRUCTURE RETAINED
	PROPOSED / NEW STRUCTURE
	STRUCTURE REMOVED
	PROPOSED STEEL BEAM OVERHEAD
	OUTLINE OF STRUCTURE OVERHEAD
	SITE DRAINAGE

All dimensions are in millimetres
All dimensions to be checked on site
© Architect Your Home

Your Architect Your Home Licensee: Architect Your Home <i>Chilterns</i> Unit B13, 3 Bradbury Street, London, N16 8JN Tel: 020 7249 1004 Email: chilterns@architect-yourhome.com			Drawing name: Existing Section B-B		
Date: 18/01/2019	Job no: 050	Drawing no: 031			
Scale: 1:50@A3	Revision: A	Drawn by: EC			
Project name: 33 Chiltern Road Caversham Reading, RG4 5HR					

Outline Survey