



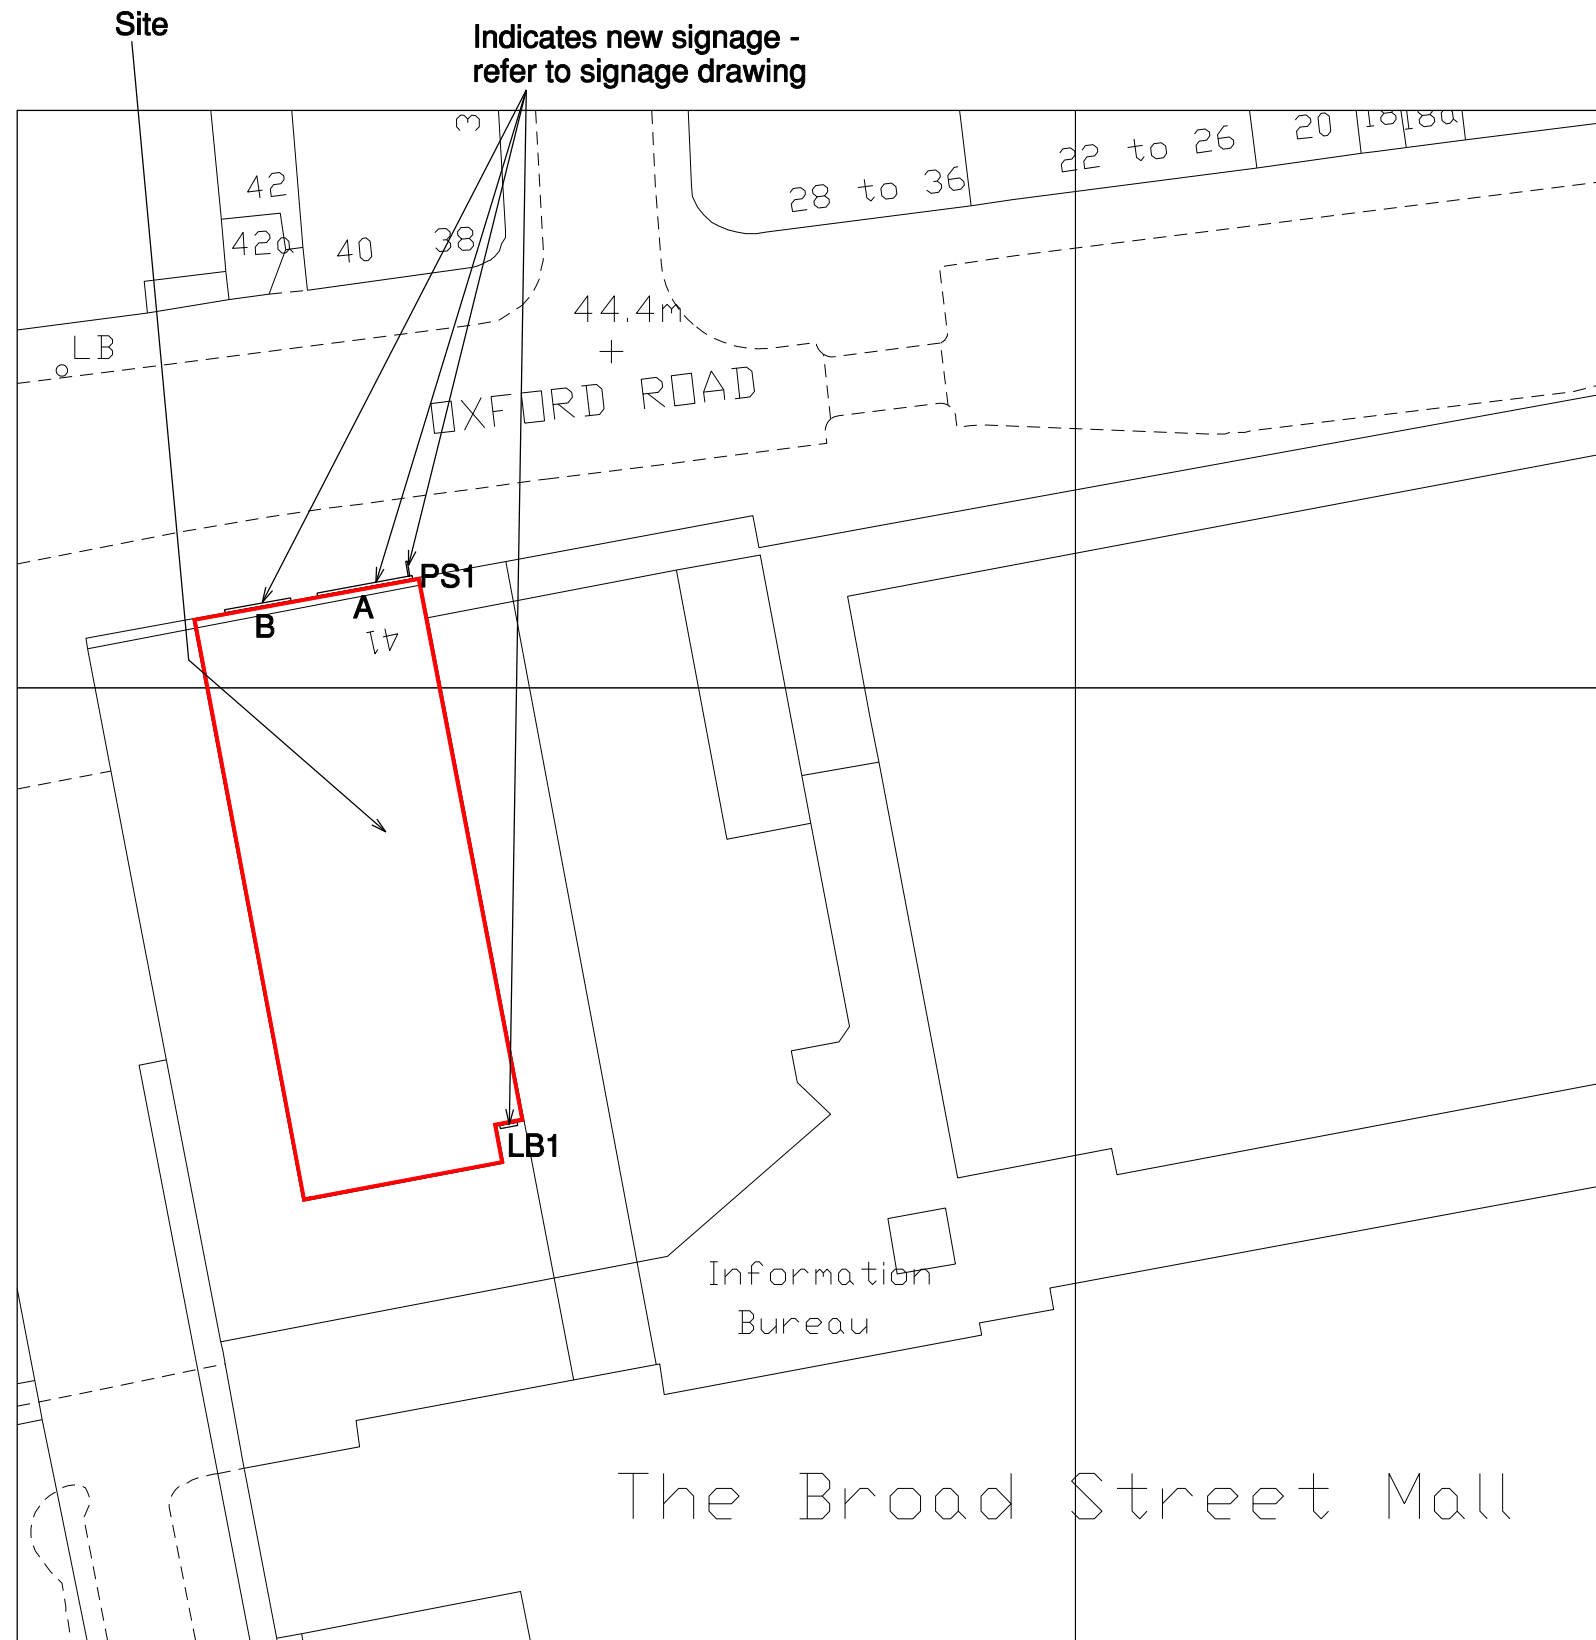


BLOCK PLAN
SCALE 1:500

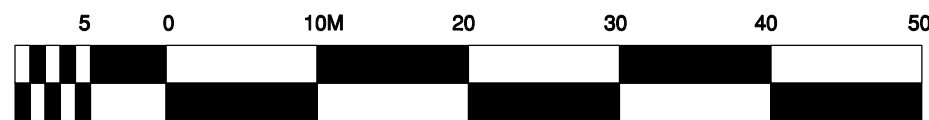


SCALE BAR 1:500


Ordnance Survey, Crown Copyright © 2019,
All Rights Reserved License No. 100035607

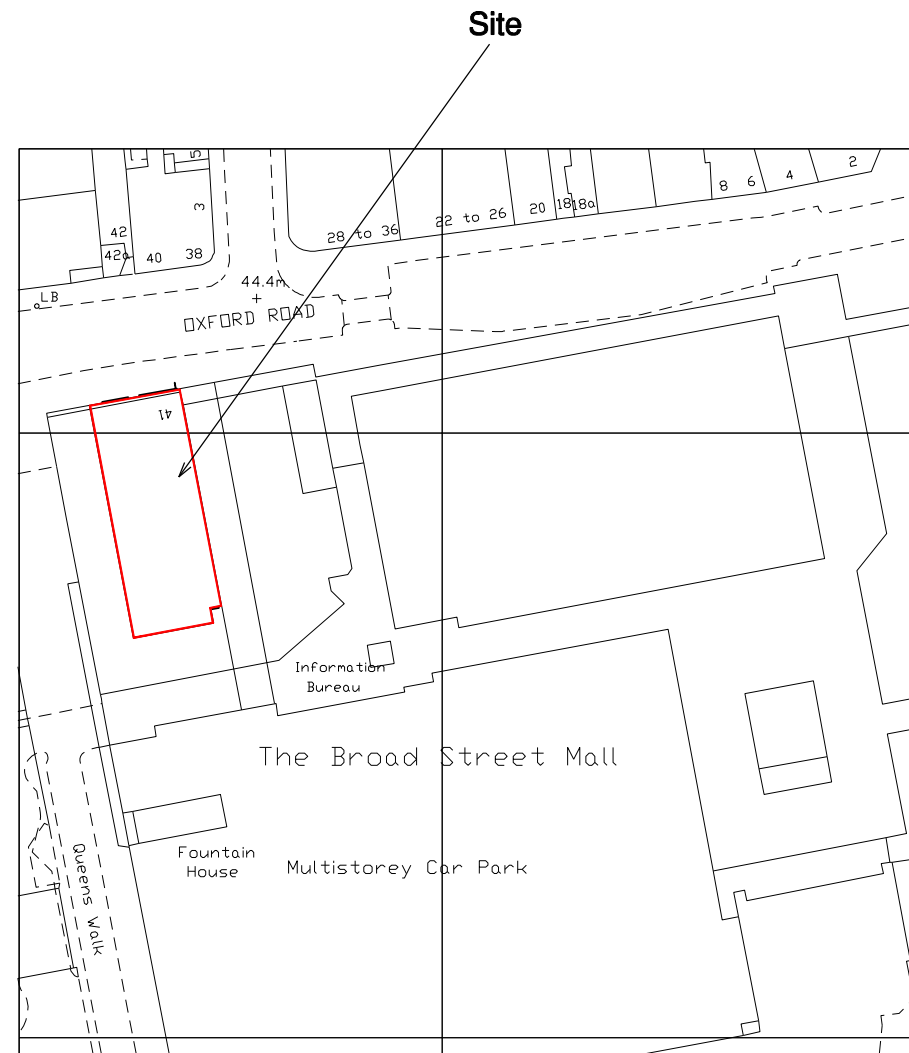

SITE LOCATION PLAN
SCALE 1:1250

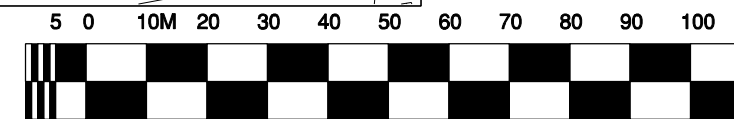

SCALE BAR 1:1250

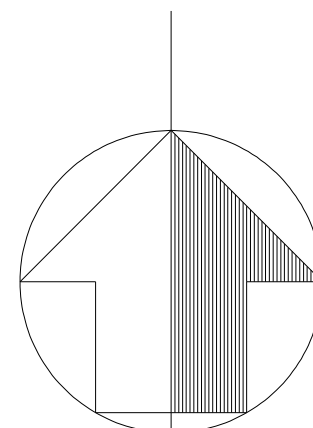

NORTH

Second Avenue
Deeside Industrial Park
Deeside
Flintshire
CH5 2NW

Tel: (0)1244 830100
Fax: (0)1244 814531

DWG NO. ICE386-READING-2-SP02	SHEET NO.	REV. A
PROJECT READING 2	STORE NO.	
ADDRESS UNIT 4 BROAD STREET MALL, READING, BERKSHIRE. RG1 7QE		
TITLE BLOCK & SITE LOCATION PLAN - SIGNAGE		
DATE 13.03.19	SCALE 1:500/1250 @ A3	
DRAWN RRDS	CHECKED	

Iceland