


NOTES

For use in the precise named location only.

Copyright reserved by Pitch, Architects Limited

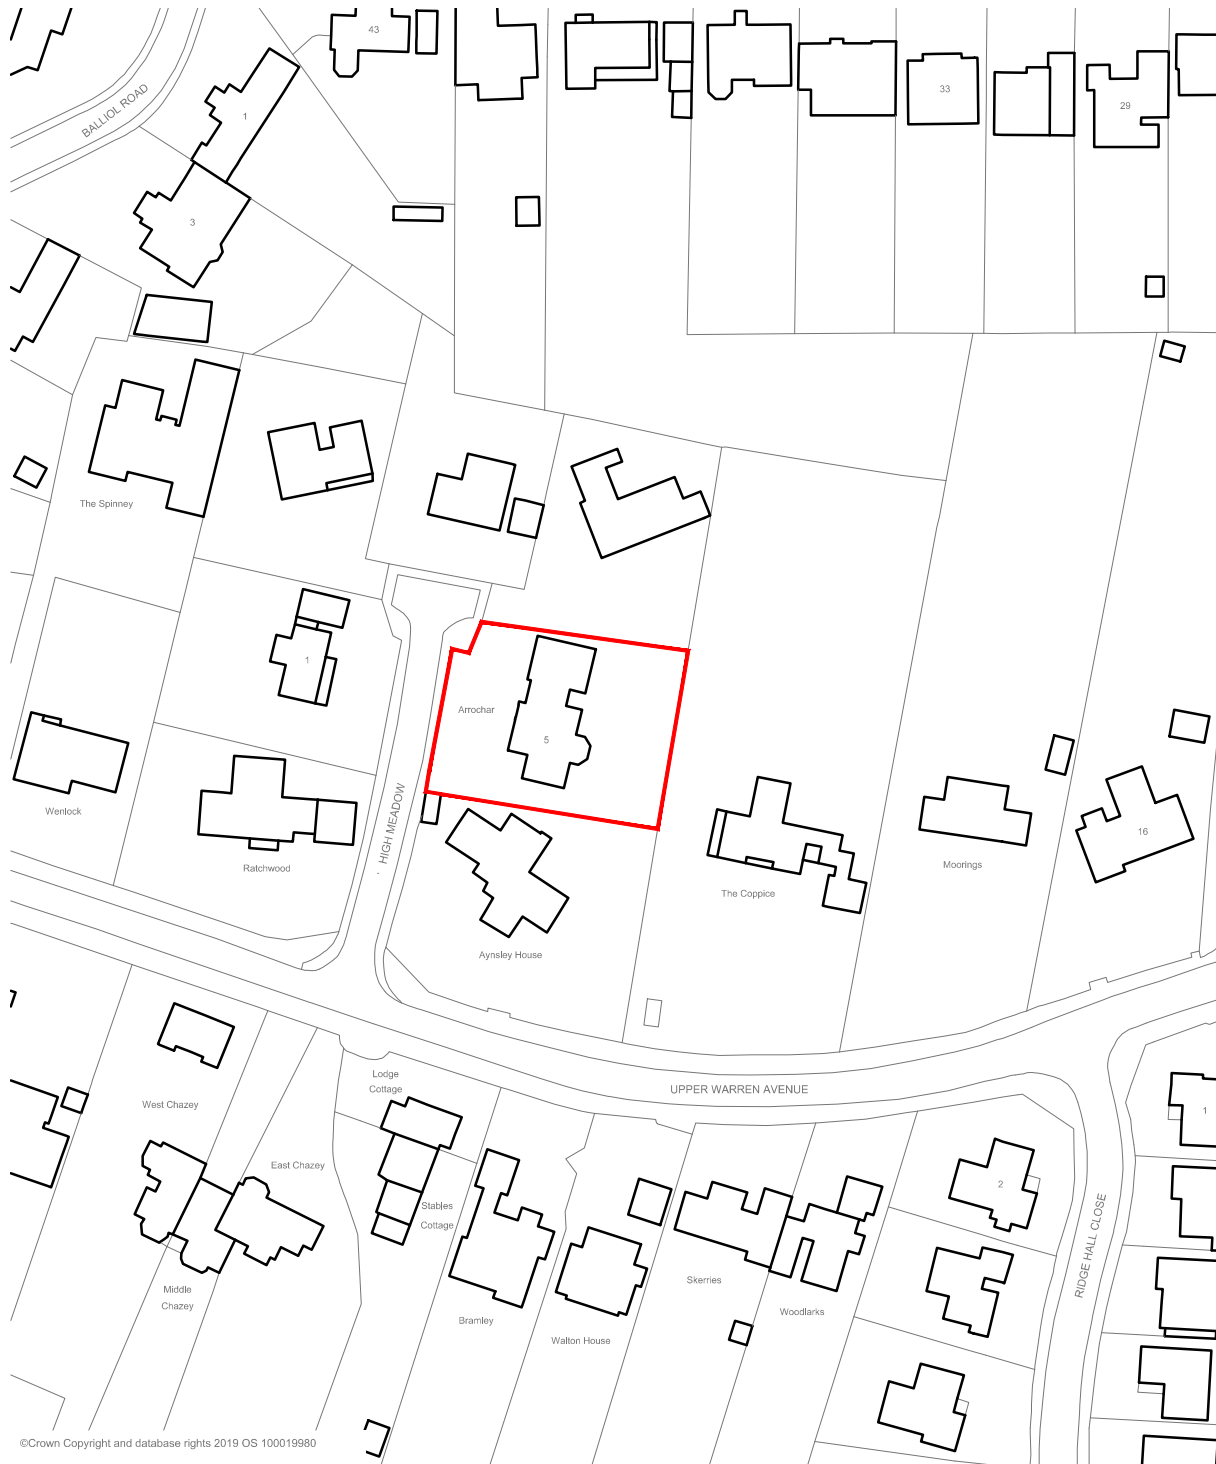

©Crown Copyright and database rights 2019 OS 100019980

Scale Bar (1:1250)



Rev - Date - Revision -

Drawing Title
Location Plan

Drawing Scale
1:1250 @ A4

Date
Aug '19

Status
Planning

Drawn/checked
MCKM

Drawing Ref

19047 - LO - 001

Rev

pitch.
ARCHITECTS

a. 1 Chiltern Court,
37 St Peter's Avenue,
Caversham,
Reading,
RG4 7DH

t. 0118 948 4618

e. info@pitcharchitects.co.uk

w. www.pitcharchitects.co.uk

Project Title
**Proposed Alterations
to
Arrochar, 5 High Meadows
Caversham
RG4 7EL**

Client Name
Mr & Mrs Reeves

© Pitch, Architects Limited