




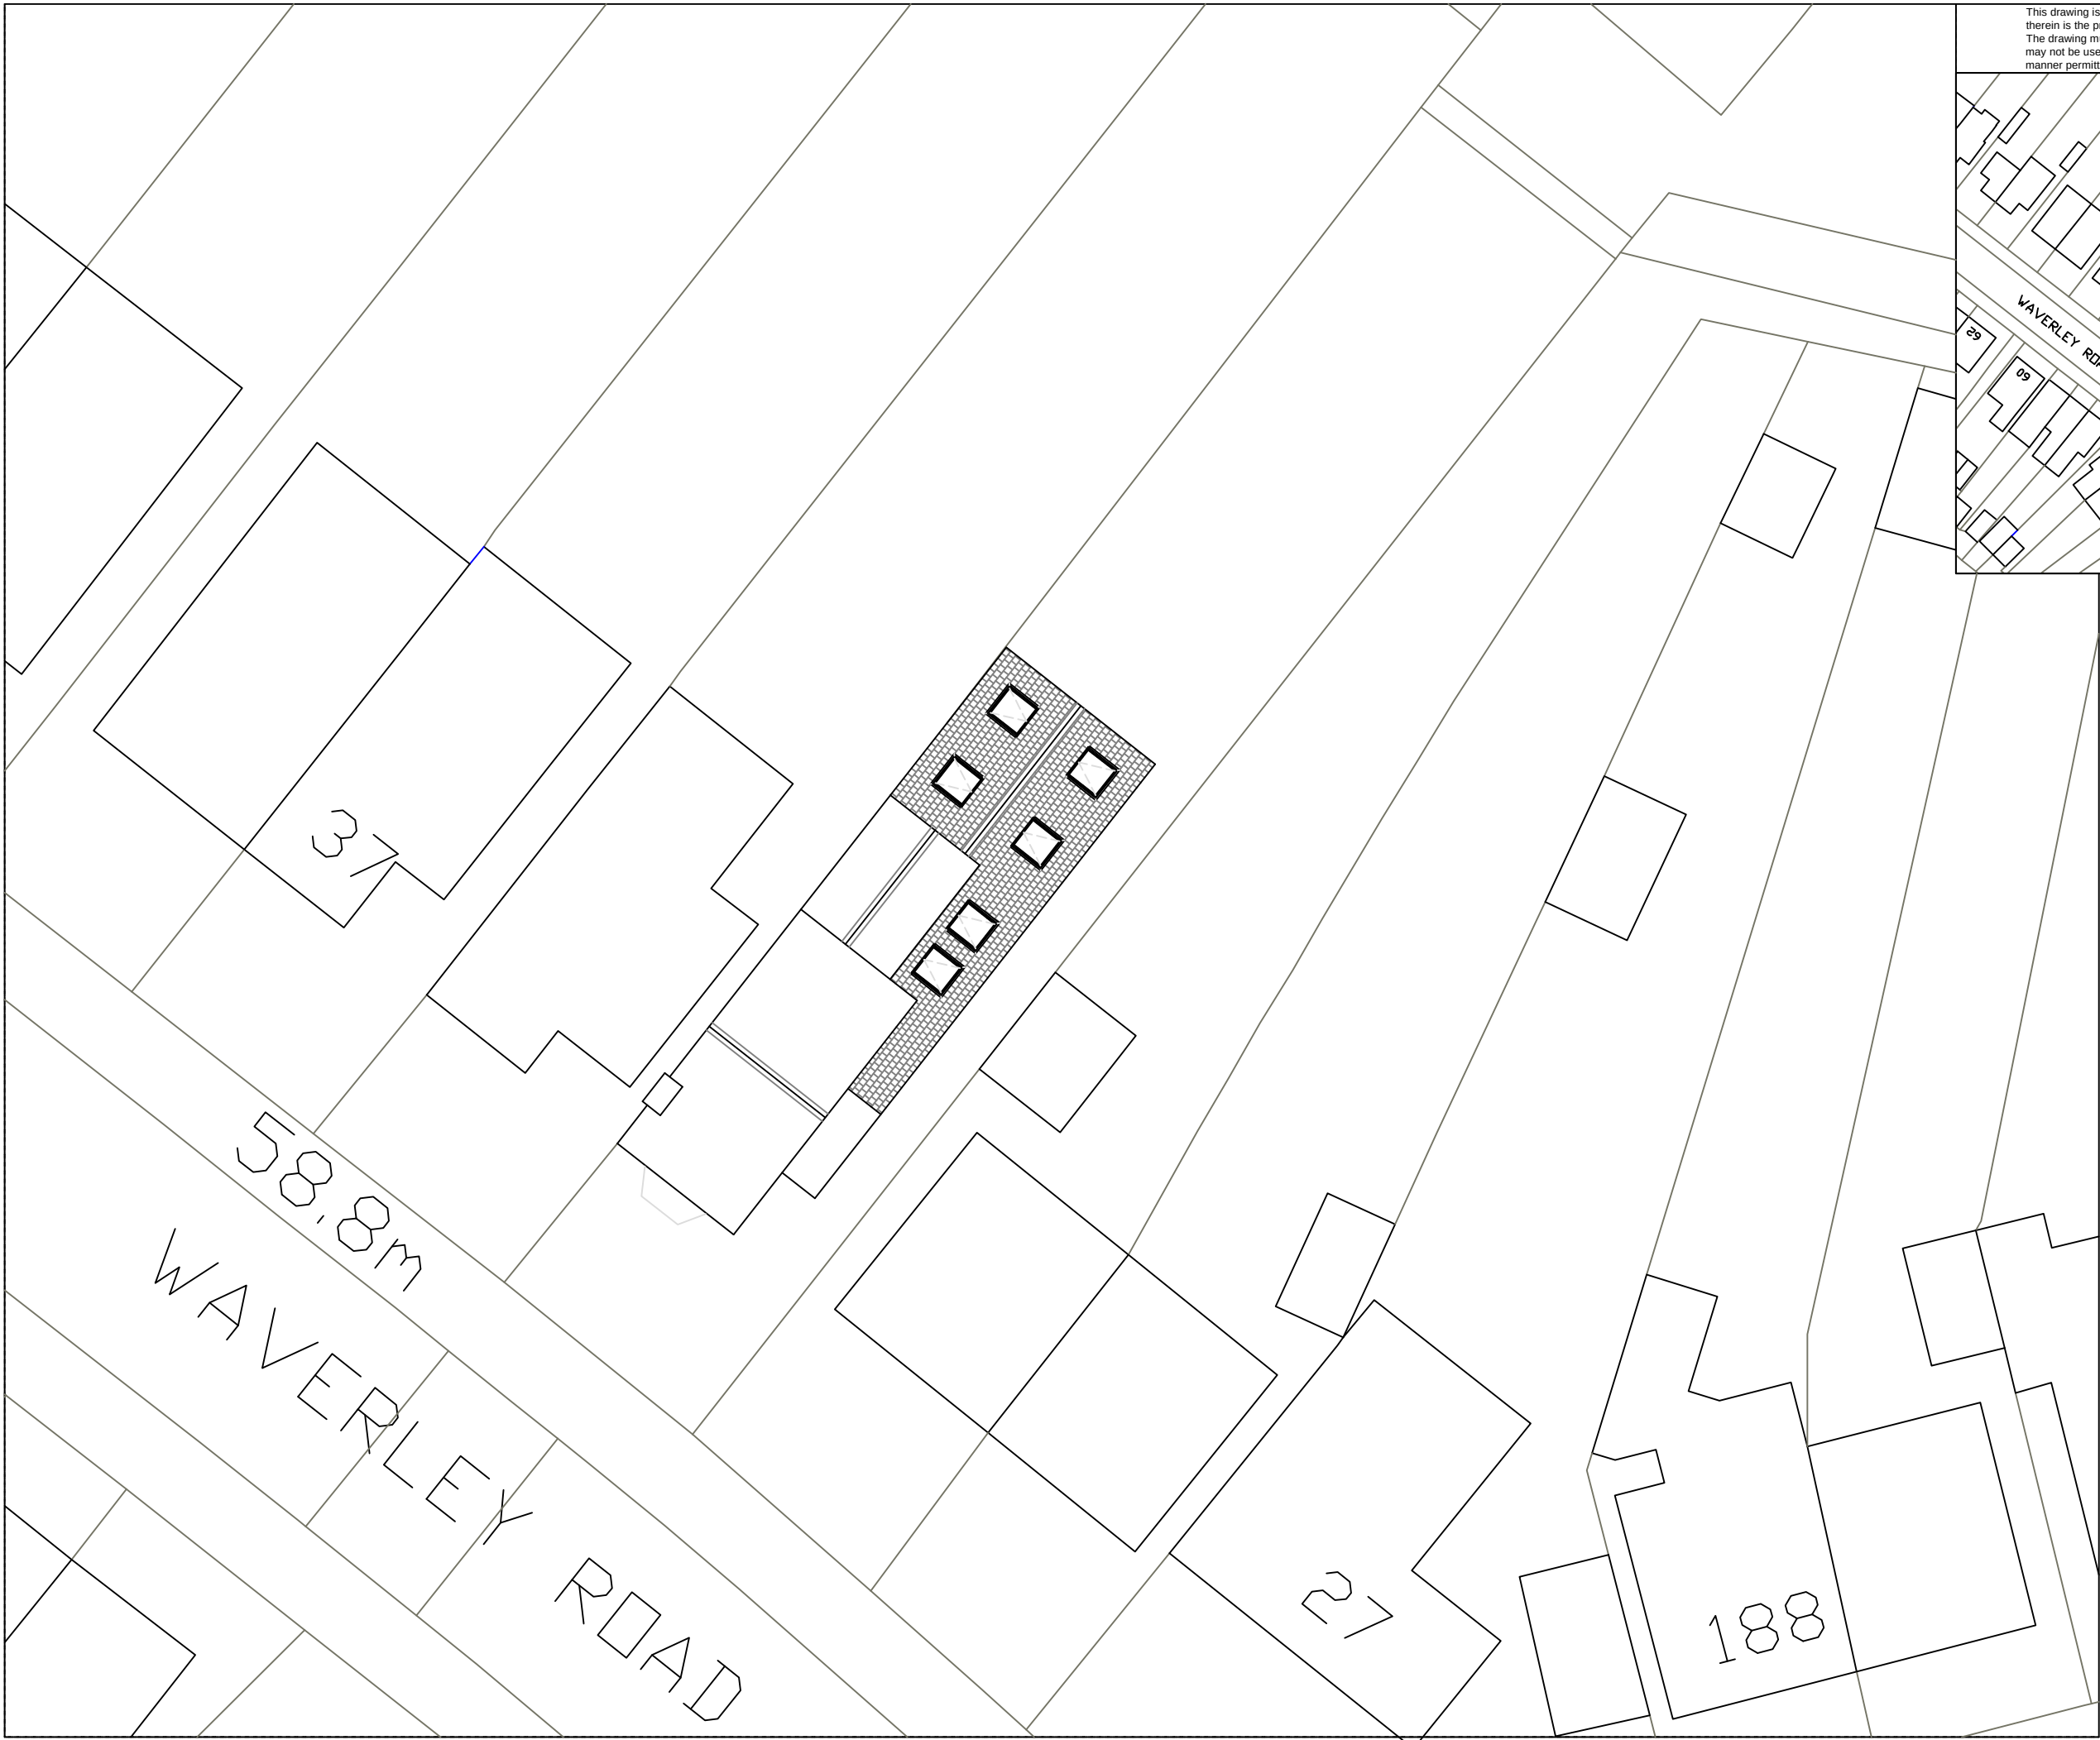

This drawing is protected by copyright and the information contained therein is the property of William McCall.
The drawing must not be copied and the information contained therein may not be used or disclosed without written permission of and in the manner permitted by William McCall.

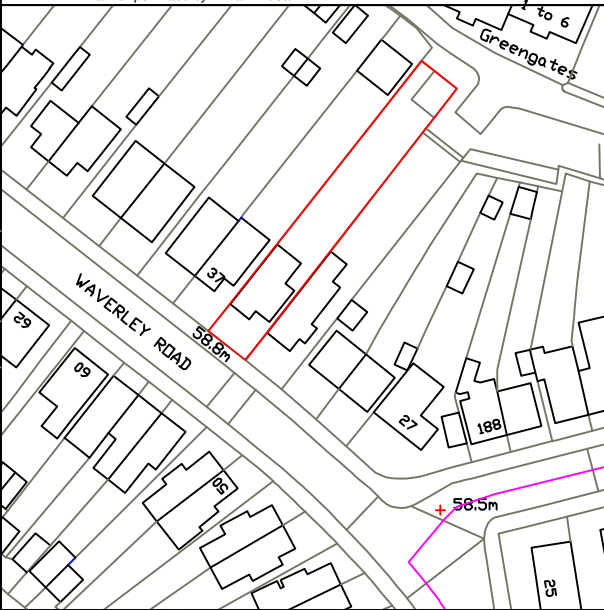

Location Plan (1:1250)

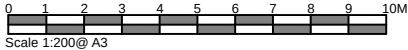

Planning Drawing

Project Title :- Proposed Single Storey Rear & Side Extension
Site & Location Plans

Client :- Mr Gavin

Drwg No :- PI - 07 16 121/1	2 of 2	Date :- Aug '18	Rev :-
--------------------------------	--------	--------------------	--------

Scale :- 1:200 & 1:1250	Drawn:- SCM	Checked :-
----------------------------	----------------	------------

Site Address :- 33 Waverley Rd
Reading
RG30 2QB

The Old Post Room
34 Chew Valley Road
Greenfield
Saddleworth
OL3 7DA
Tel: 01457 871202
www.william-mccall.com | enquiries@william-mccall.com