
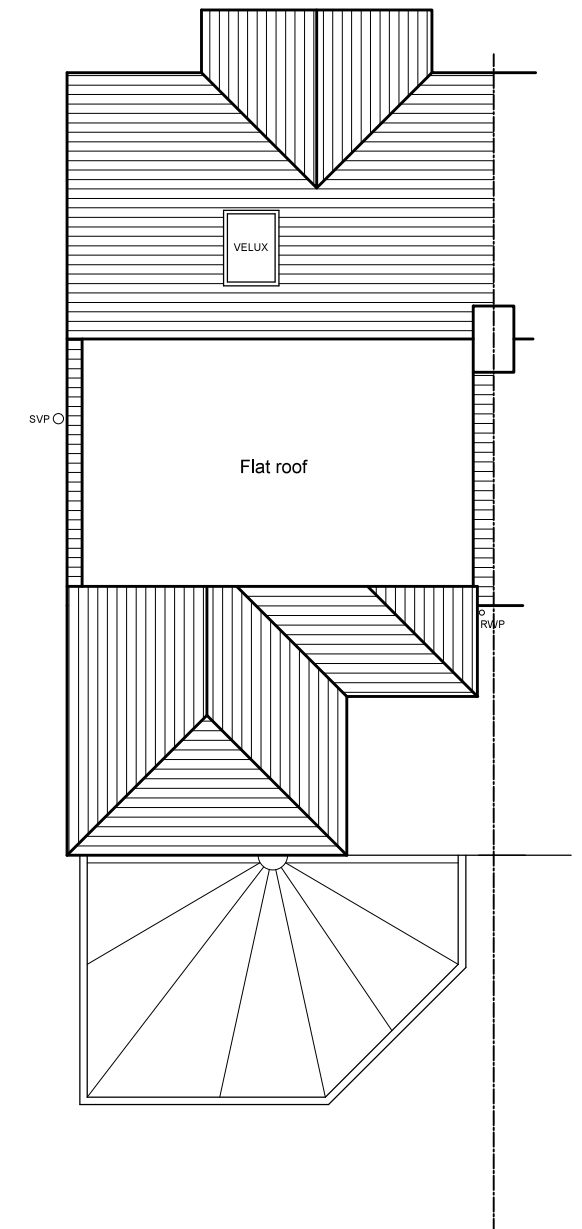
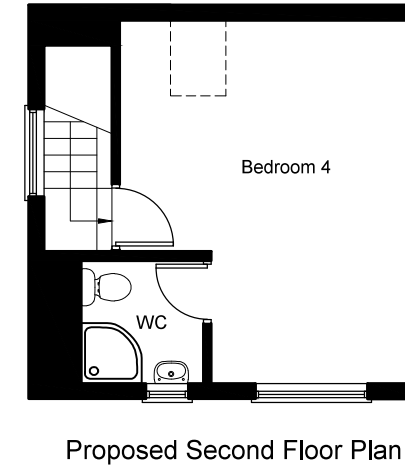
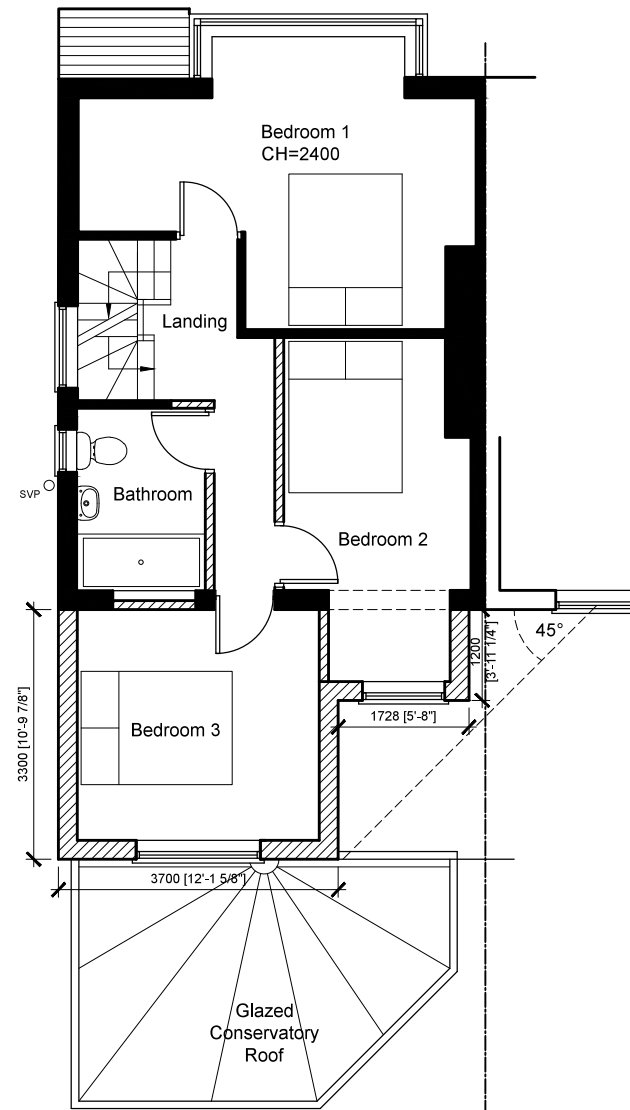


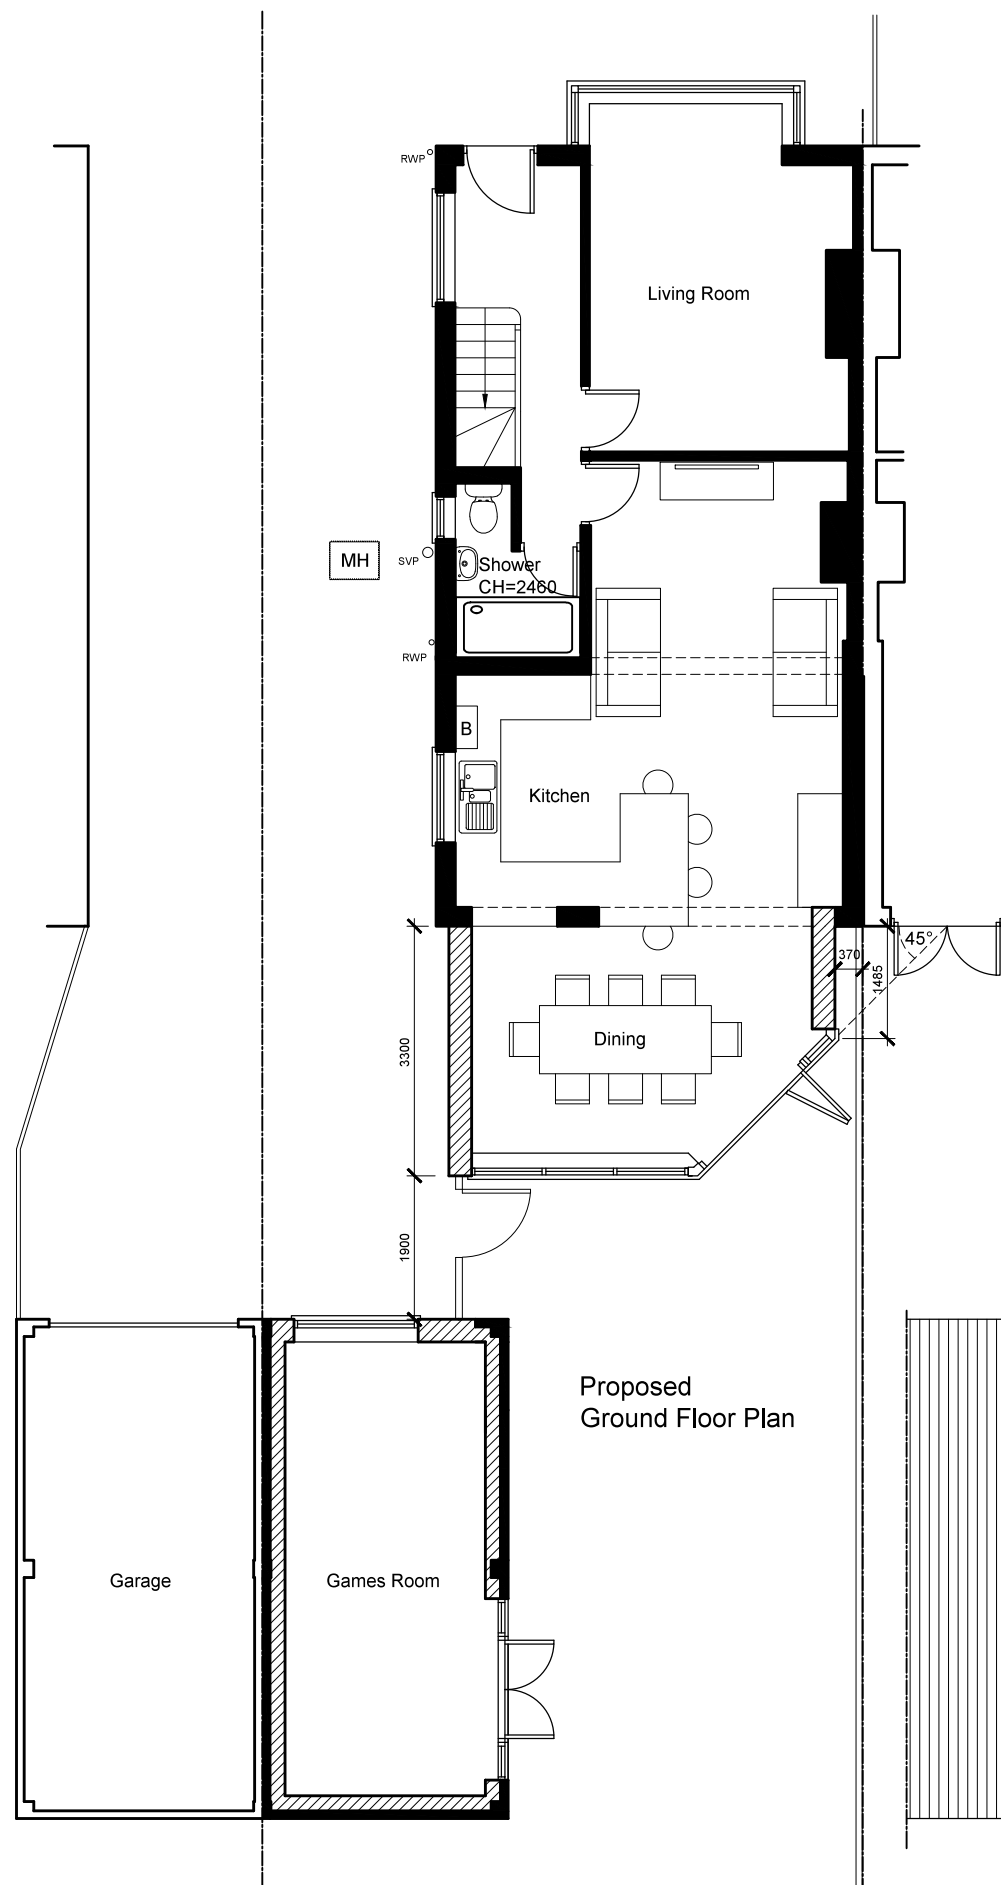

CLIENT:	Ms Bogue		
CONTRACT:	203 Whitley Wood Rd, Reading RG2 8LD		
TITLE:	Proposed Plans		
DATE:		DEC 2018	SCALE: 1:100 @ A3
JOB No.		1969	DWG No: 03
			DRAWN: KH REV: B