

Moorgarth



Rev	Date	Amendment		
G	06.08.18	Parking spaces closed via Temp TRO application	CM	DW
F	28.06.18	Extent of demolition reverted to original proposal	CM	DW
E	03.04.18	Extent of demolition reverted to original proposal	CM	DW
D	26.03.18	Hoarding updated to maintain fire escape route	CM	DW
C	26.03.18	Demolition info added to site detail	CM	DW
B	16.03.18	Demolition boundary updated to exclude barns	CM	DW
A	01.02.18	Existing ownership boundary updated	CM	DW

Status			
DEMOLITION PLAN			
Project No	Dwg No	Rev	
Reading	SL-01	G	
Dwg Title			
Site Location Plan			
Proposed Demolition Plan			
Date	08.01.18	Scale	1:1250 @ A3
	CM		DW
Project			
BROAD STREET MALL			
BROAD STREET			
READING			
RG1 7QE			

Moorgarth Group Limited



London Office

11 Golden Square
London
W1F 9JB

+44 (0)207 812 0600

info@moorgarth.com

Leeds Office


Central House
47 St. Paul's Street
Leeds, LS1 2TE

+44 (0)113 246 2710

info@moorgarth.com

KEY


- OWNERSHIP AREA
- PROPOSED DEMOLITION
- DEMOLITION
- LINE OF HOARDING
- SECURE GATED ACCESS
- PROPOSED SKIP STORE
- WHEEL WASH LOCATION
- MATERIALS STORE
- PROPOSED PARKING

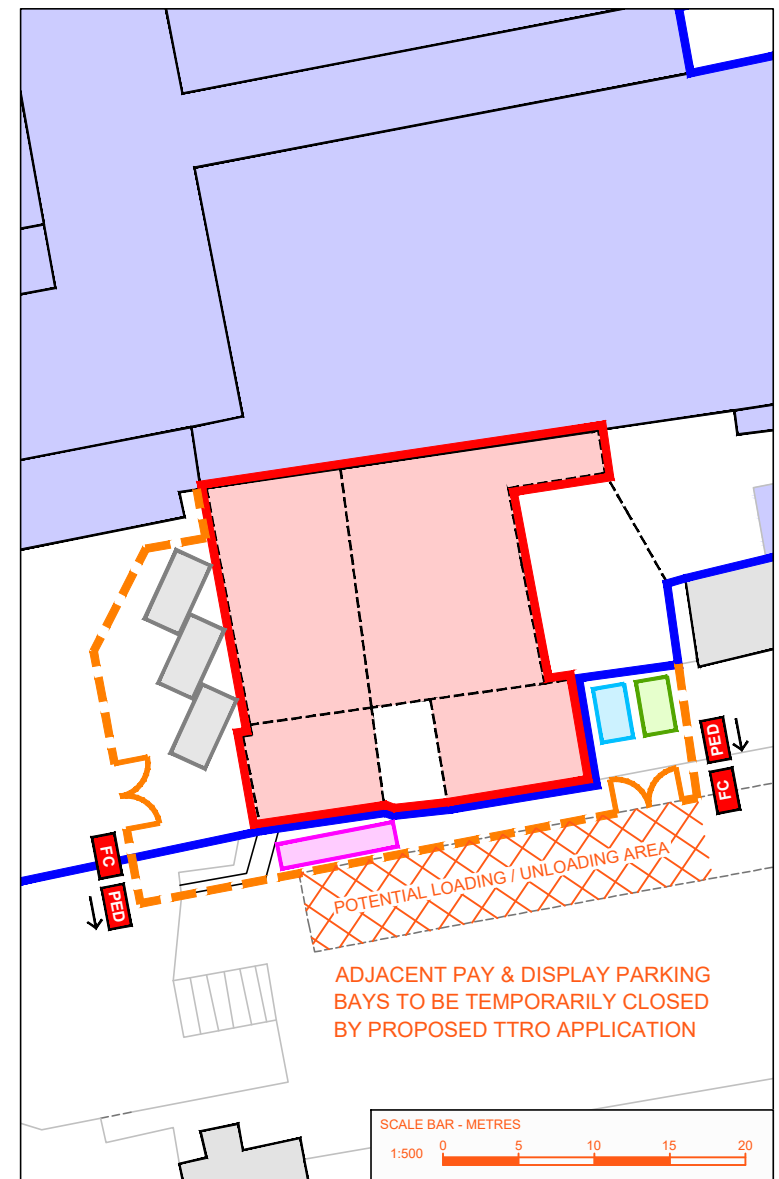

BUILDINGS FOR PROPOSED DEMOLITION


SCALE 1:500 @ A3

EXISTING LAYOUT TO BE CONFIRMED FOLLOWING ONSITE SURVEY

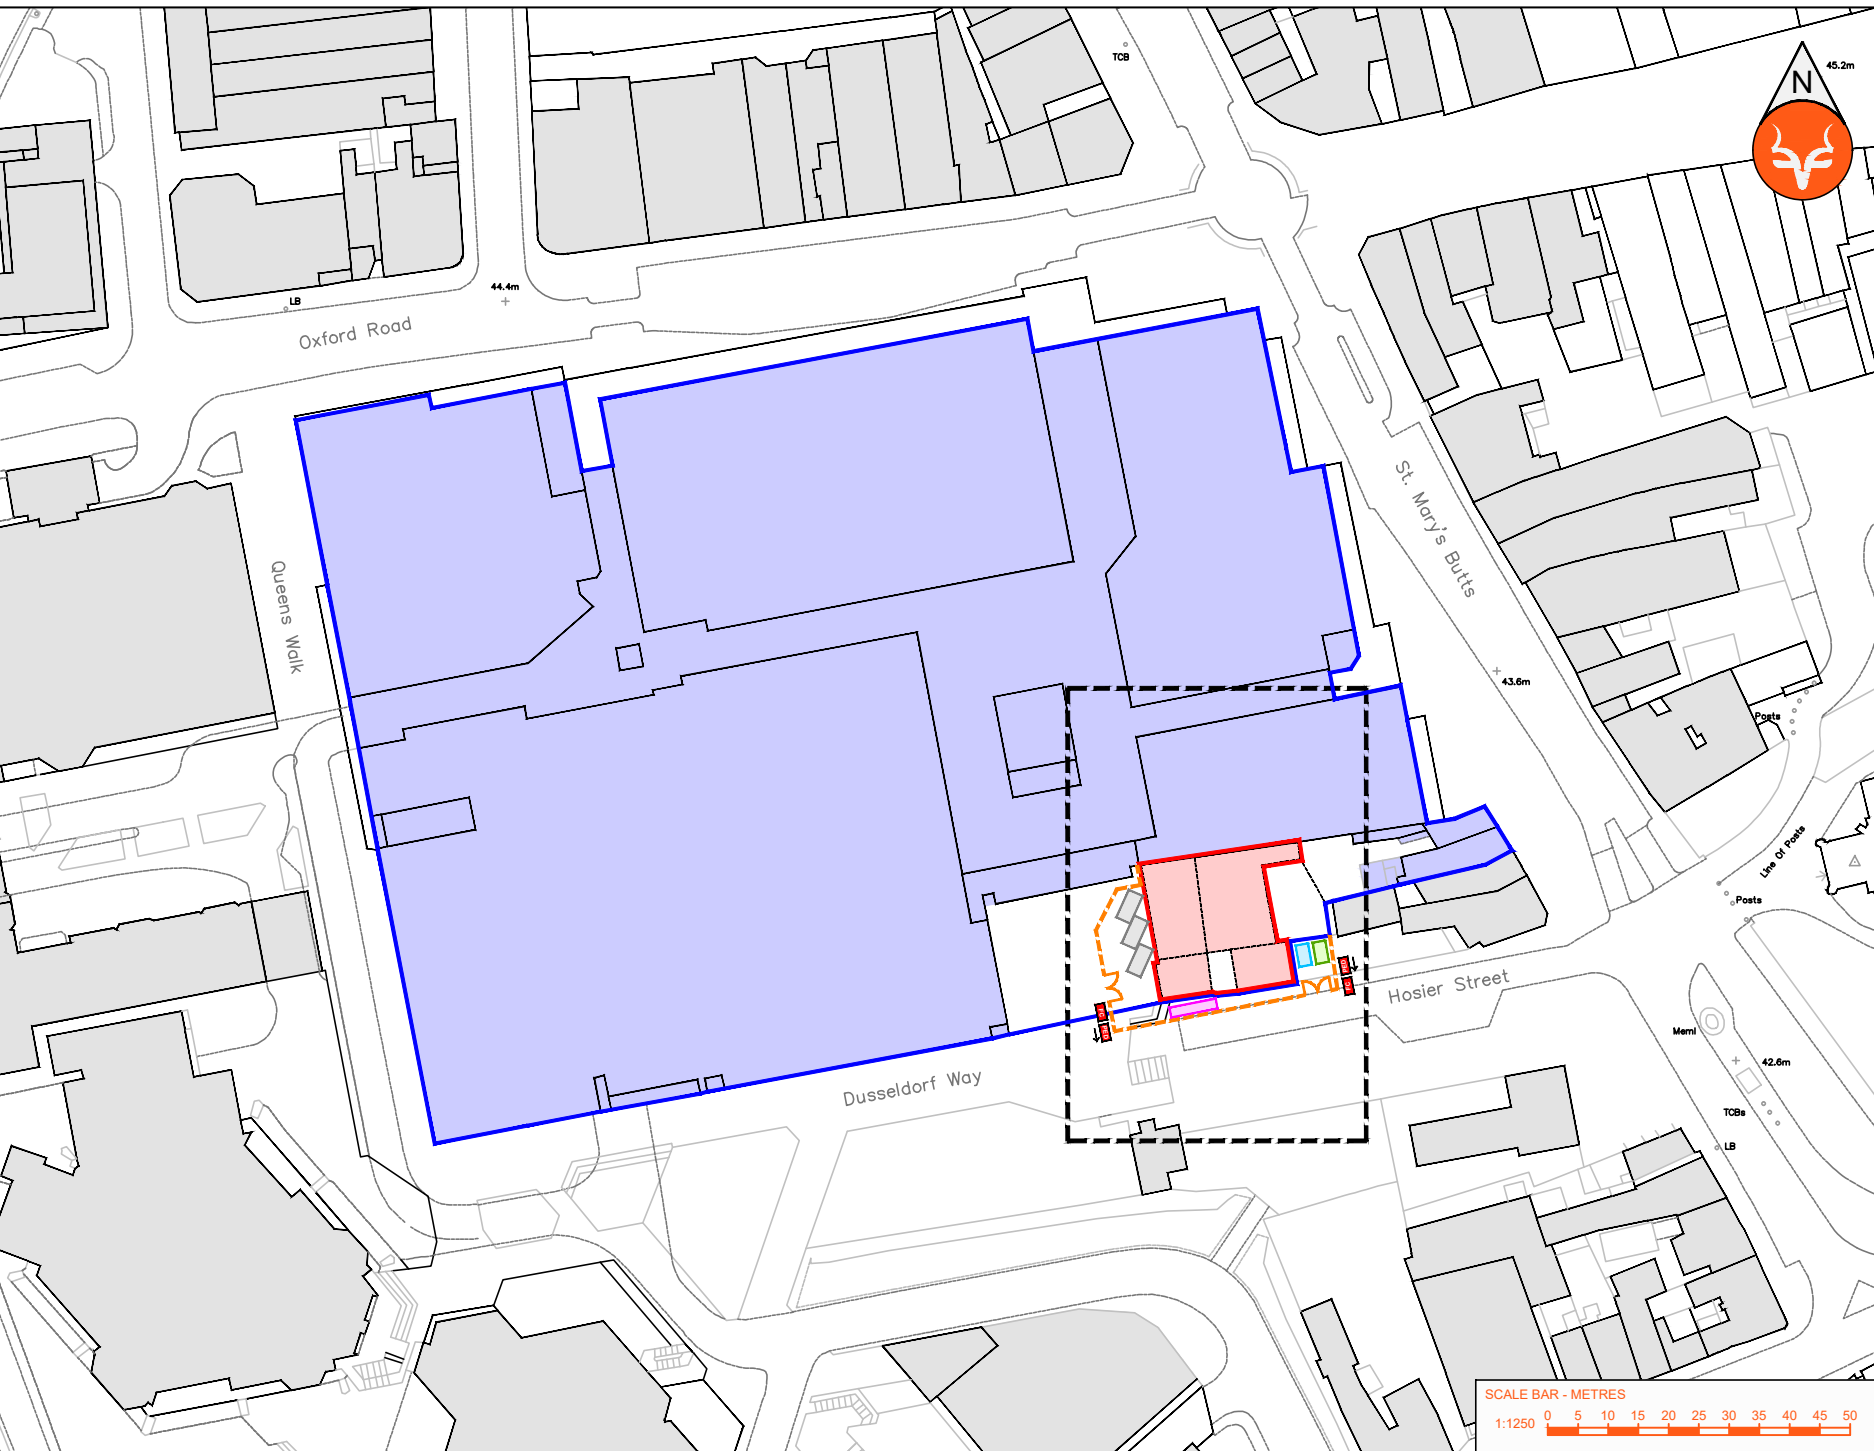

SITE LOCATION PLAN

SCALE 1:1250 @ A3

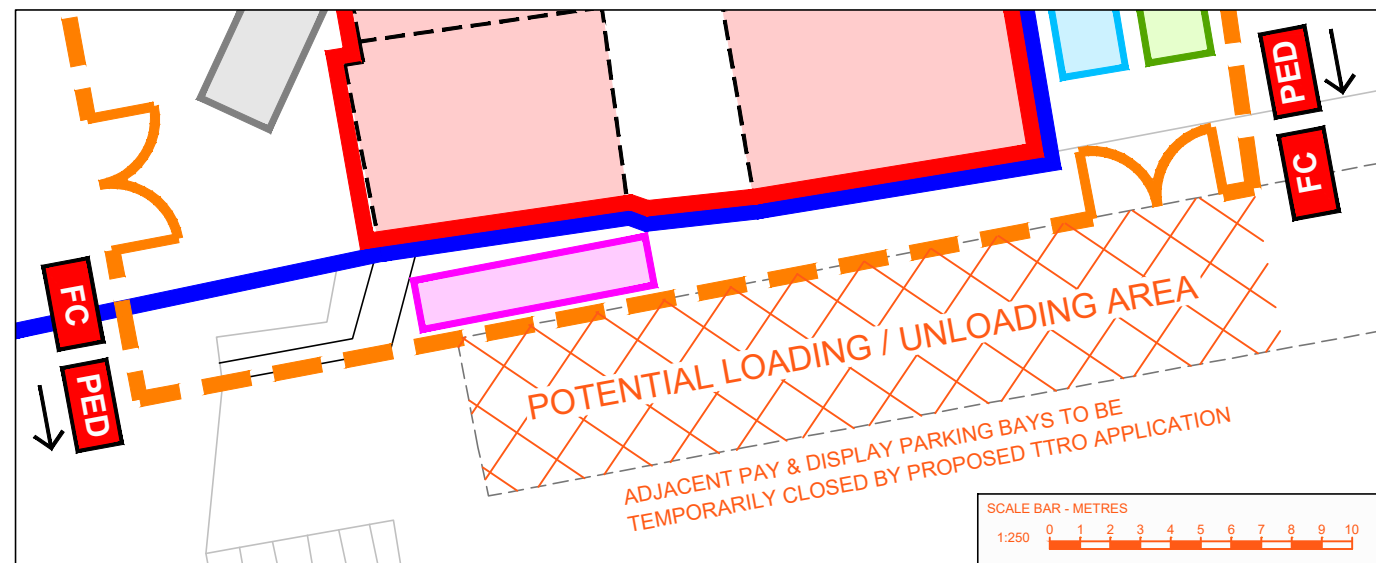

PROPOSED LOCATION FOR FOOTPATH CLOSURE SIGNS

SCALE 1:250 @ A3