



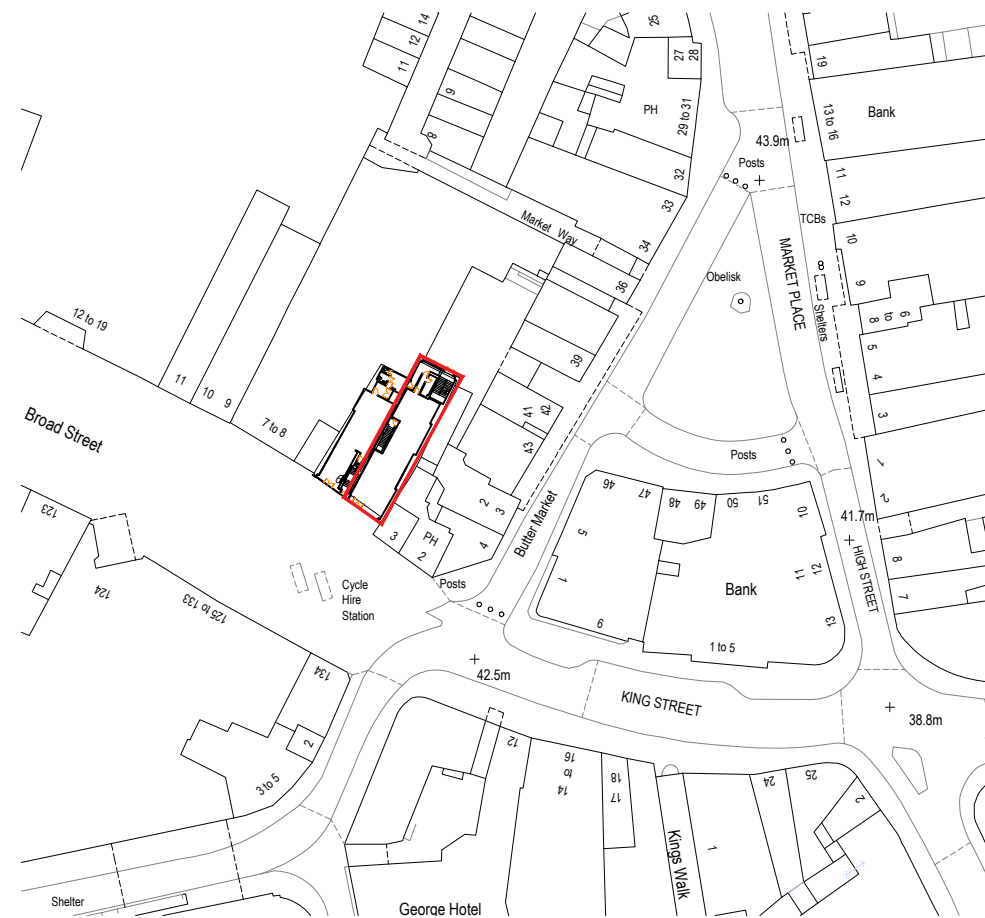

Notes:
This drawing is the copyright and property of RBGS.
It must not be copied or published without written consent.
Only scale from this drawing for planning purposes.

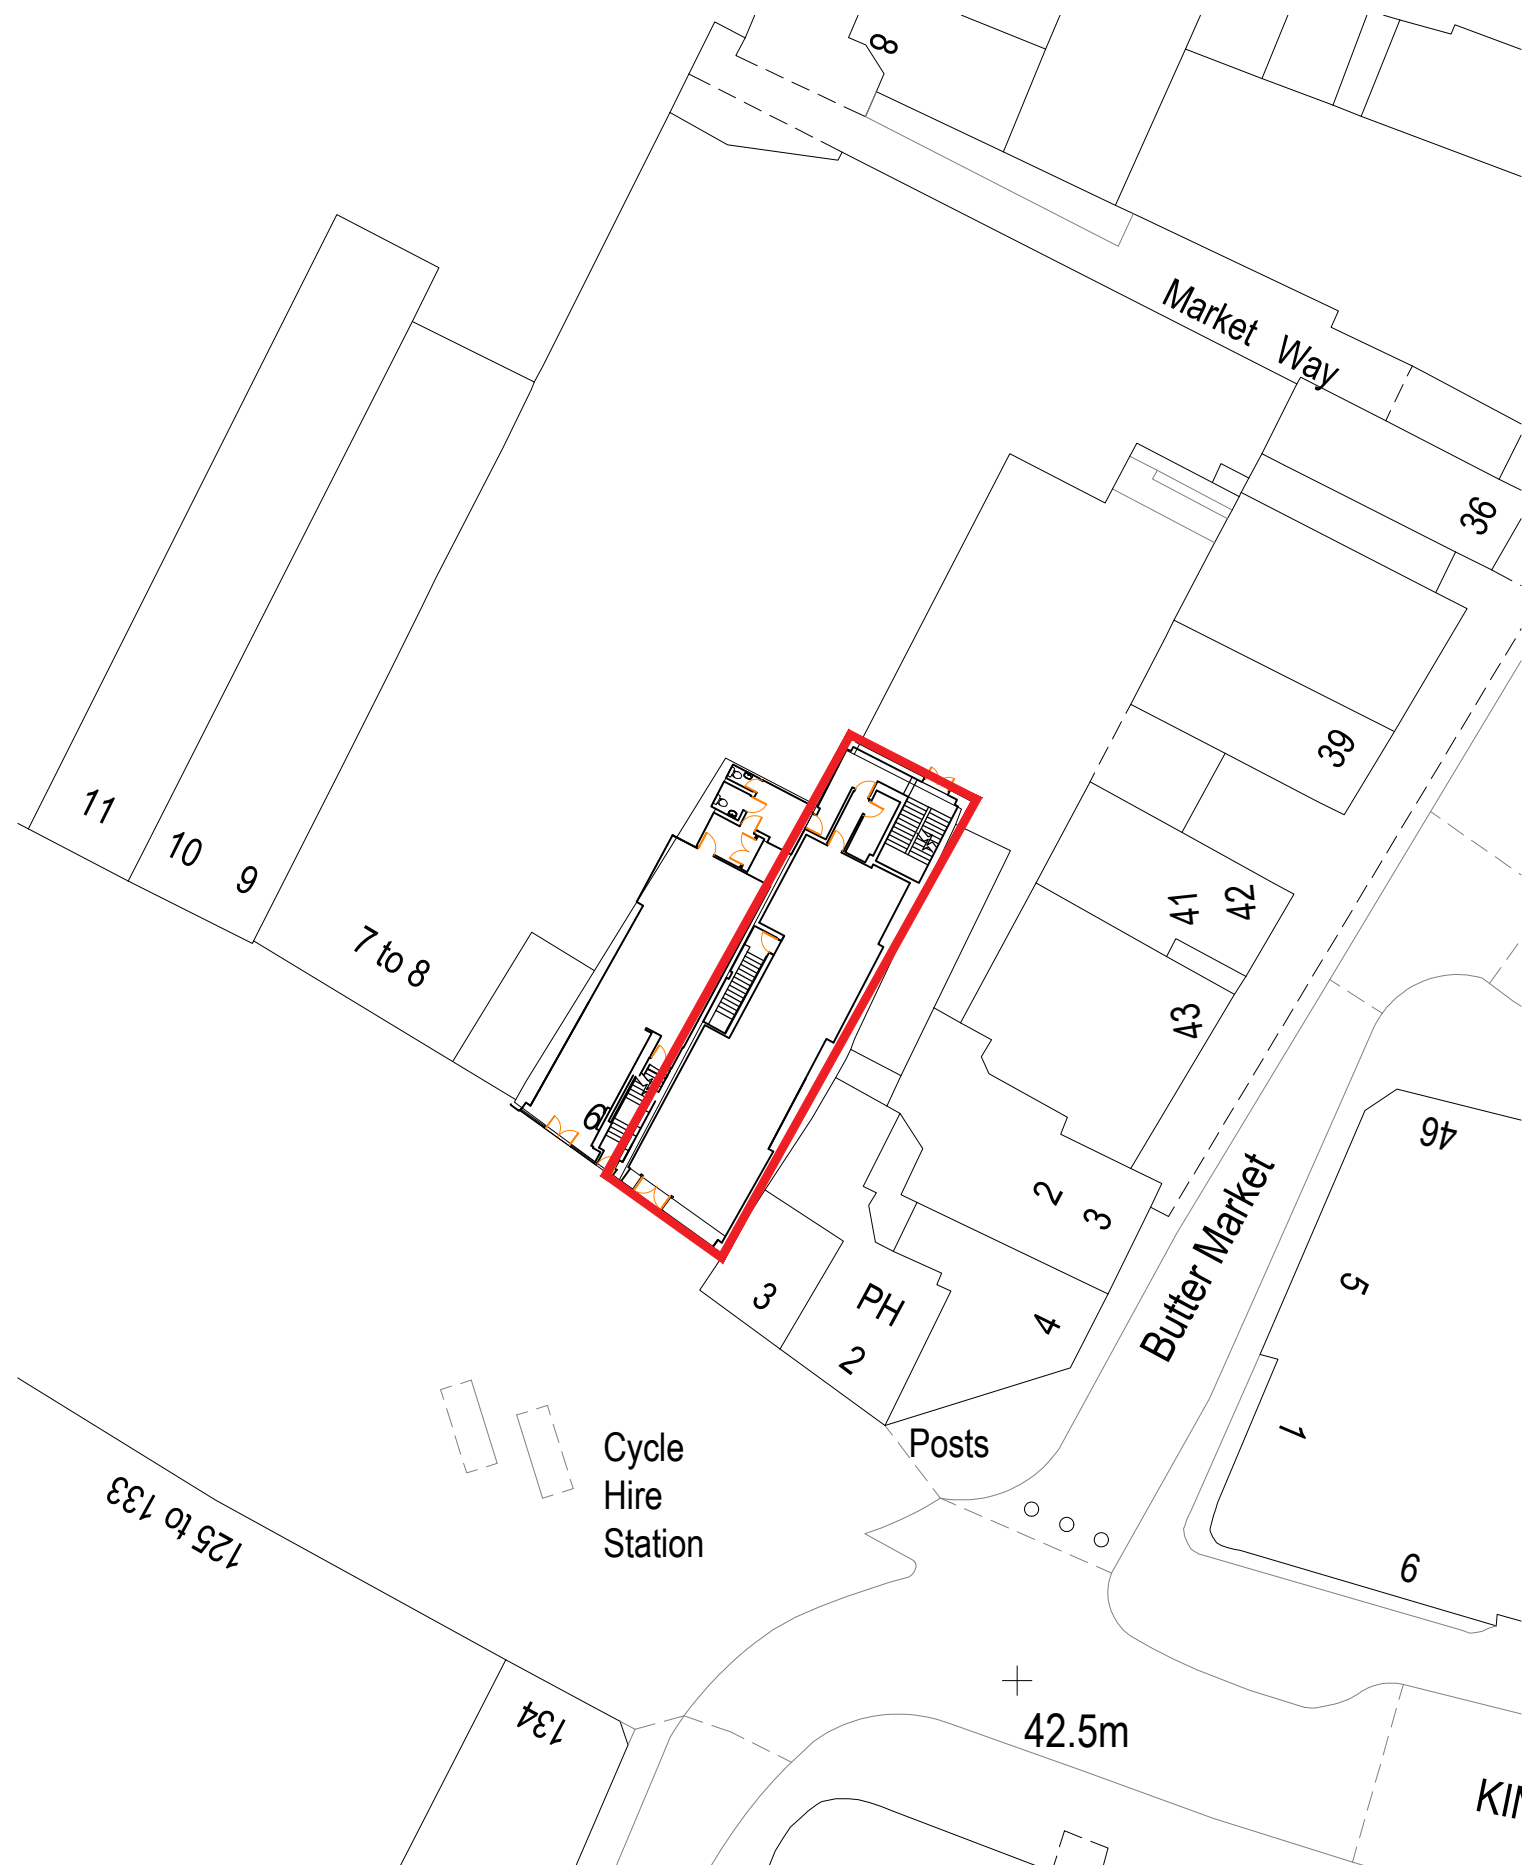

LEWIS AND HICKEY
St. Bernard's Row
Edinburgh
EH4 1HW
tel: 0131 343 6222
fax: 0131 332 7332
email: edinburgh@lewisandhickey.com

TENURE: LEASEHOLD
LISTED BUILDING: NO
BUILDING REGS APP: YES

[illegible]

project

RBS READING BROAD ST
UNIT 2, 4-6 BROAD STREET
READING, RG1 2BH

title	LOCATION PLAN
-------	---------------

E&W T1

scale 1:1250 @ A3

drn	RB	chk	app
date	30/09/19	date	date
consultants' drawing number			brand
E6617-EX-LP			
rbs drawing number			rev.

rbs drawing number	rev.
--------------------	------