
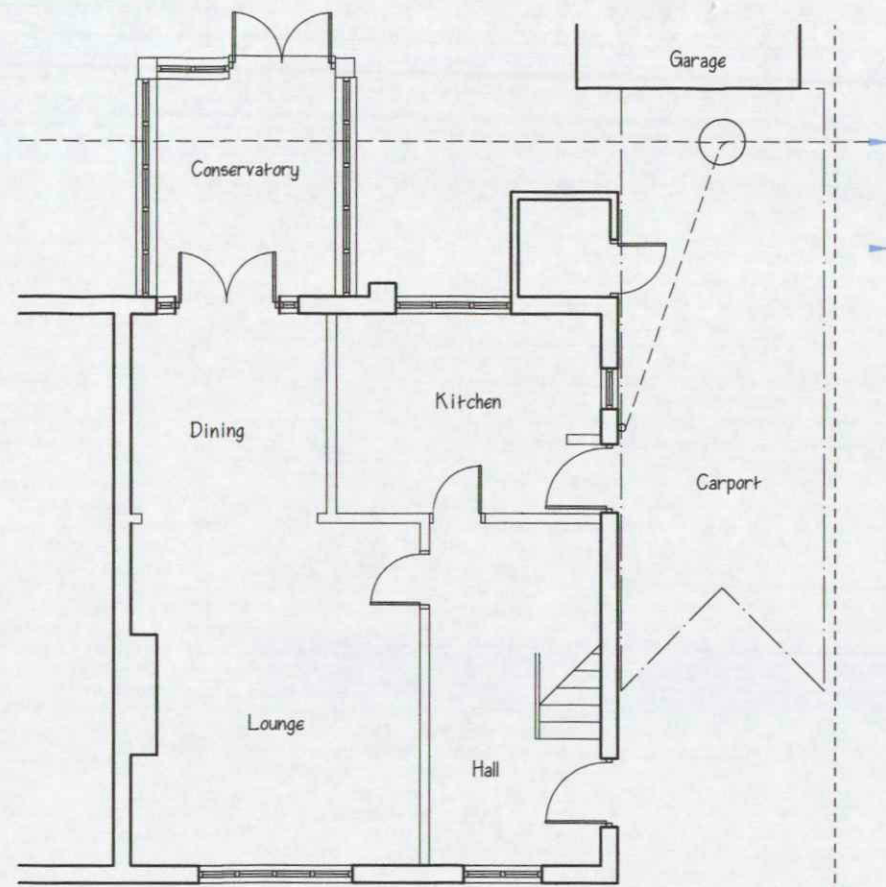


EXPLAN


~~PROPLAN~~

NOTE:-
All dimensions must be checked on site,
and verified with architect.


190362

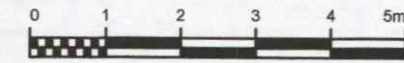

Extg GF Plan

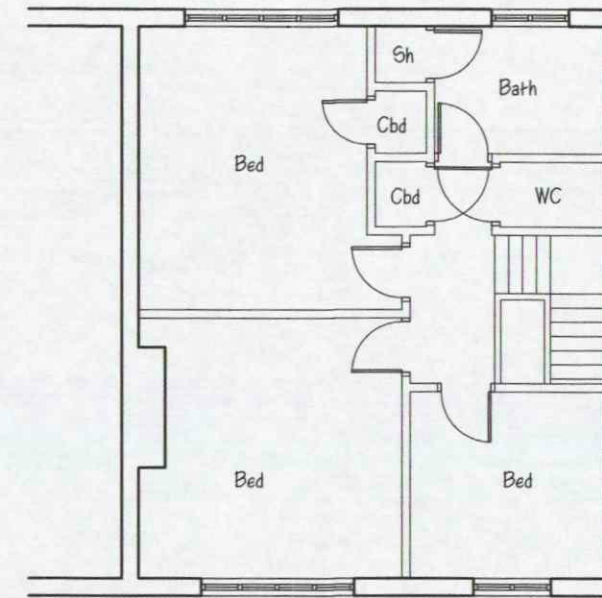

Extg FF Plan

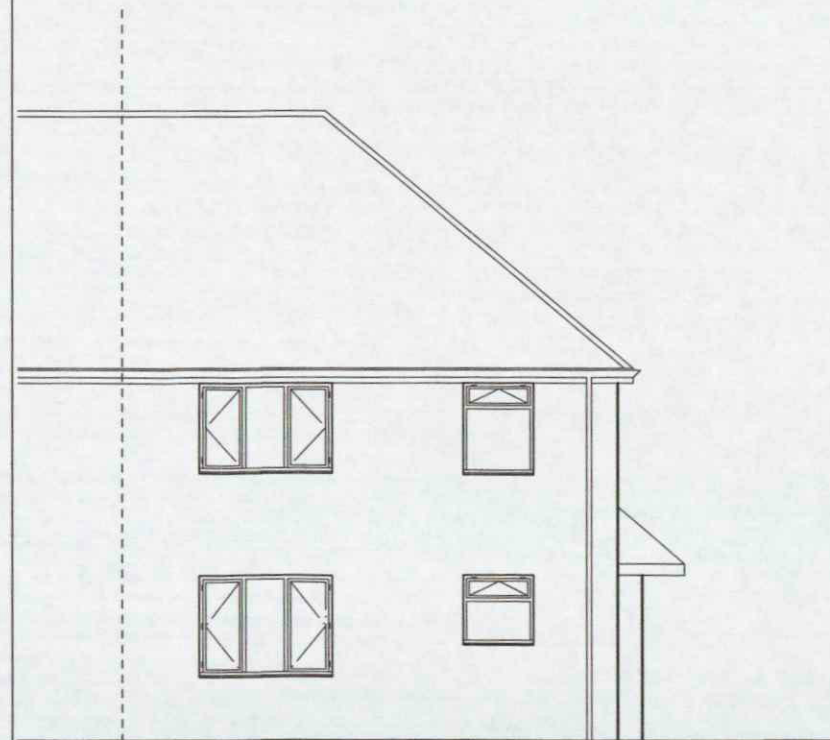

Extg Front Elev



Extg Side Elev



Extg Rear Elev

Date	Revisions

© copyright David Turner

Filbert Designs
5 Queens Road, Kingsclere, Nr Newbury
Berkshire. RG20 5ES
TEL: 07733 250978
EMAIL: david@dkd.org.uk

Client
MR R HERBERT

Job Title
**PROPOSED REAR AND
SIDE EXTENSIONS**

Drawing Title
**10 CRESCENT ROAD
TILEHURST**

Scale 1:100	Scale A3
Date 16/02/19	Drawn by DT
Drg No. FD/340/219	Rev. A