


Claim: 9 Eldon Square Reading	Ref: QG1L1074722	Sketch Site Layout
----------------------------------	---------------------	-----------------------

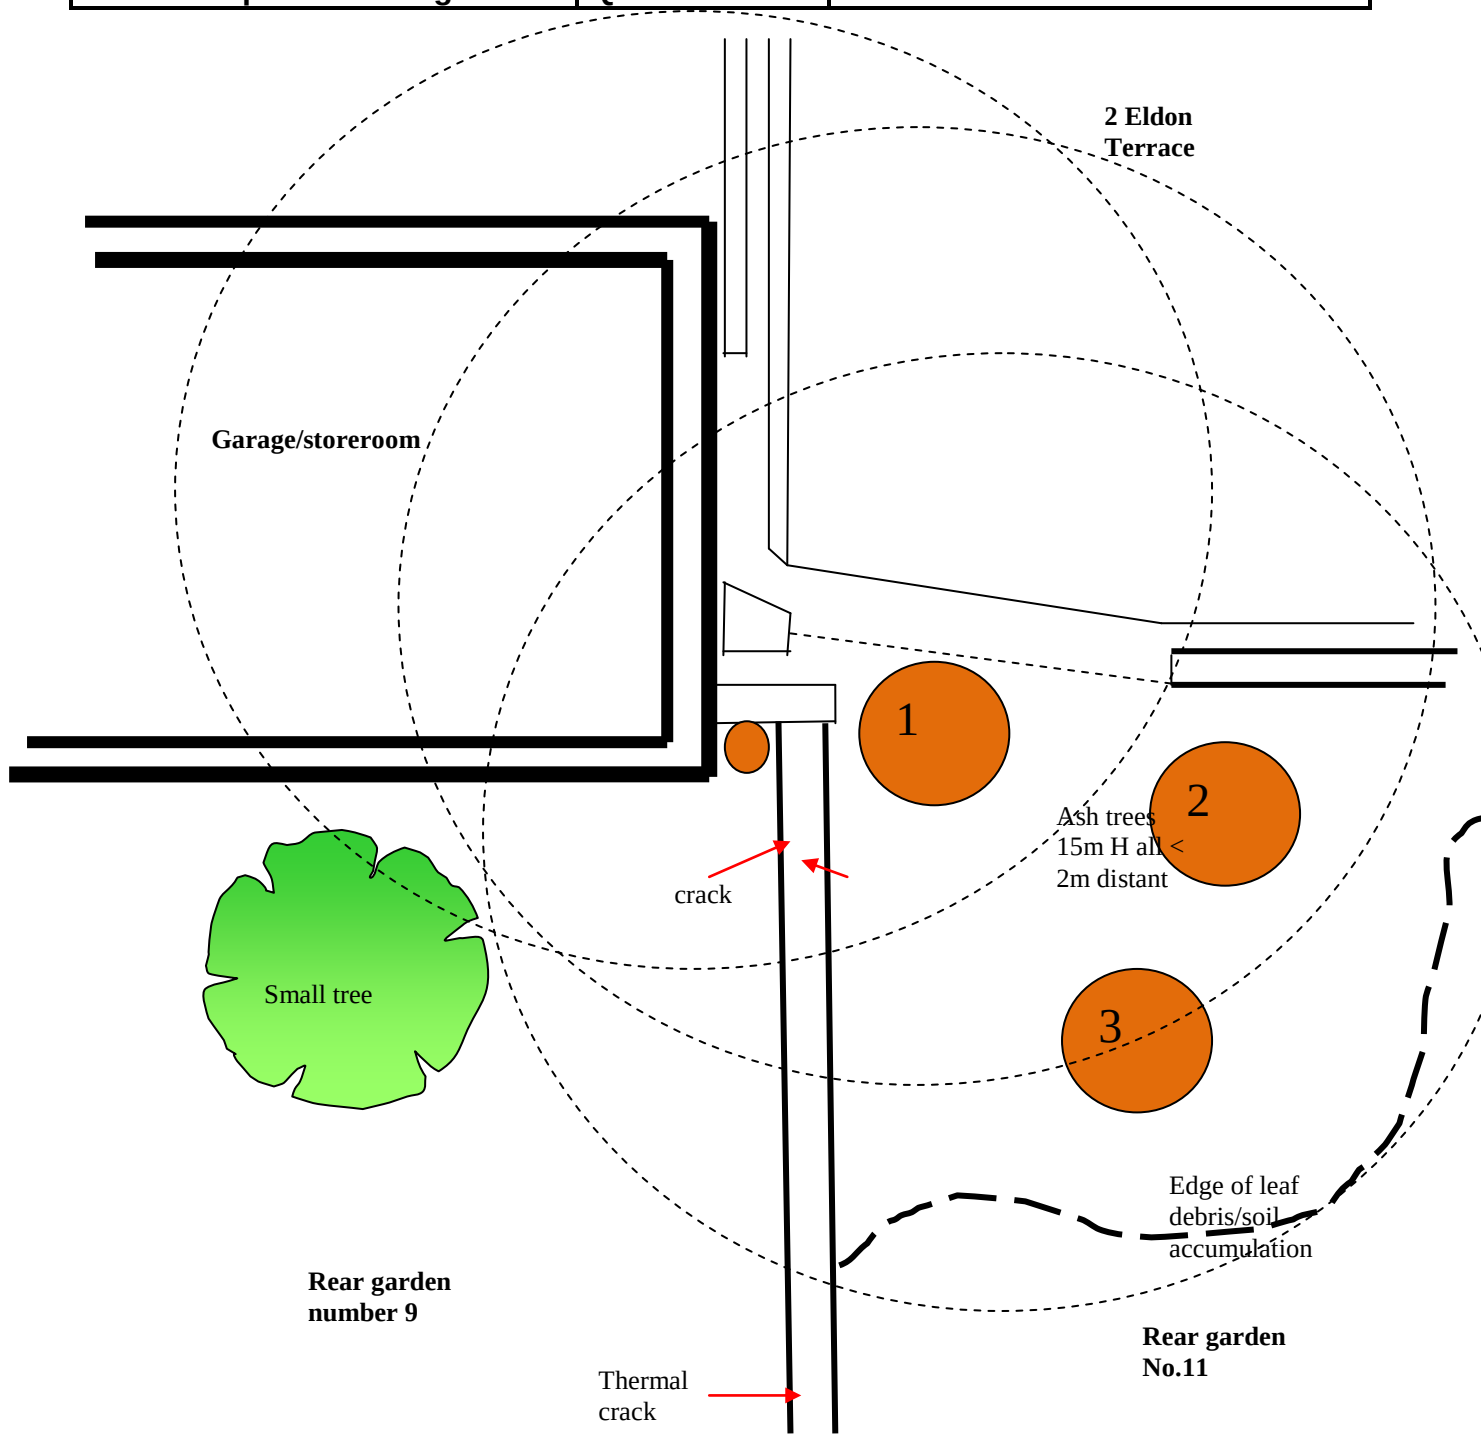

Drawn by JGC for Questgates	Date: November 2018	Not to Scale
--------------------------------	------------------------	--------------