




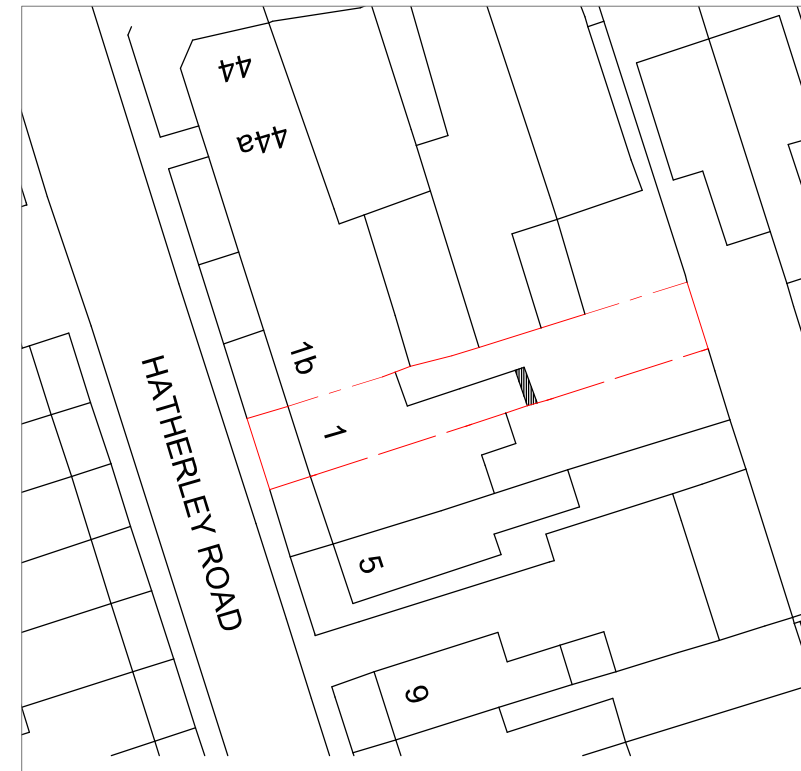

Location Plan
Scale:1:1250

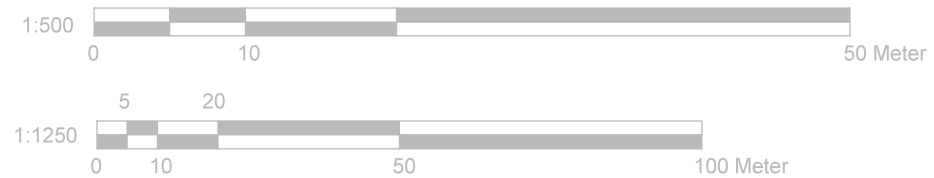

Block Plan
Scale:1:500

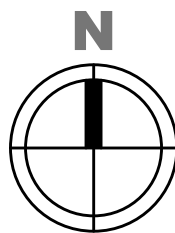

Modhwadia Design Services	Project:	Title:	Scale: 1:1250/500 @ A3
	1 Hatherley Road Reading RG1 5QA	Location Plan	Date: 11. 2017
		Block Plan	Drawing No.: MD/4000/PDP - 09/MT
			Revision
239 Western Road, Southall, Middlesex, UB2 5HS 020 8571 1369			