


PROPOSED DEVELOPMENT SCENARIO

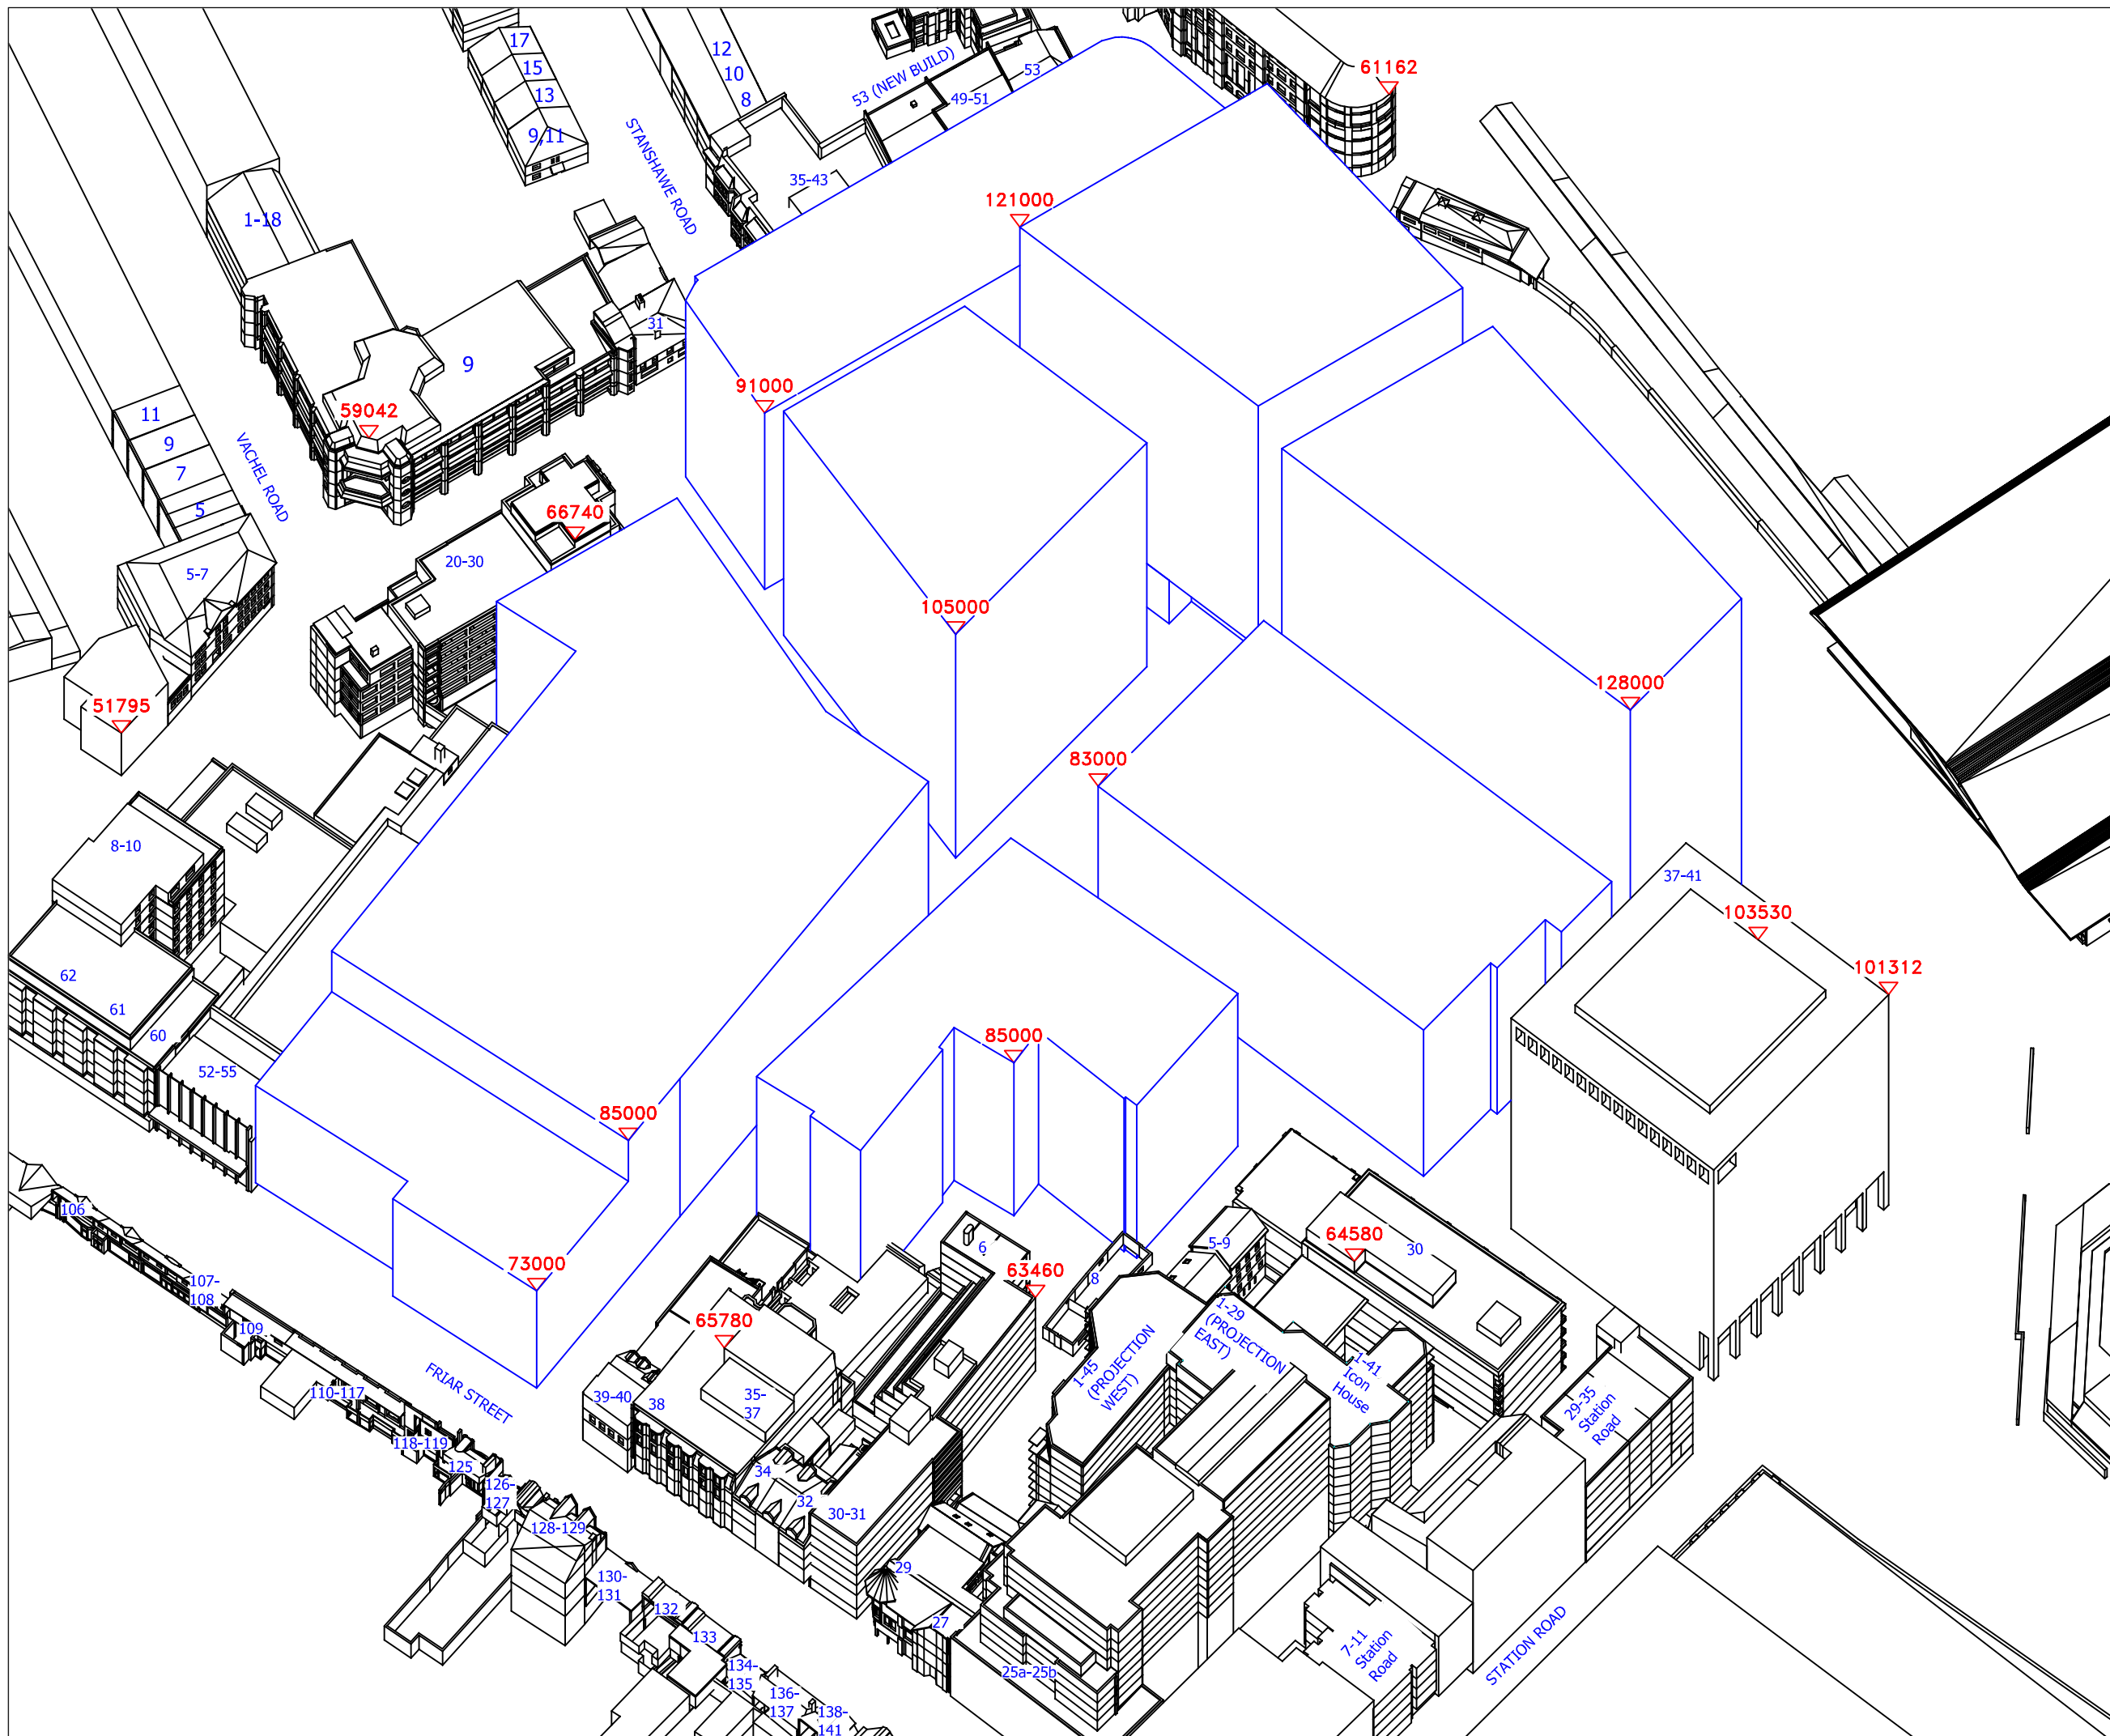

Sources of Information

GIA
IR01-5847 Site Survey
IR02-5847 Site Plan
Site Photography
Floor Plans and elevations for some buildings
(..Floor Plans)

ALLIES & MORRISON ARCHITECTS
IR12-5847-070213
698_max illustrative scheme for GIA
analysis 130207

ALLIES & MORRISON ARCHITECTS
IR31-030315 - Allies&Morrison Illustrative and Max
param massing
698_Plot B_In Context_Illustrative
scheme_150303.dwg

ALLIES & MORRISON ARCHITECTS
IR42-100715-Allies&Morrison - Plot B Max
parameter scheme
698_Maximum parameters_150623.dwg

Notes

N.B. DO NOT SCALE OFF THIS DRAWING
PROPOSED SCHEME SHOWN IN BLUE

ALL HEIGHTS GIVEN IN mm AOD

Rev	Date	Description	Initials
A		Initial Issue	
B		Buildings added	JSM

Project

STATION HILL
READING

Title

3D VIEW 01
PROPOSED SCHEME IR31
RECEIVED 03/03/15
AND PLOT B, IR42 (10/07/15)

Scale	Date
NTS@A3	22.07.15

Drawn	Checked
JSM	

Drawing No.	Rel No.	Revision
5847-516	33	B



The Whitehouse
Belvedere Road
London SE1 8GA
t 020 7202 1400
f 020 7202 1401
mail@gia.uk.com
www.gia.uk.com



Sources of Information

GIA
IR01-5847 Site Survey
IR02-5847 Site Plan
Site Photography
Floor Plans and elevations for some buildings
(..Floor Plans)


ALLIES & MORRISON ARCHITECTS
IR12-5847-070213
698_max illustrative scheme for GIA
analysis_130207

ALLIES & MORRISON ARCHITECTS
IR31-030315 - Allies&Morrison Illustrative and Max
param massing
698_Plot B_In Context_Illustrative
scheme_150303.dwg

ALLIES & MORRISON ARCHITECTS
IR42-100715-Allies&Morrison - Plot B Max
parameter scheme
698_Maximum parameters_150623.dwg

Notes

N.B. DO NOT SCALE OFF THIS DRAWING
CONSENTED SCHEME SHOWN IN BLUE

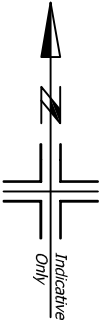

ALL HEIGHTS GIVEN IN mm AOD

Rev	Date	Description	Initials
A		Initial Issue	
B		Buildings added	JSM

Project

STATION HILL
READING

Title

PLAN VIEW
CONSENTED SCHEME IR12
RECEIVED 070213
PLOT B, IR42 100715


Scale	Date
1:1000@A3	22.07.15

Drawn	Checked
JSM	

Drawing No.	Rel No.	Revision
5847-512	33	B



The Whitehouse
Belvedere Road
London SE1 8GA
t 020 7202 1400
f 020 7202 1401
mail@gia.uk.com
www.gia.uk.com

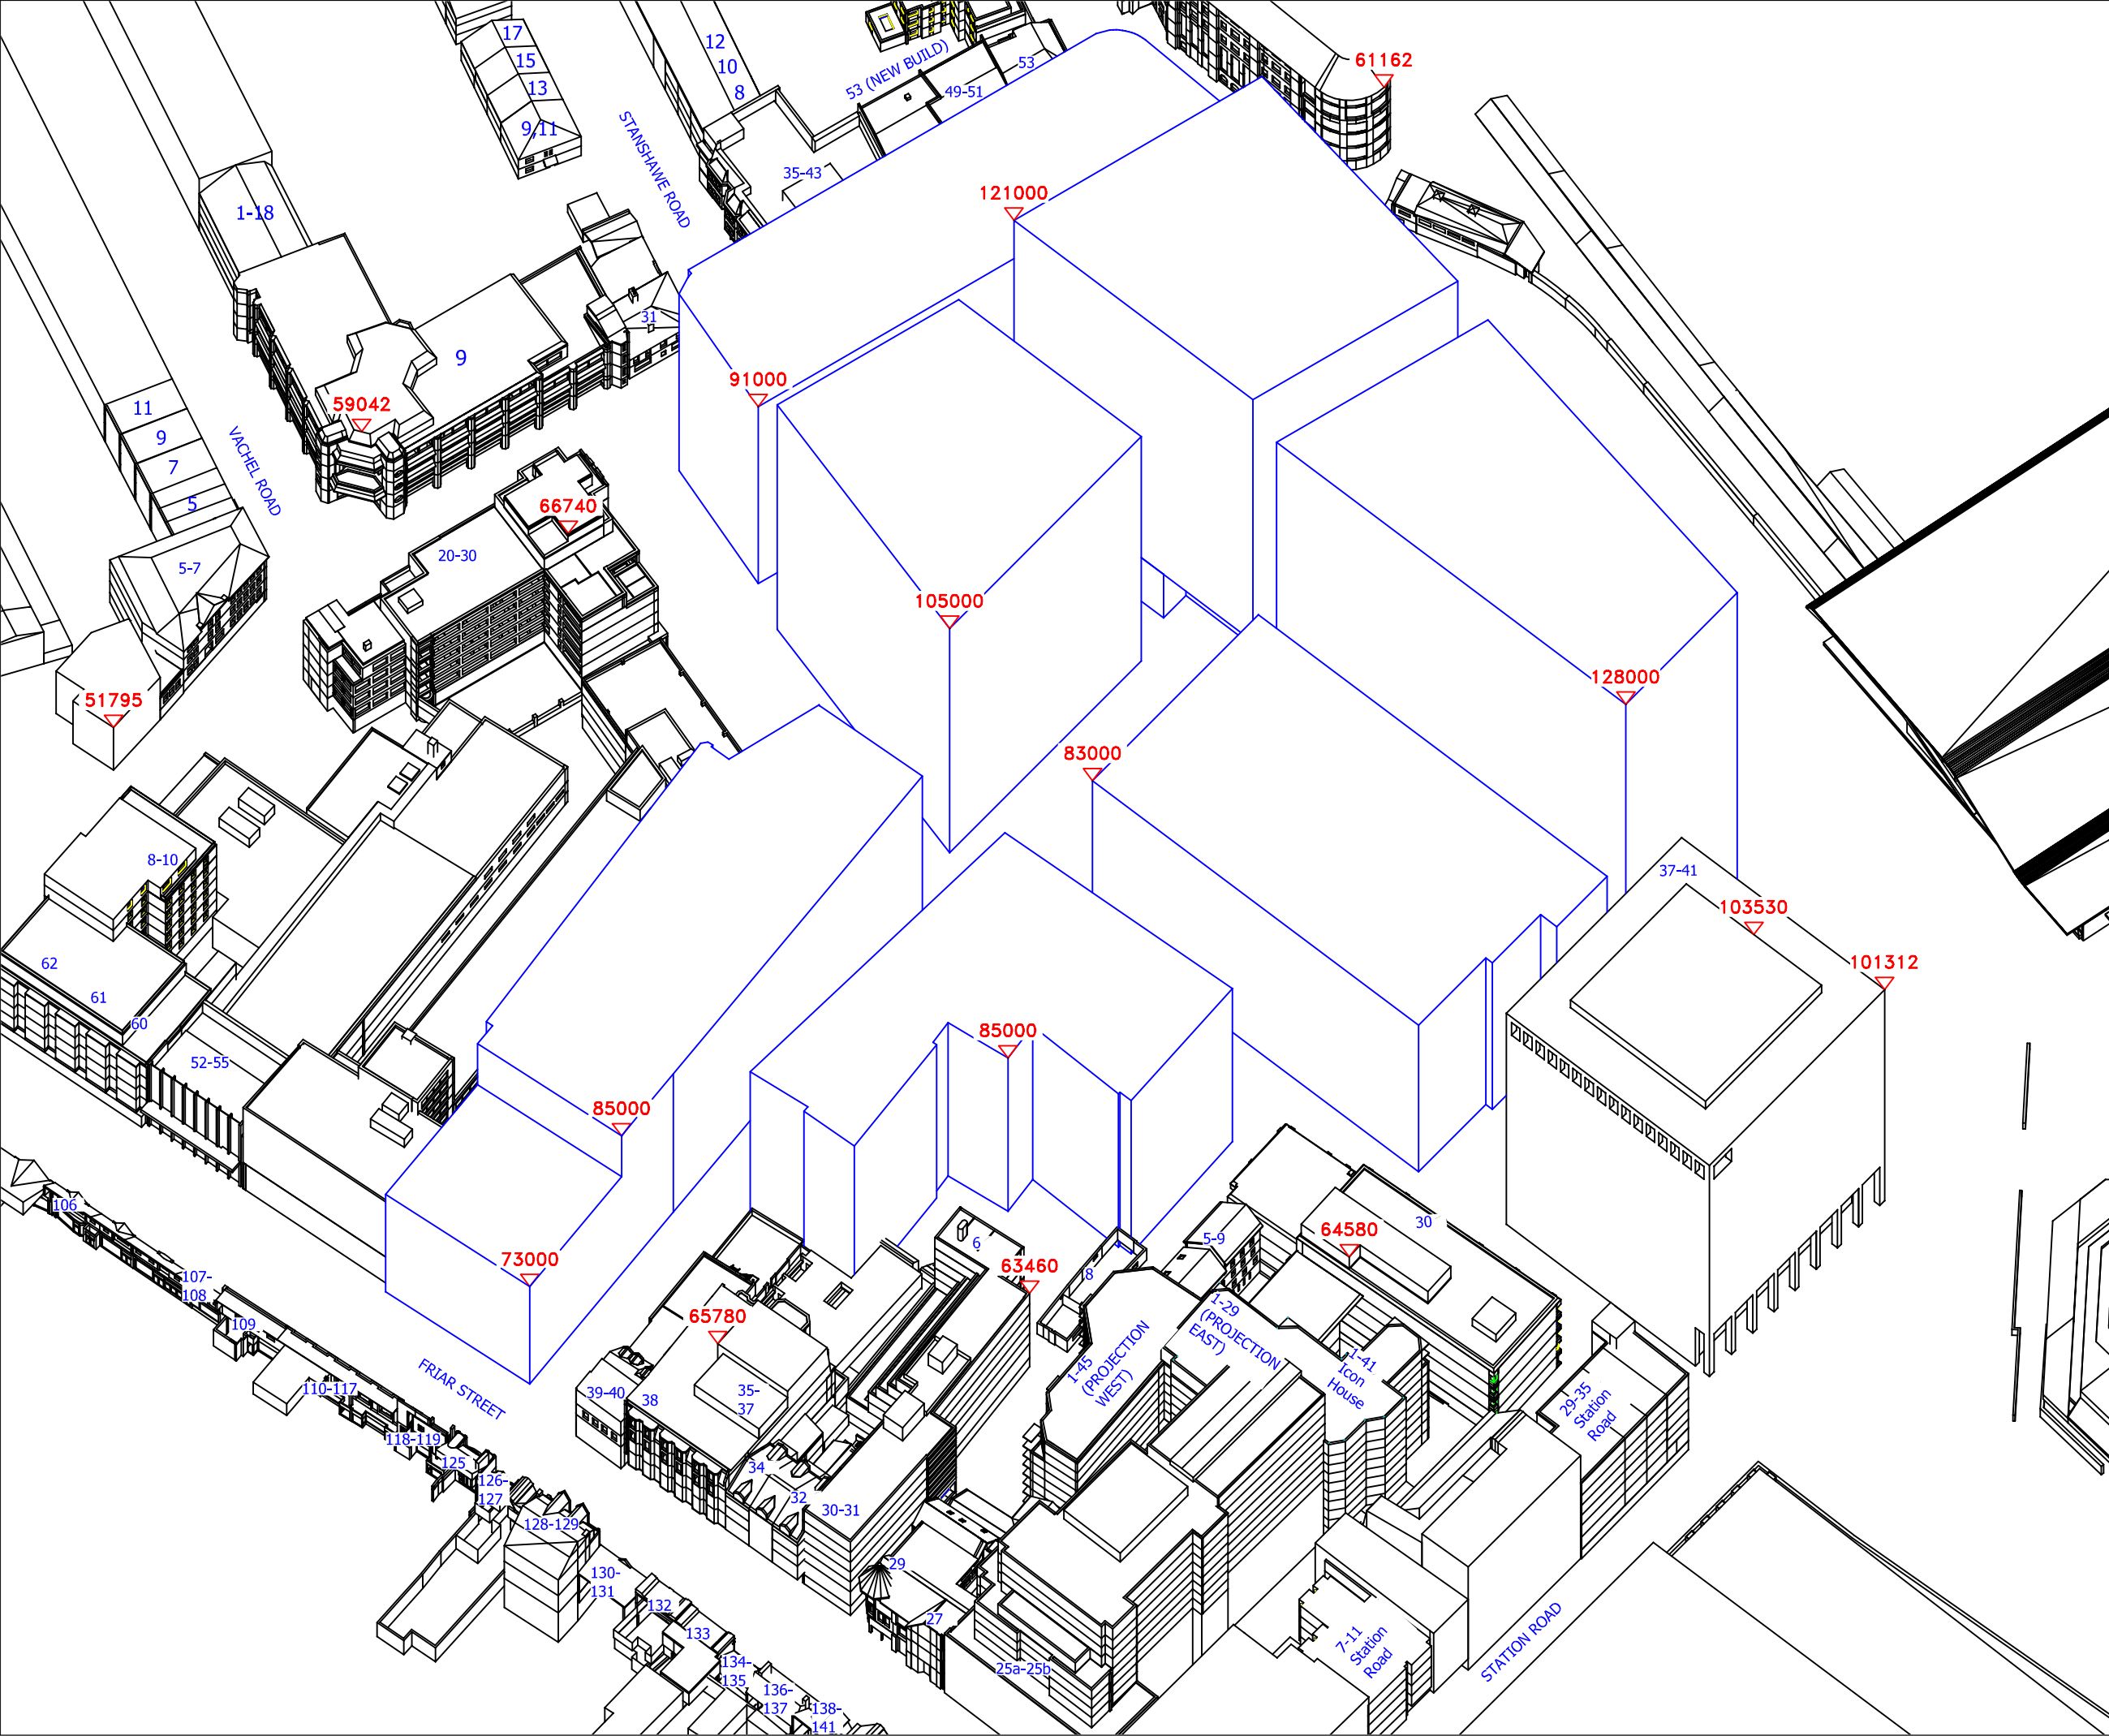

Sources of Information

GIA
IR01-5847 Site Survey
IR02-5847 Site Plan
Site Photography
Floor Plans and elevations for some buildings
(../Floor Plans)

ALLIES & MORRISON ARCHITECTS
IR12-5847-070213
698_max illustrative scheme for GIA
analysis_130207

ALLIES & MORRISON ARCHITECTS
IR31-030315 - Allies&Morrison Illustrative and Max
param massing
698_Plot B_In Context_Illustrative
scheme_150303.dwg

ALLIES & MORRISON ARCHITECTS
IR42-100715-Allies&Morrison - Plot B Max
parameter scheme
698_Maximum parameters_150623.dwg

Notes

N.B. DO NOT SCALE OFF THIS DRAWING
CONSented SCHEME SHOWN IN BLUE

ALL HEIGHTS GIVEN IN mm AOD

Rev	Date	Description	Initials
A		Initial Issue	
B		Buildings added	JSM

Project

STATION HILL
READING

Title

3D VIEW 01
CONSented SCHEME IR12
RECEIVED 070213
PLOT B, IR42 100715

Scale	Date
NTS@A3	22.07.15
Drawn	Checked
JSM	

Drawing No.	Rel No.	Revision
5847-513	33	B



The Whitehouse
Belvedere Road
London SE1 8GA
t 020 7202 1400
f 020 7202 1401
mail@gia.uk.com
www.gia.uk.com

