



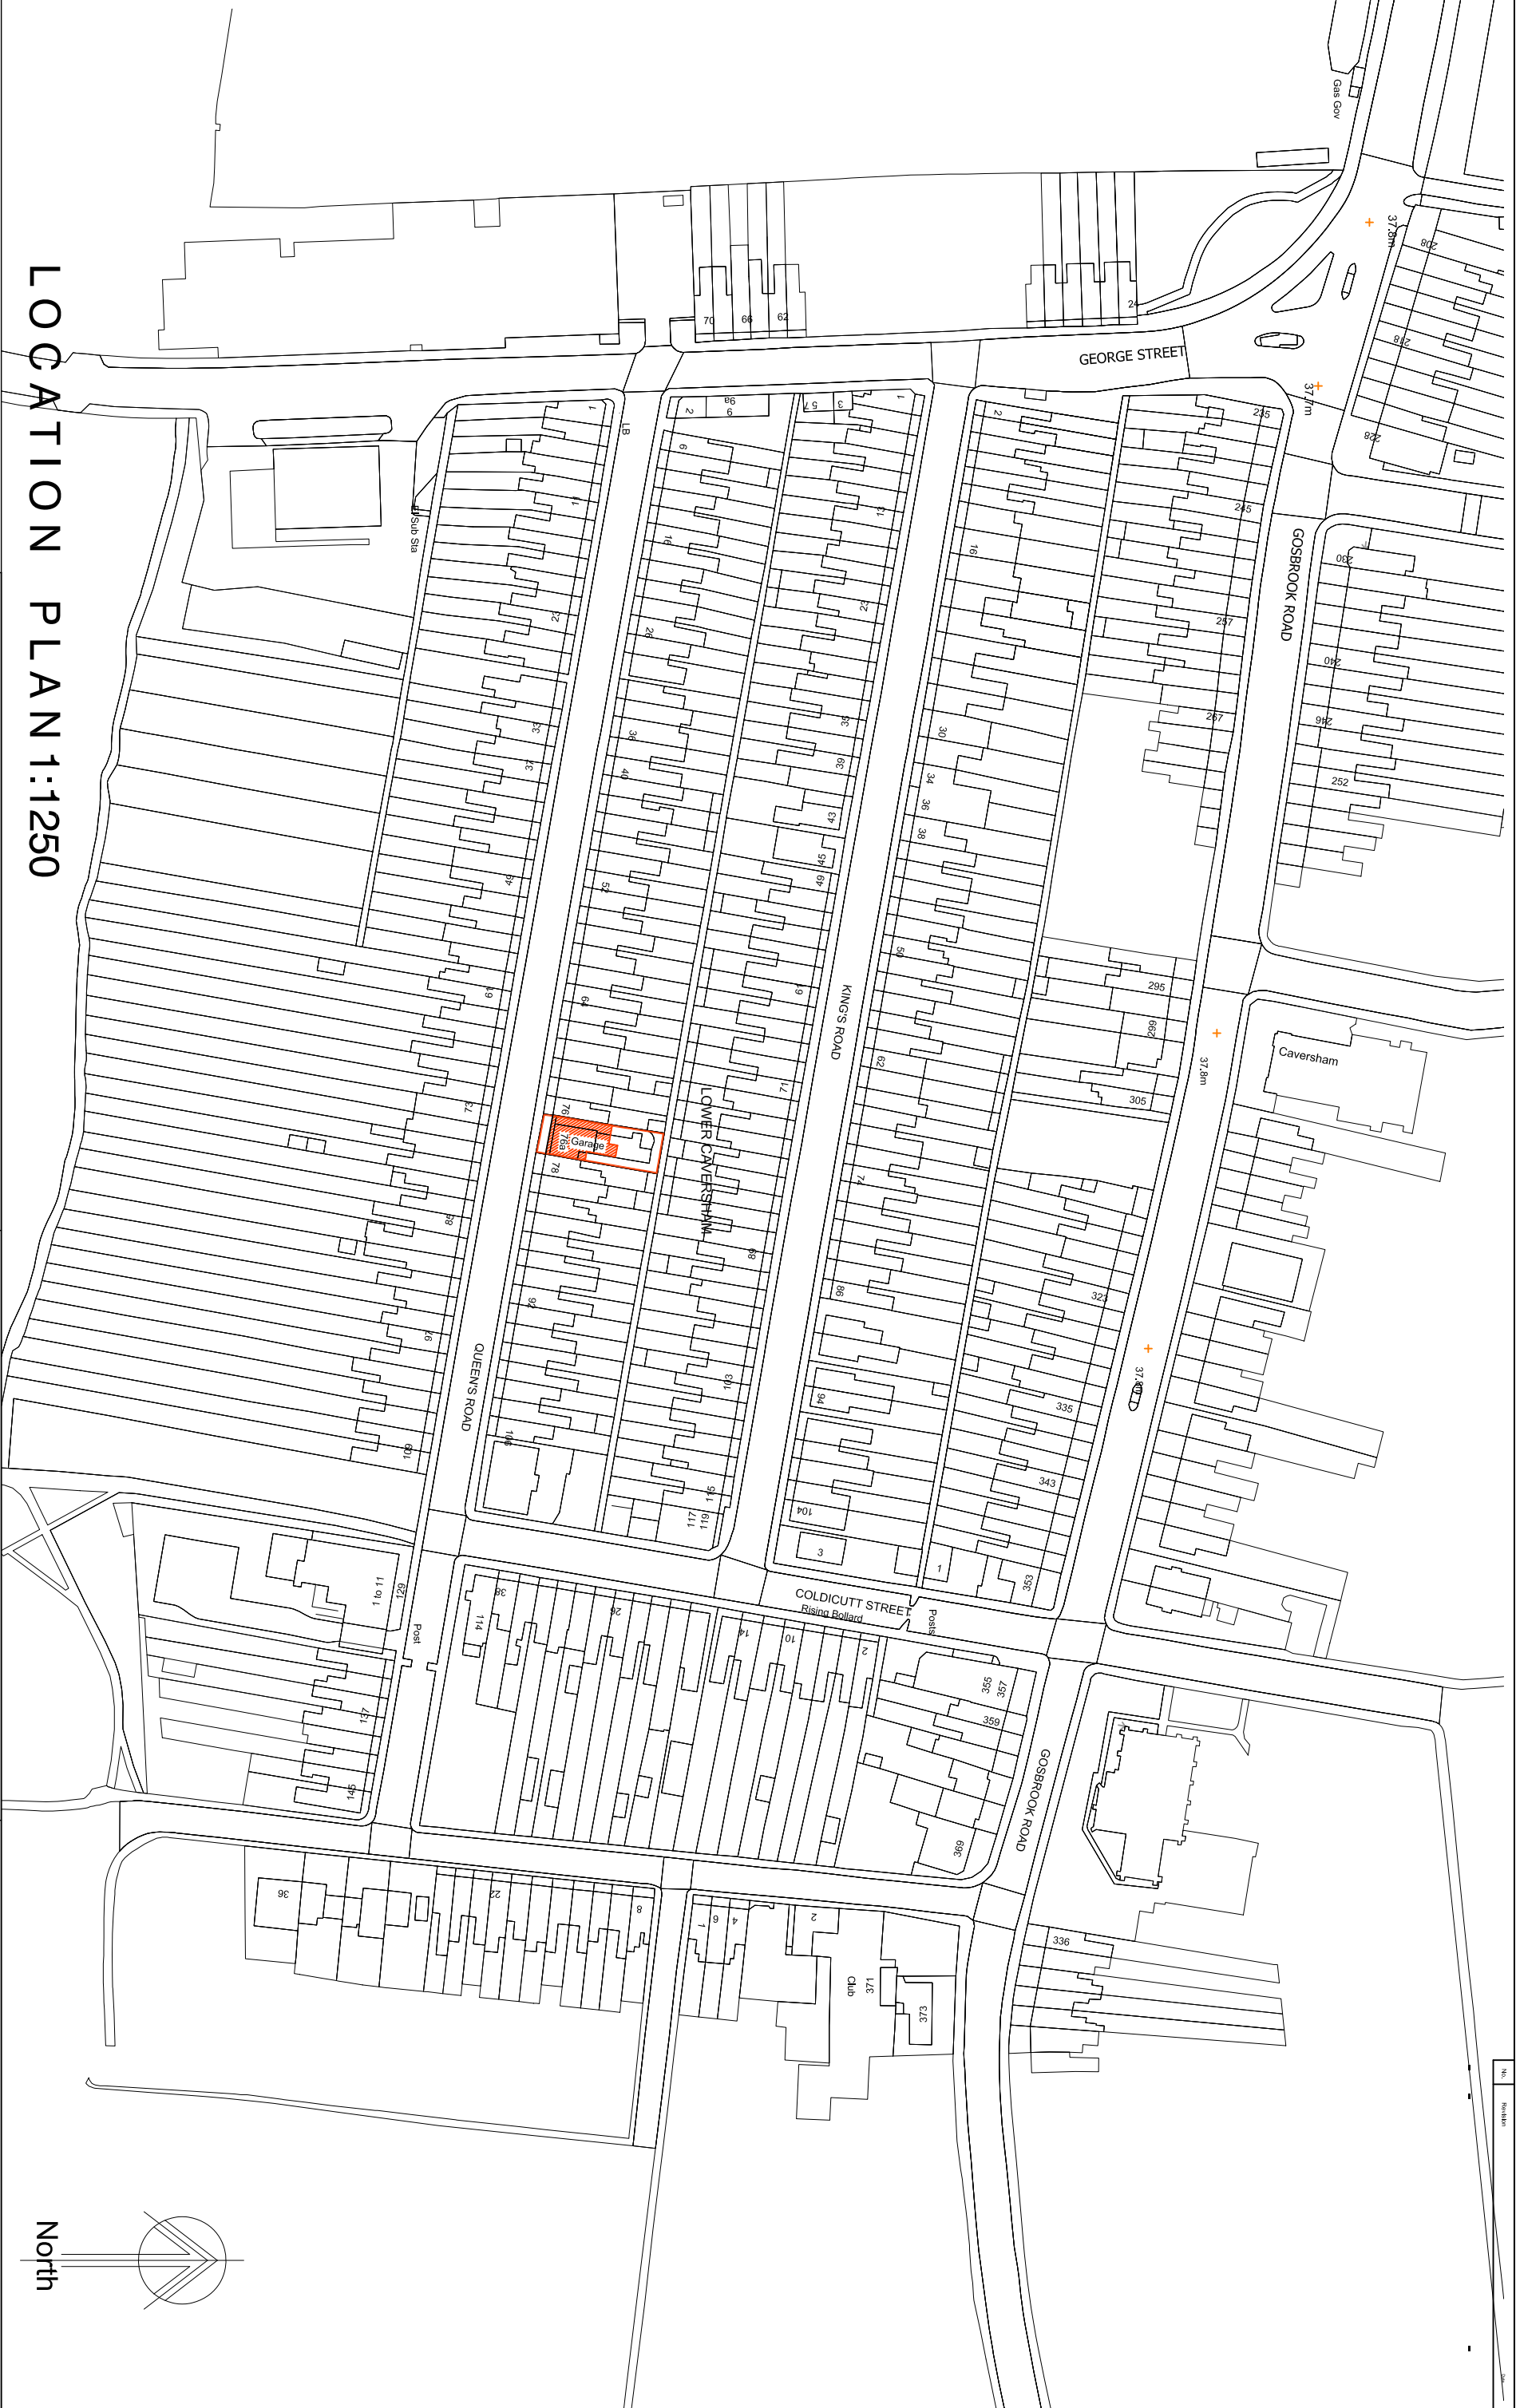

LOCATION PLAN 1:1250

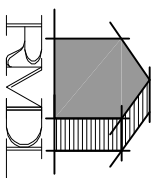

RAMMURTI DESIGN LTD  
ARCHITECTURAL & PLANNING SERVICES  
268 TILGHURST ROAD, READING RG30 2NE  
TEL/FAX: 01189510628 MOB: 07799883574

Proposed Demolition and Change of Use of Existing Garage  
workshop to provide 2No 3bed houses

at 76a Queens Road, Caversham, Reading  
for Mr & Mrs Ravi & Dipiksha Sodha

SITE LOCATION PLAN

Scale @ A3: as shown  
Date: Aug 18

QR76a:002 Rev -