



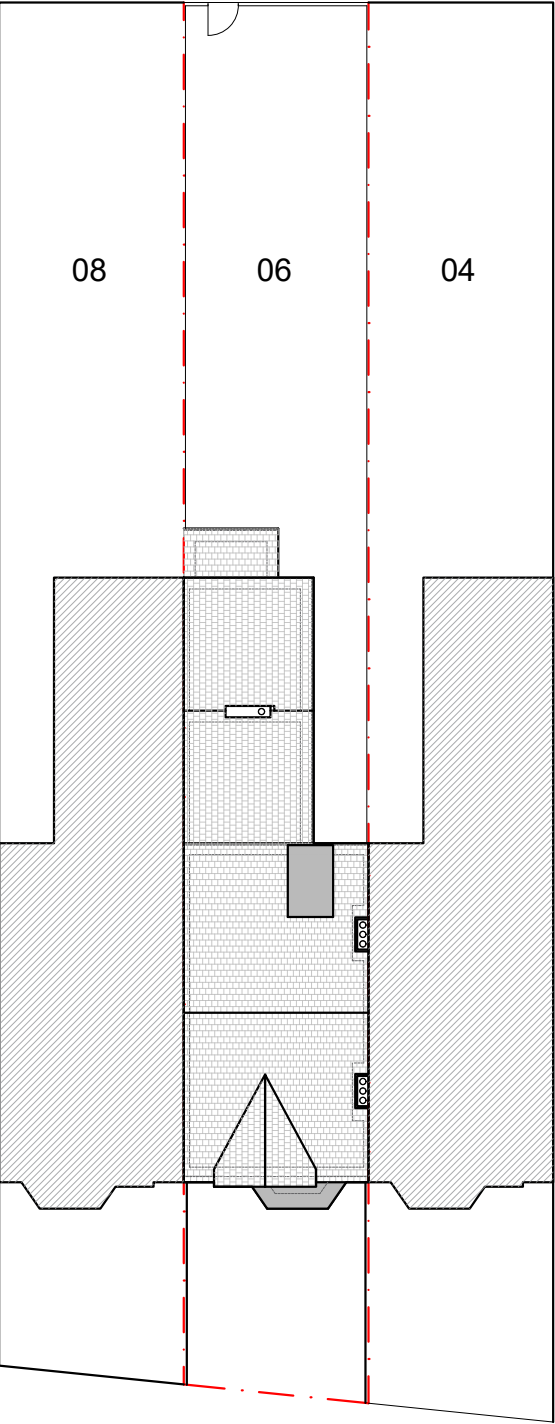

Existing Block Plan

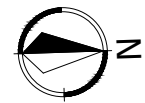

- Notes
- 1. All materials to match existing unless otherwise noted.
 - 2. Do not scale for the construction purposes.
 - 3. The contractor must verify all dimension on site prior to commencement of works.
 - 4. This document is copyright of the originator and must be treated as confidential.

Project
6 Basingstoke Road
Reading
RG2 0EL

Drawing title
Existing Block plan

Drawing no
03

Rev
-

Scale
1:200 @ A2

Date
May 2019



1 Right Plan -
Dariusz Kusyk
1rightplan@gmail.com
07955 449 285