




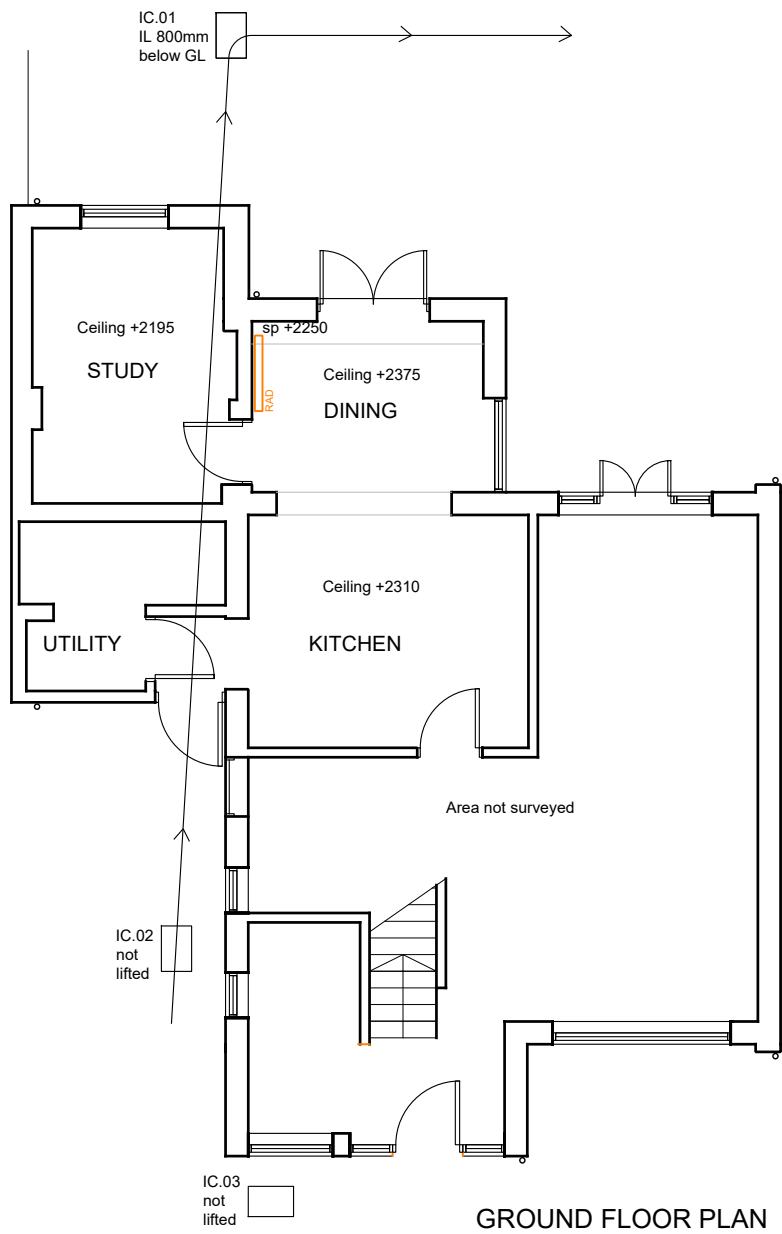

GROUND FLOOR PLAN

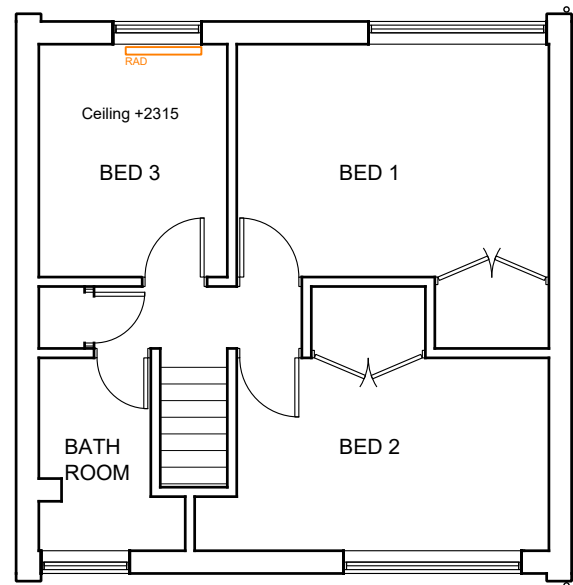

FIRST FLOOR PLAN

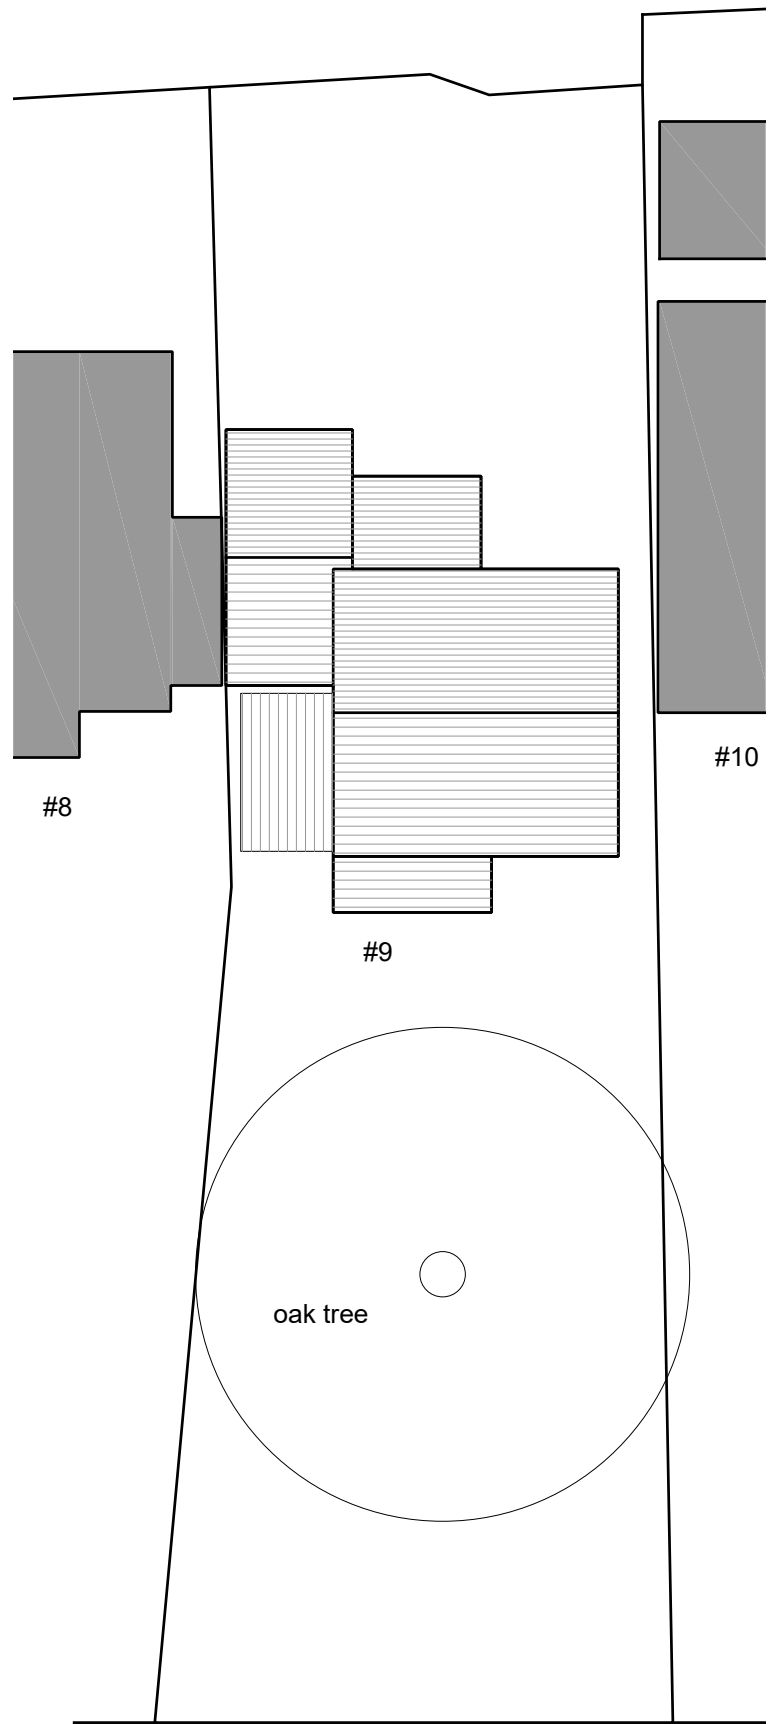

SITE PLAN
1:200



NOTES:

Sketch schemes are subject to planning consent and building control approval.

This drawing is prepared for the purpose noted below.

Where discrepancies are noted please contact the architect for clarification.

Rev.	Notes	Date
PROJECT	9 Uppingham Gardens, RG4 6SP	
CLIENT	Mr and Mrs McConnell	
REF	2018.02.PL.102	
TITLE	Existing Plans	
DATE	21.03.18	
STATUS	SURVEY	
SCALE	1:100@A3	

Greenway Barrow
architects ltd

www.greenwaybarrow.co.uk
07917 693451, 7 Carlton Road, RG4 7NT
Registered in England, Company Number 10471173